

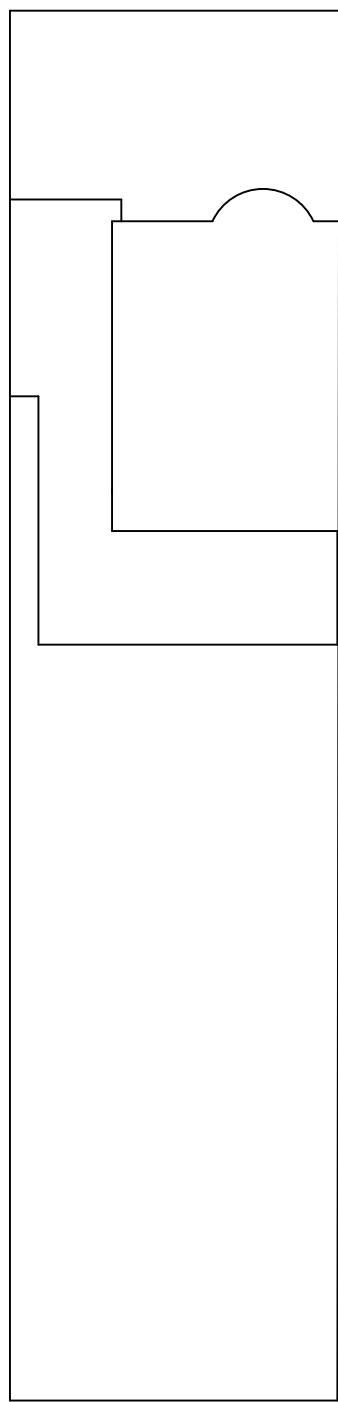


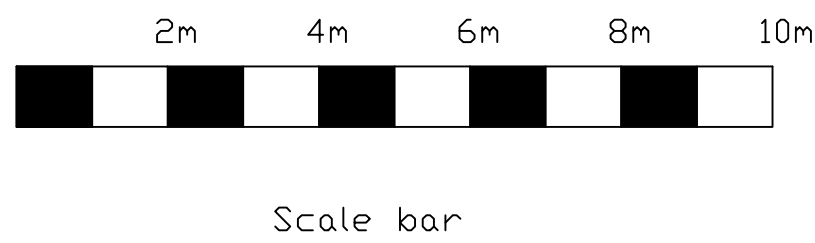

Site plan
(1:200)

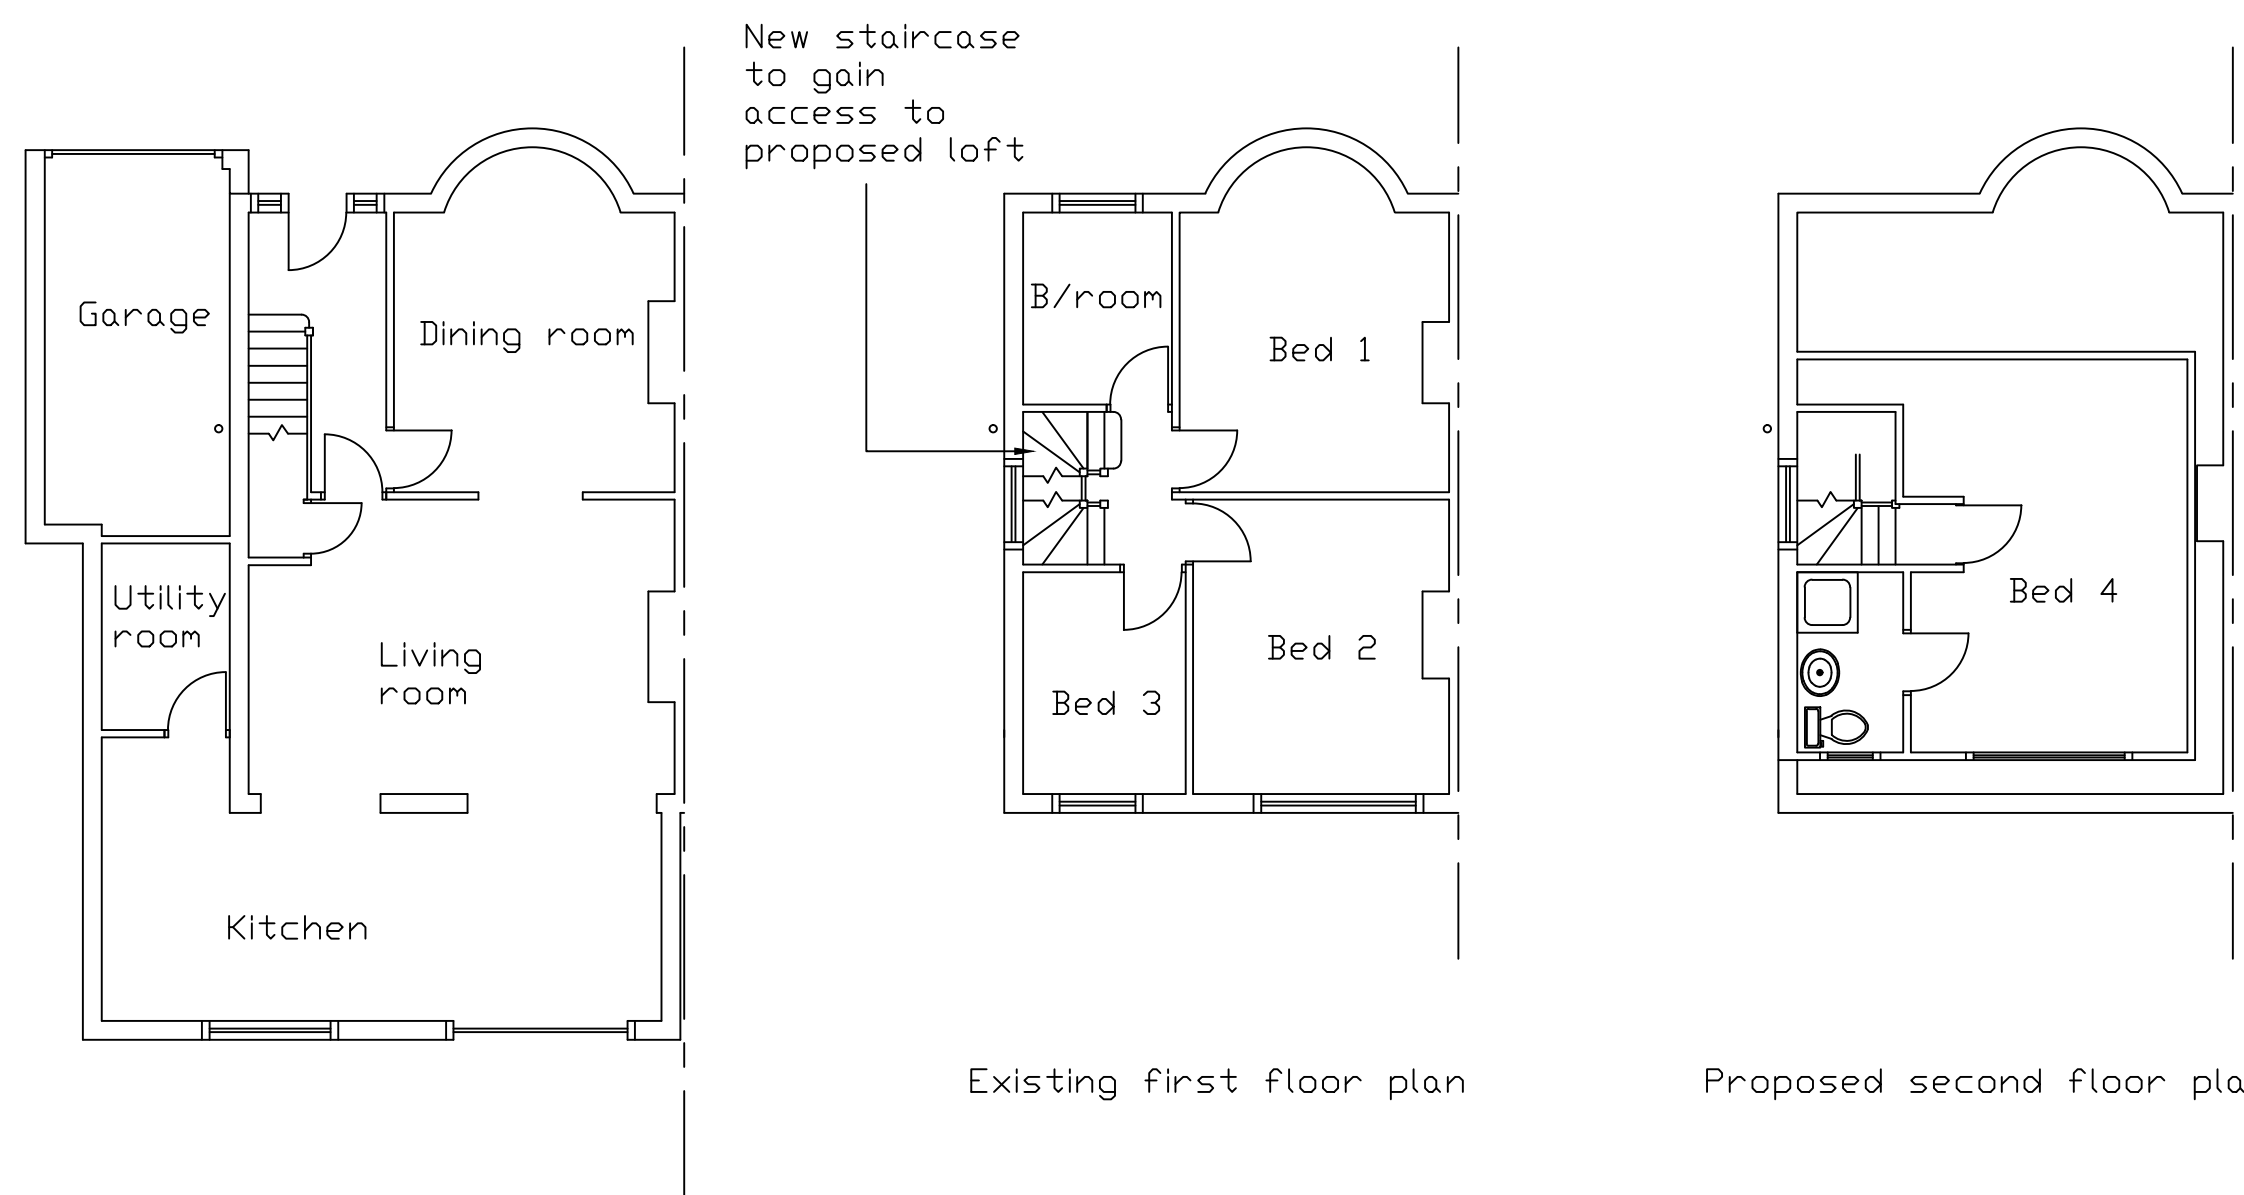

Volume of proposed gable:

$$\frac{3.6 \times 8.6}{2} \times \frac{4.5}{3} = 23.2$$

Volume of proposed dormer:

$$\frac{3.5 \times 2.7}{2} \times 5.5 = 26$$

Total: 49.2m³

No	Revision	Date
DRAWN BY: E.Hannigan Building Services Ltd 32 Cedar Drive Pinner Middx HA5 4DE Tel/Fax: 020 8428 8111 Mob: 07775 927245 E-mail: eddiehannigan@aol.com		
PROJECT DETAILS: Proposed loft conversion with rear dormer at 32 Sunningdale Ave, Ruistlip, HA4 9SR for Mrs Henderson		
SCALE:	1:100	DRAWING No: 984
DATE:	March 2017	