


- General Notes
1. No dimensions to be scaled from this drawing
 2. All dimensions to be verified on site prior to commencement of works and any discrepancies shall be notified.
 3. All dimensions are in millimetres unless noted otherwise
 4. All drawings to be read in conjunction with all specs scope of works and schedules.
 5. All levels to relate to OSBM

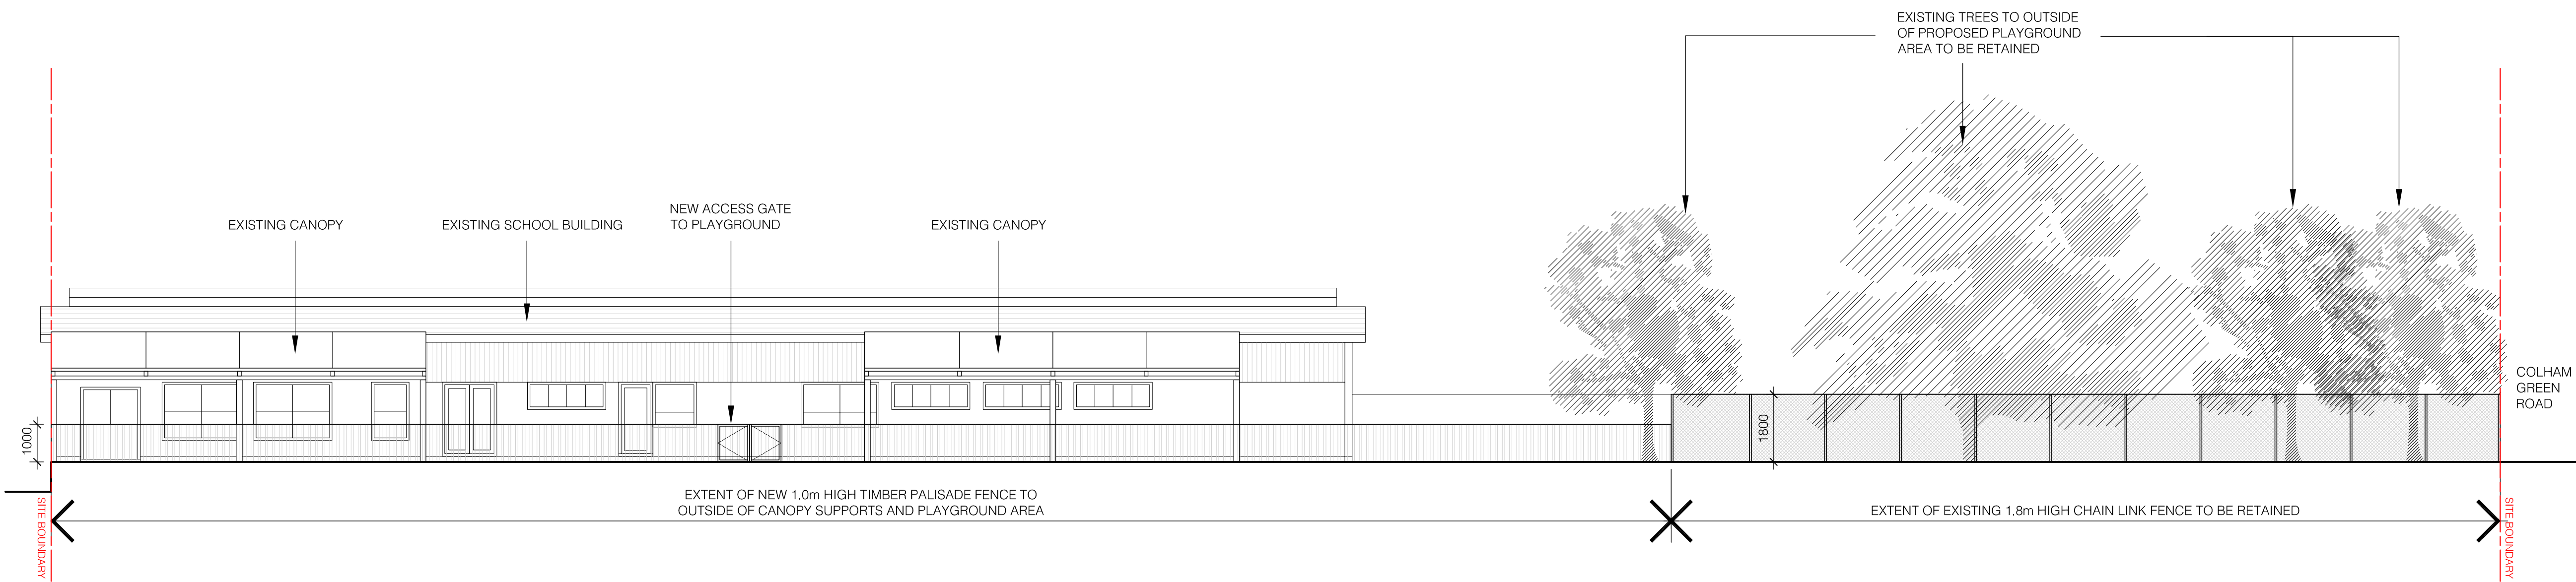

1 PROPOSED SOUTH EAST ELEVATION
SCALE 1:100



FOR PLANNING

01	FOR PLANNING	07.02.14
Rev	Description	Date

Client
Colham Manor Primary School

NICK BAKER ARCHITECTS
2nd Floor, Lindsey House
40-42 Charterhouse Street,
London EC1M 6LN
Tel: 020 7490 0644
Fax: 020 7490 0585
email: info@nickbakerarchitects.co.uk

Project
Colham Manor Primary School
Uxbridge, UB8 3PT

Drawing Title
Proposed Fence Elevation

job no	scale	date	drawing no	rev
1321	1:100 @ A1	05.02.14	P-003	01
drawn by NBA	checked by NBA			