




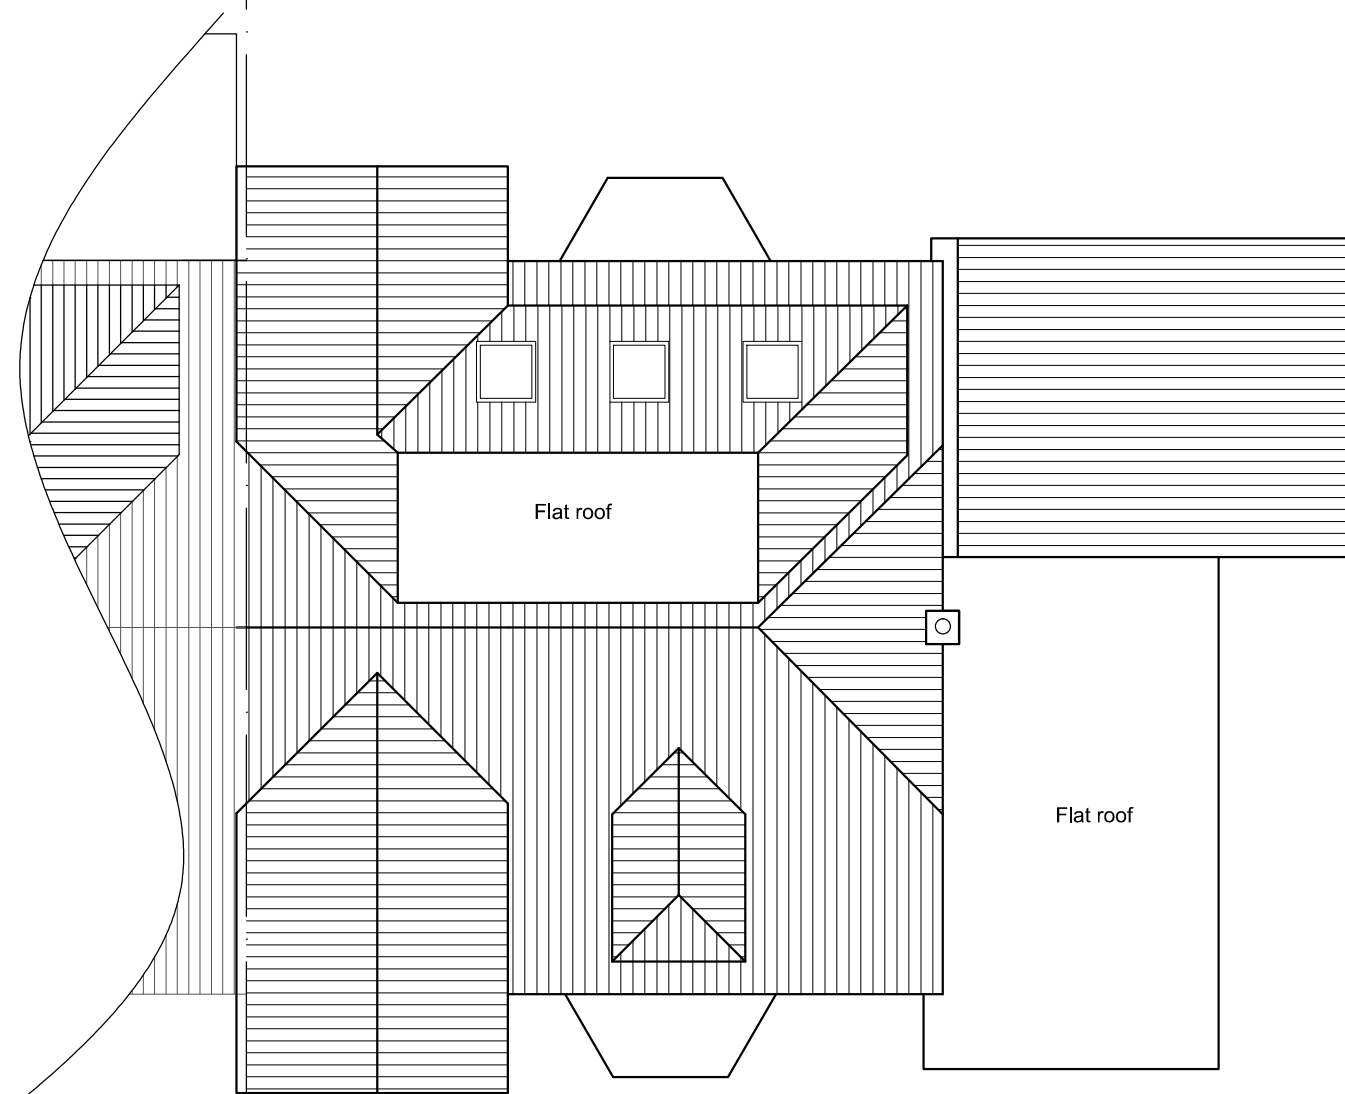


ROOF PLAN

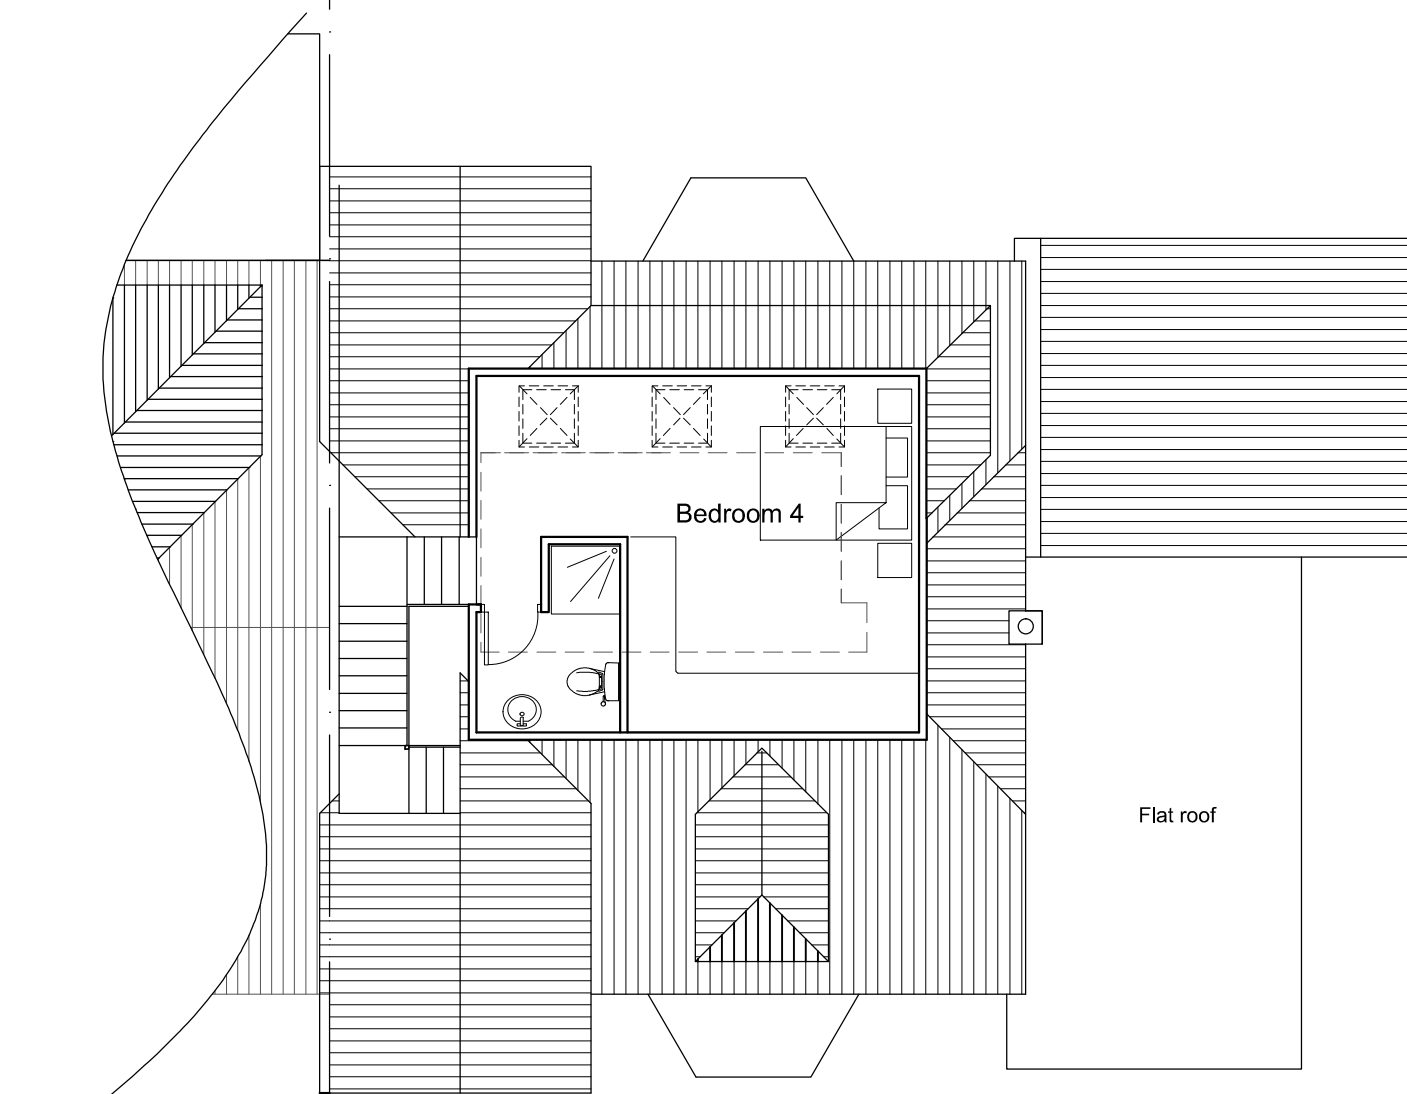

LOFT PLAN

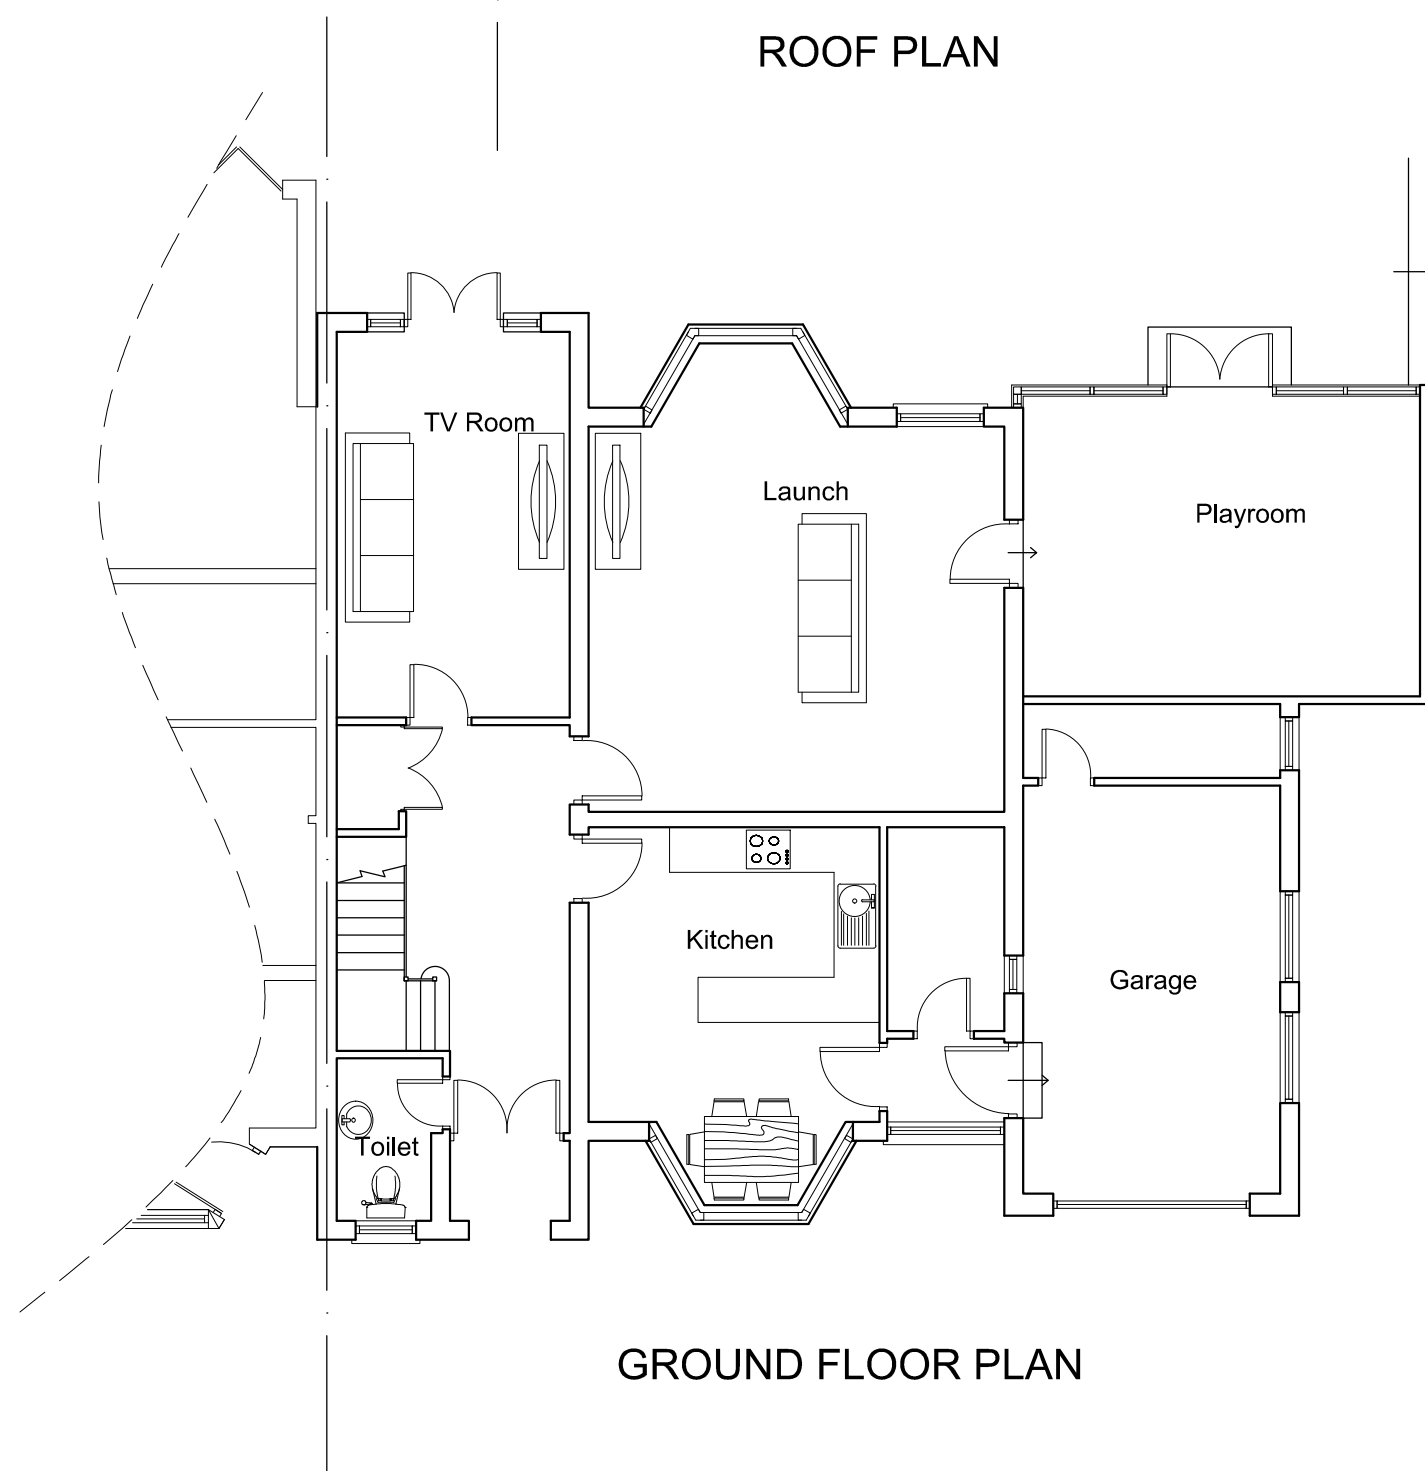


GROUND FLOOR PLAN

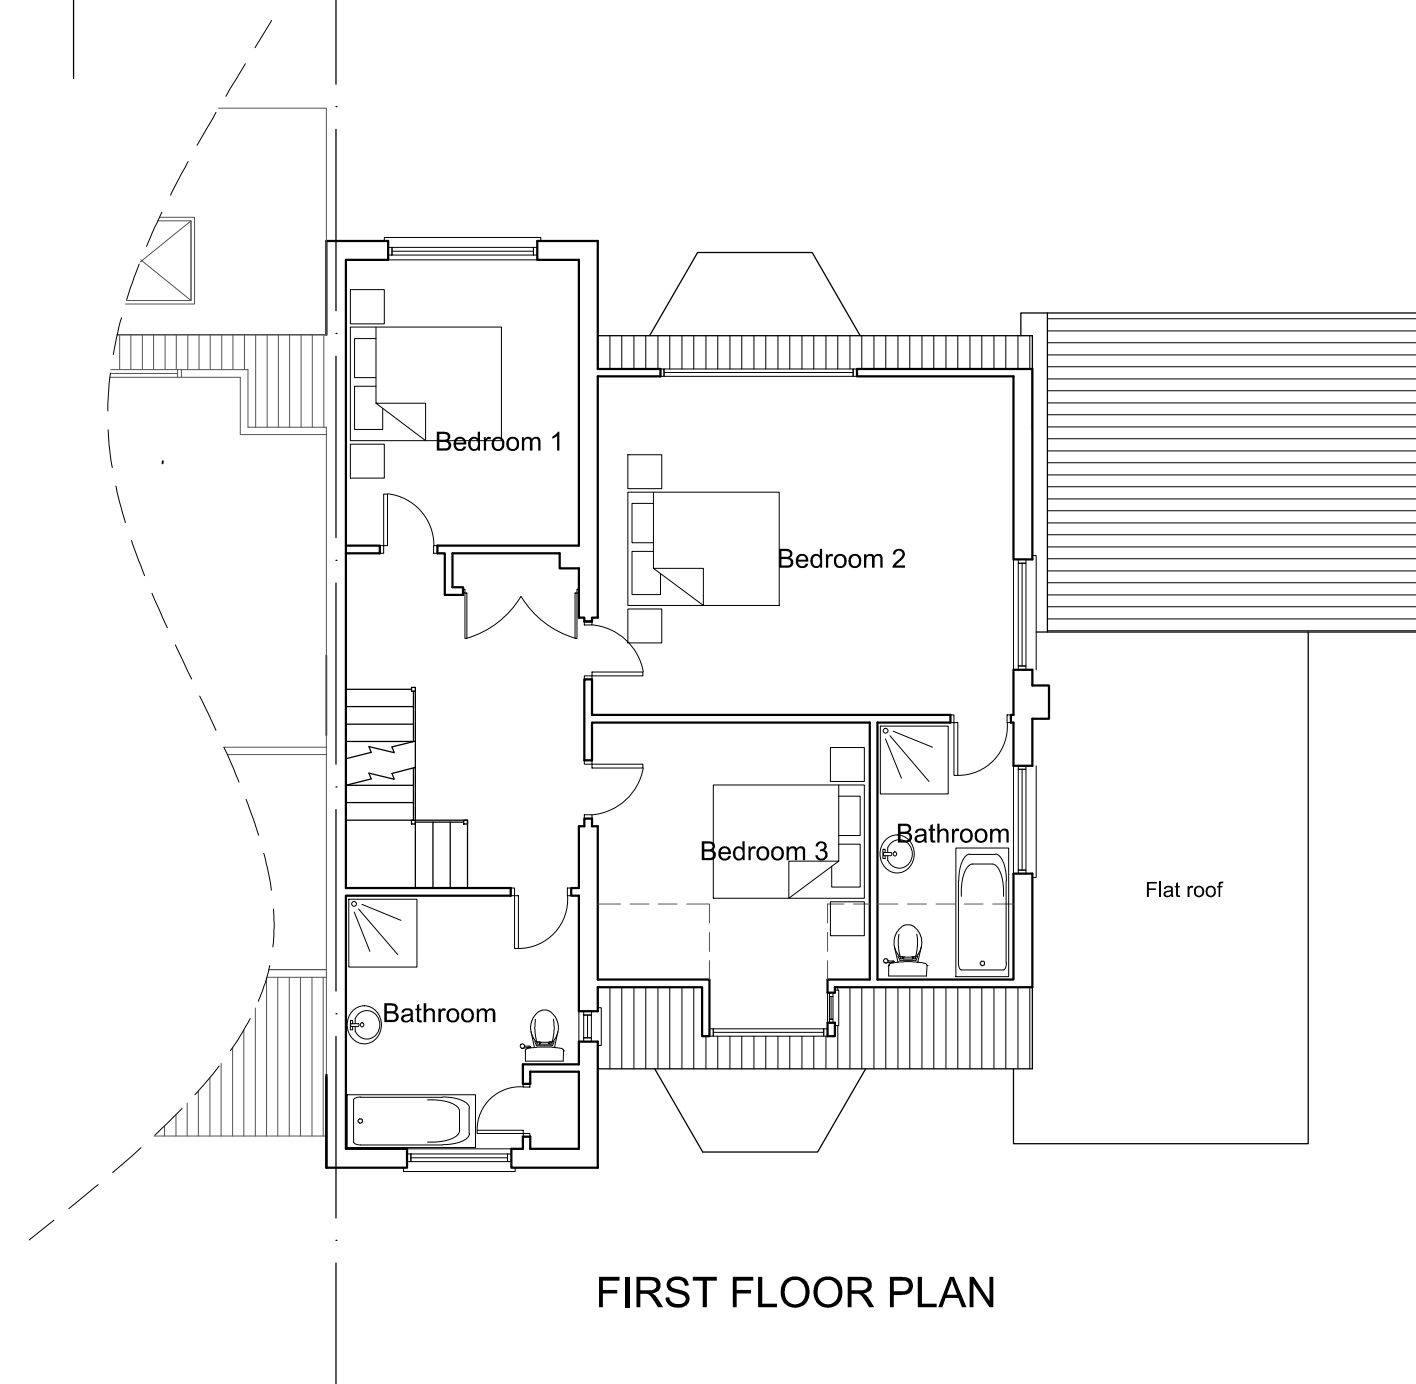

FIRST FLOOR PLAN

PROPOSED FLOOR PLANS

45 THE DRIVE, NORTHWOOD, HA6 1HW

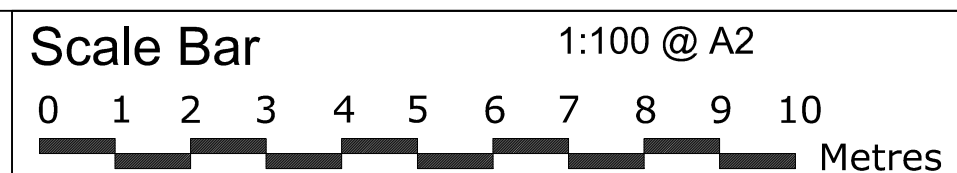

THE GILLETT MACLEOD PARTNERSHIP
Chartered Architects & Town Planning Consultants
1 High Road Old Eastcote Pinner Middlesex HA5 2EW tel. 0208 868 1333

Drg. No. 16/3032/3
Scale 1:100
Date 02/11/16
Drawn by D. Suarez

REVISION	
(C)	drawer