




NORTH WEST ELEVATION



SOUTH WEST ELEVATION




SOUTH EAST ELEVATION

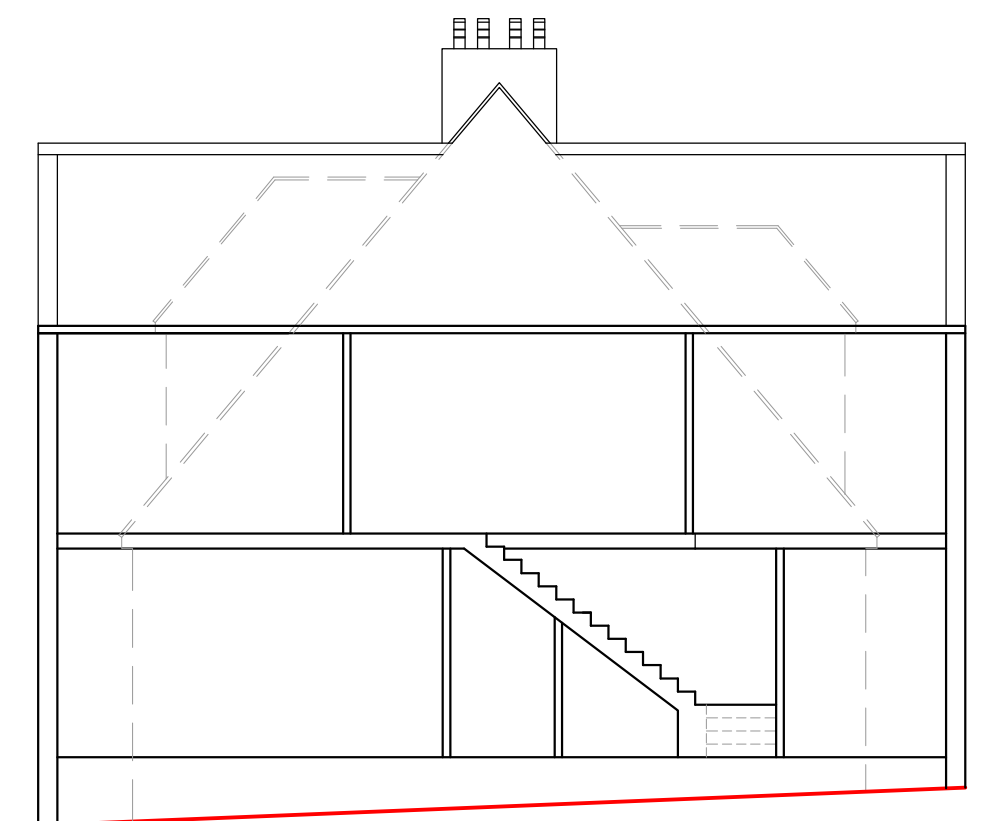

PARTY WALL NORTH EAST ELEVATION

EXISTING ELEVATIONS

45 THE DRIVE, NORTHWOOD, HA6 1HW

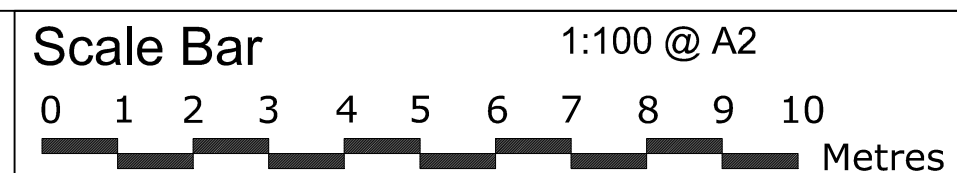

THE GILLET MACLEOD PARTNERSHIP
Chartered Architects & Town Planning Consultants
1 High Road Old Eastcote Pinner Middlesex HA5 2EW tel. 0208 868 1333

Drg. No. 16/3032/4
Scale 1:100
Date 02/11/16
Drawn by D. Suarez

REVISION

© drawer