


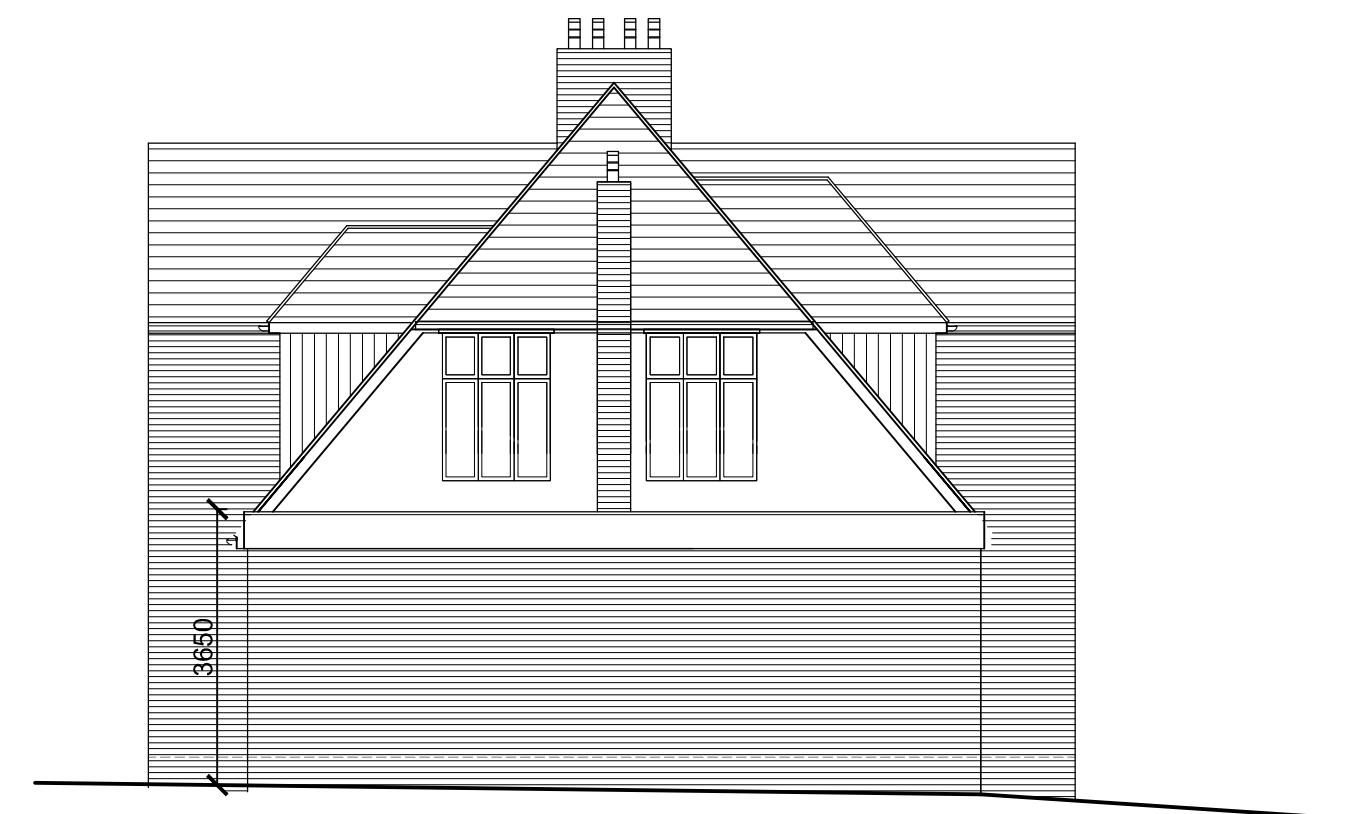

NORTH WEST ELEVATION




SOUTH EAST ELEVATION



SOUTH WEST ELEVATION

PROPOSED ELEVATIONS

45 THE DRIVE, NORTHWOOD, HA6 1HW

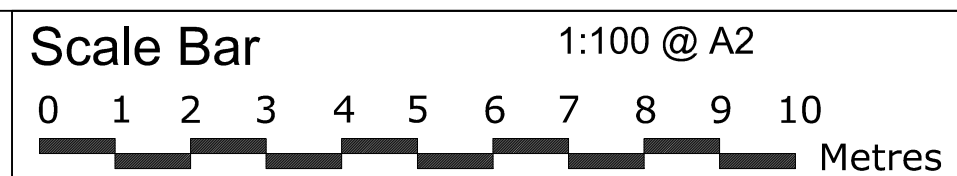

THE GILLETT MACLEOD PARTNERSHIP
Chartered Architects & Town Planning Consultants
1 High Road Old Eastcote Pinner Middlesex HA5 2EW tel. 0208 868 1333

Drg. No. 16/3032/10 ^B	REVISION
Scale 1:100	B 10/1/2018
Date 02/11/17	Reduced
Drawn by D. Suarez	drawn

