



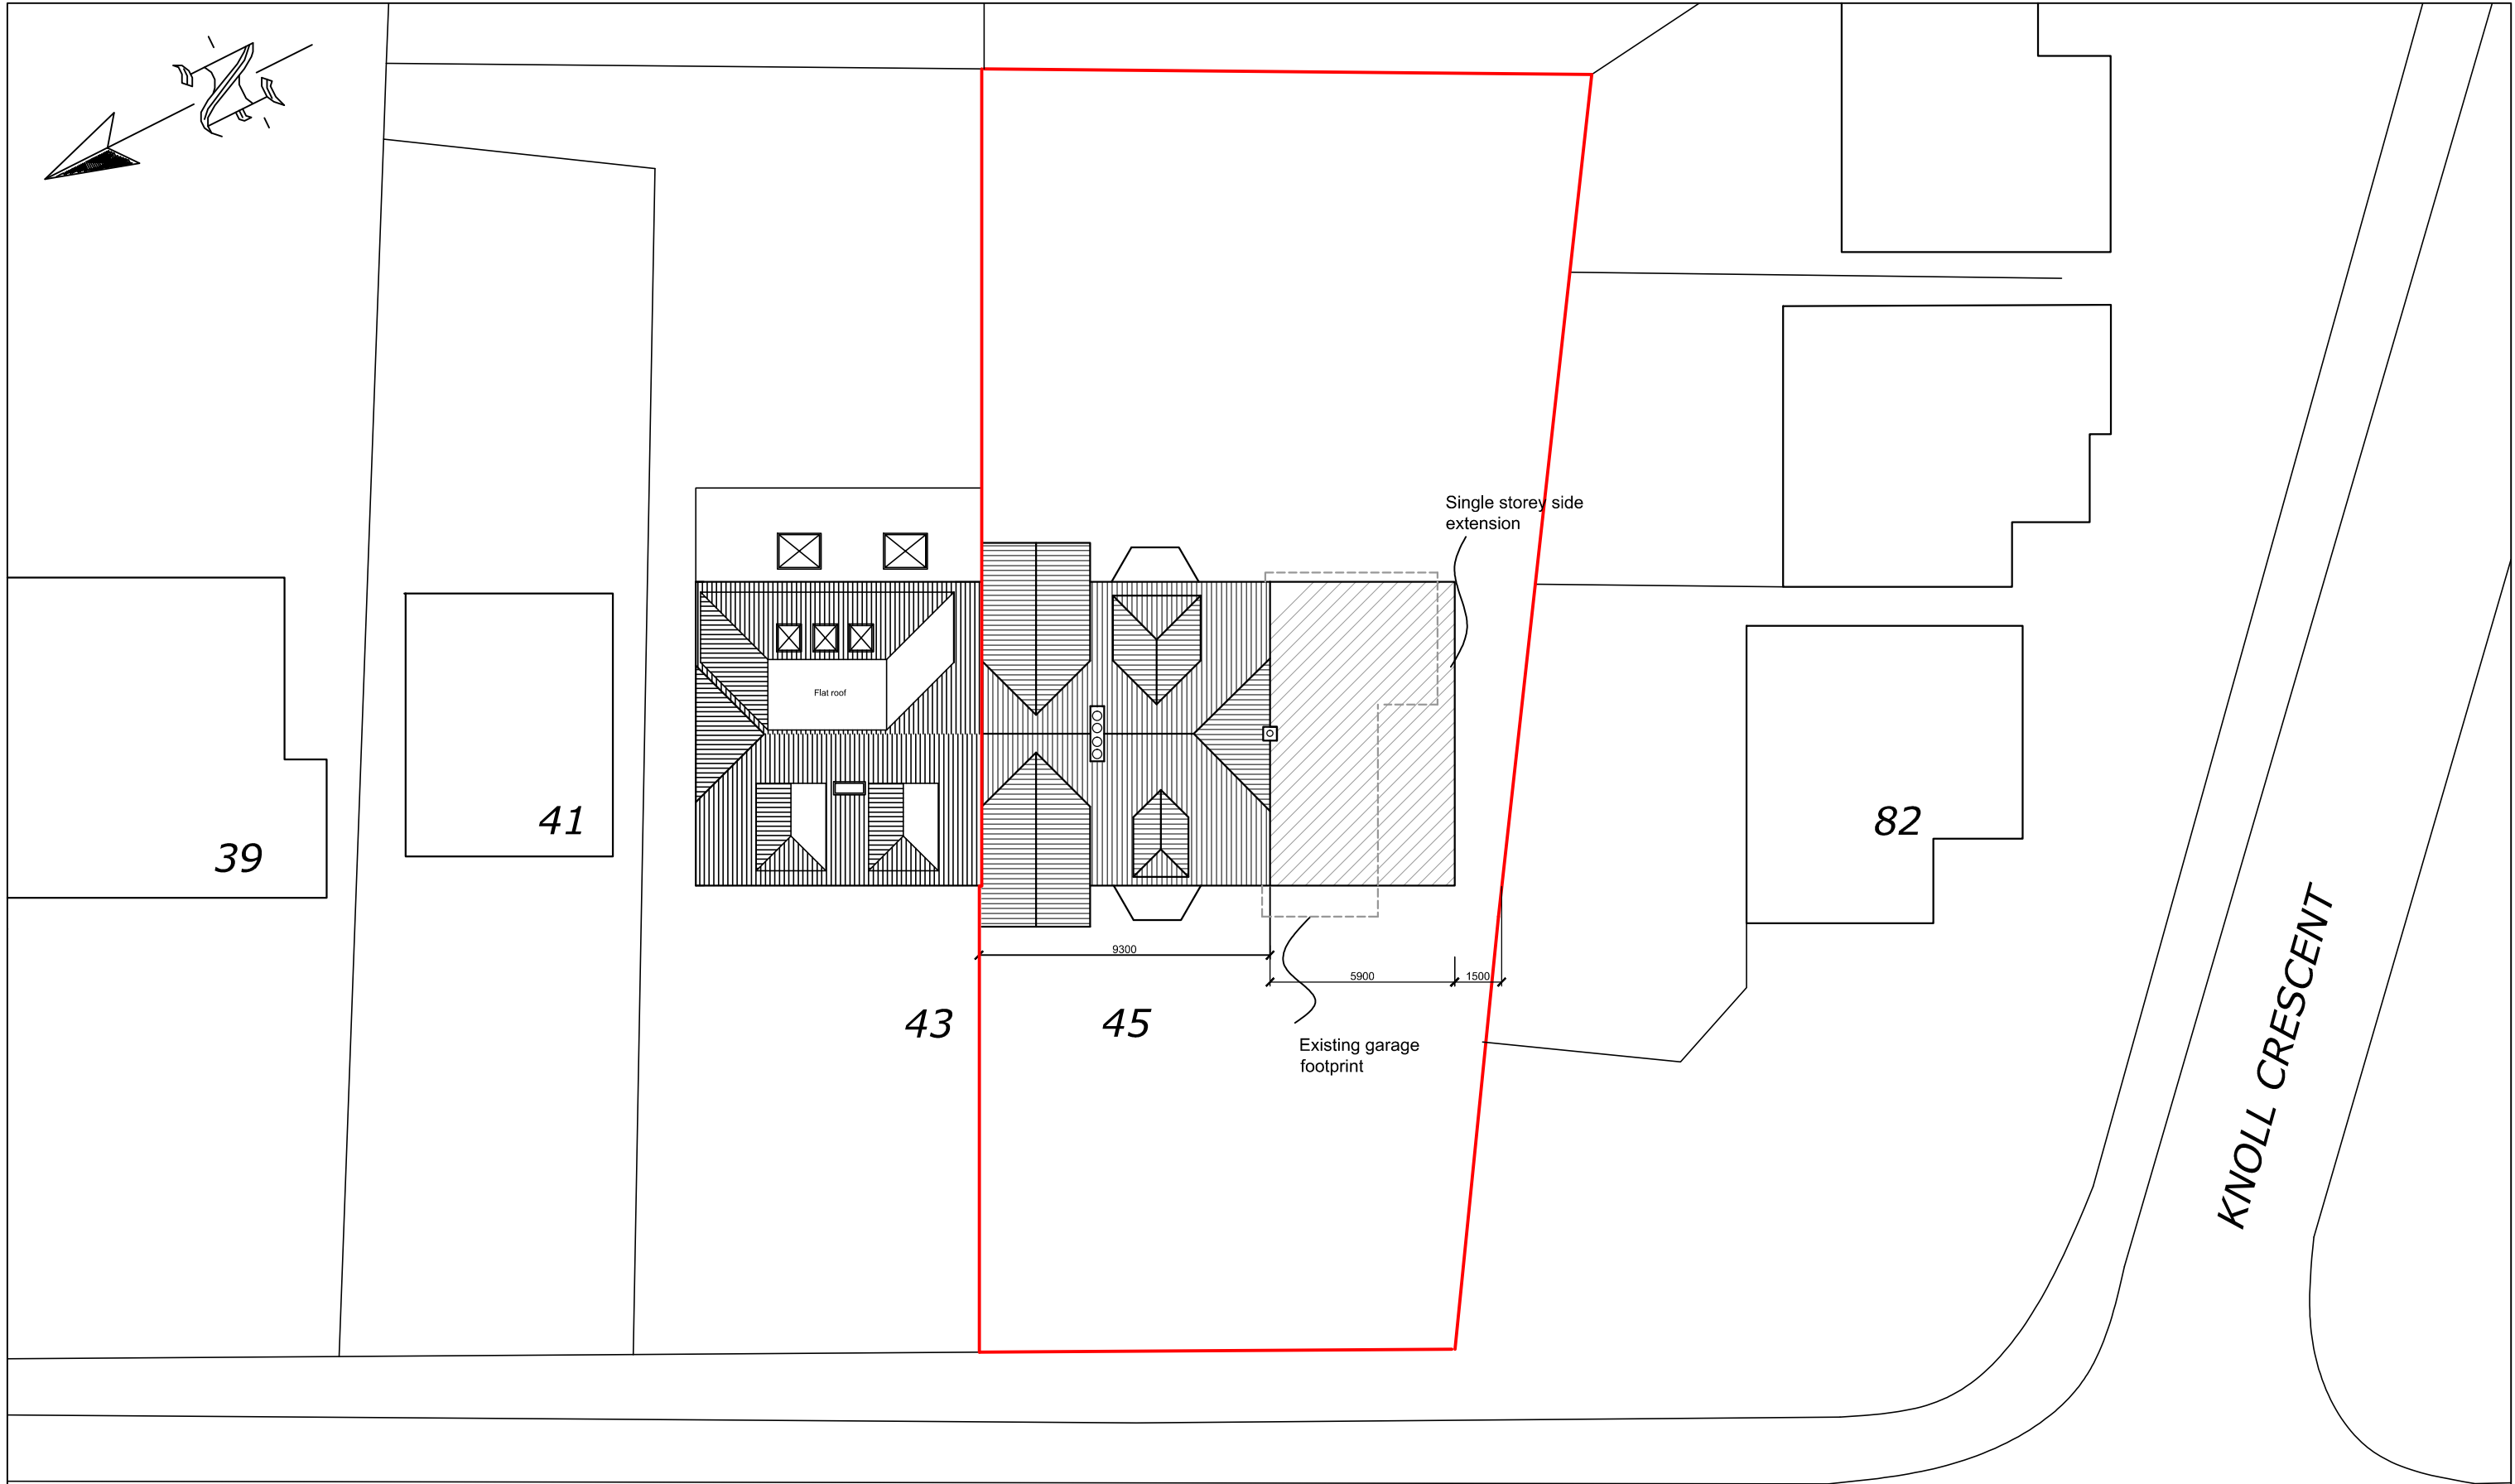

THE DRIVE

PROPOSED SITE PLAN

45 THE DRIVE, NORTHWOOD, HA6 1HW

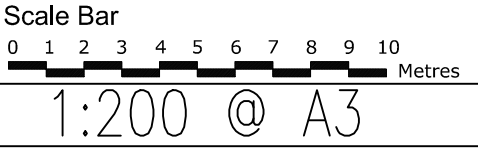

THE GILLETT MACLEOD PARTNERSHIP
Chartered Architects & Town Planning Consultants
1 High Road Old Eastcote Pinner Middlesex HA5 2EW tel. 0208 868 1333

Drg. No. 16/3032/8 ^B	Scale	1:200	REVISION 01/11/2018 1/1/2018
	Date	02/11/17	
	Drawn by	D. Suarez	