




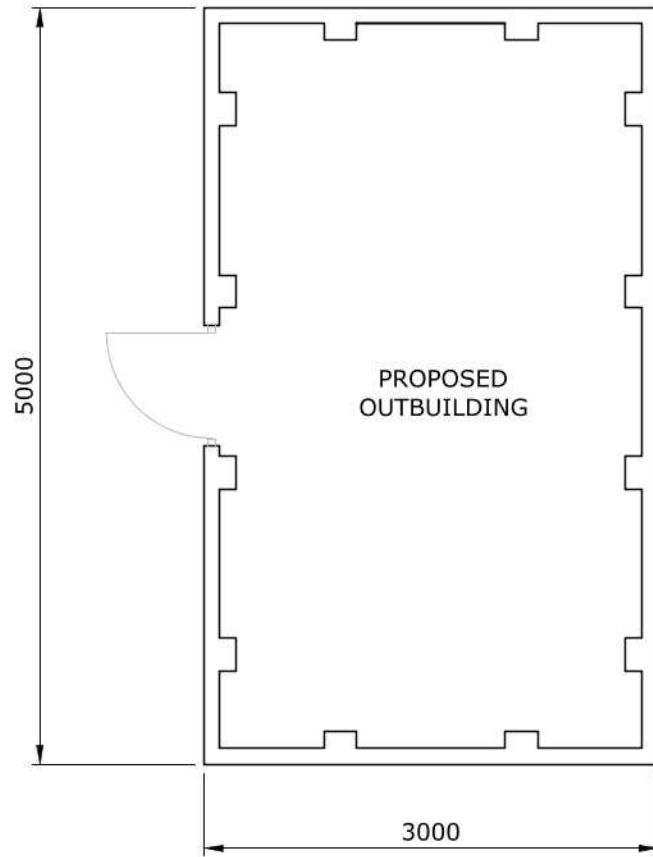


**PROPOSED
OUTBUILDING PLAN**
1:50

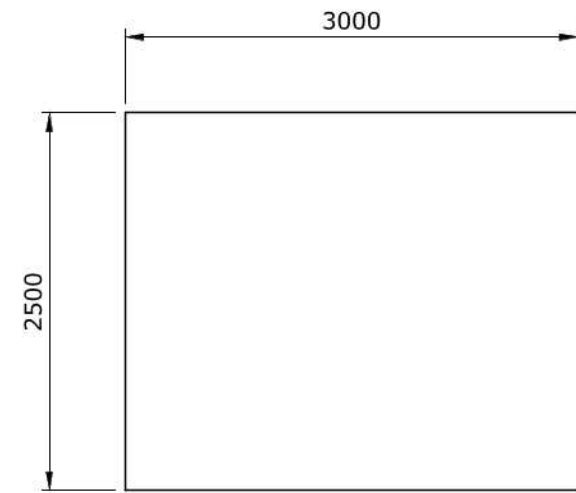


PROPOSED FRONT ELEVATION
1:50

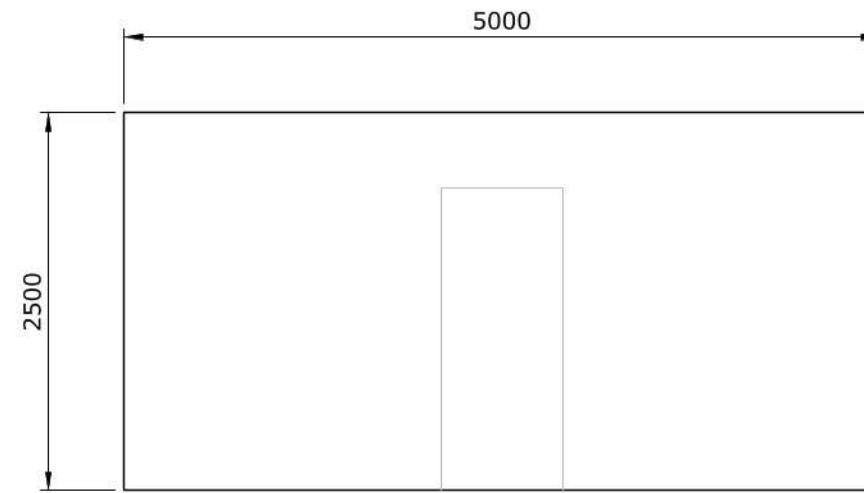


PROPOSED WEST SIDE ELEVATION
1:50

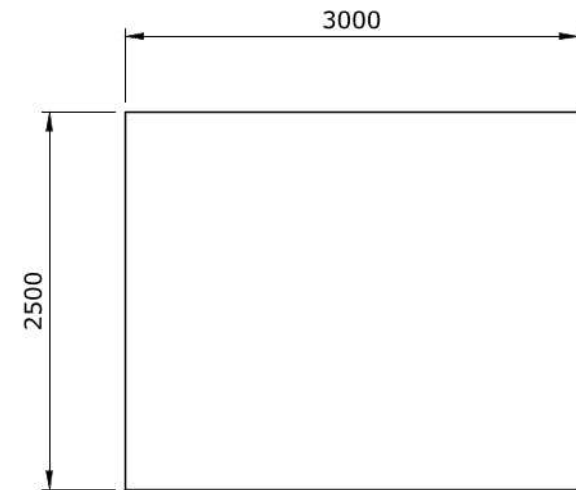

PROPOSED REAR ELEVATION
1:50

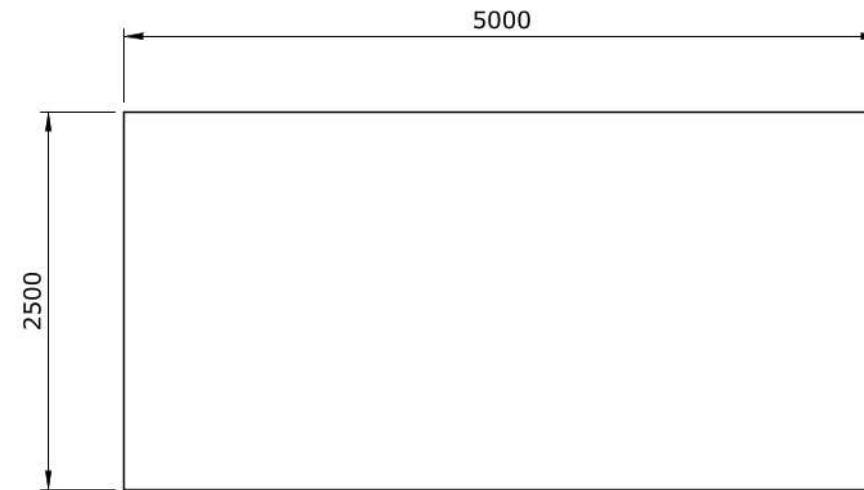

PROPOSED EAST SIDE ELEVATION
1:50

 

A00	06/08/20	FB	Issued for Approval
REV	DATE	BY	COMMENTS
 GB DESIGN & BUILD			
Project 13 Kenmore Crescent Hayes UB4 8NU			
Title Proposed Outbuilding Plan and Elevations			
Job No. 101			
Scale 1:50@A3		Drawn FB	
Dwg No.	Rev.	Chkd	Date
004	A00	GHB	06/08/20