



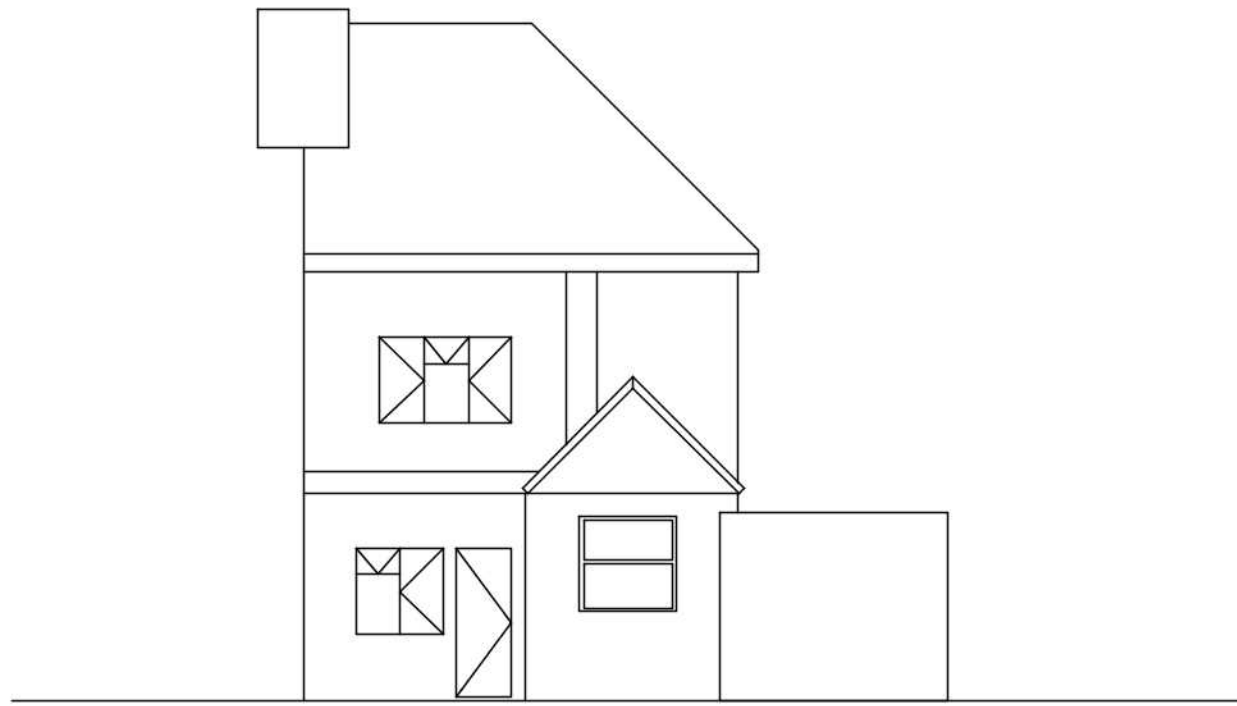


**EXISTING REAR  
ELEVATION**

1:100

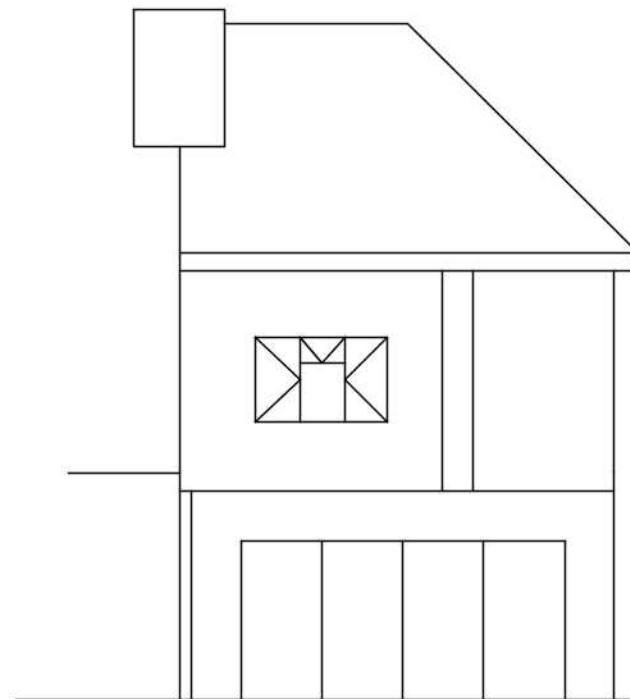


**PROPOSED REAR ELEVATION**

EXCLUDING PROPOSED OUTBUILDING 1:100

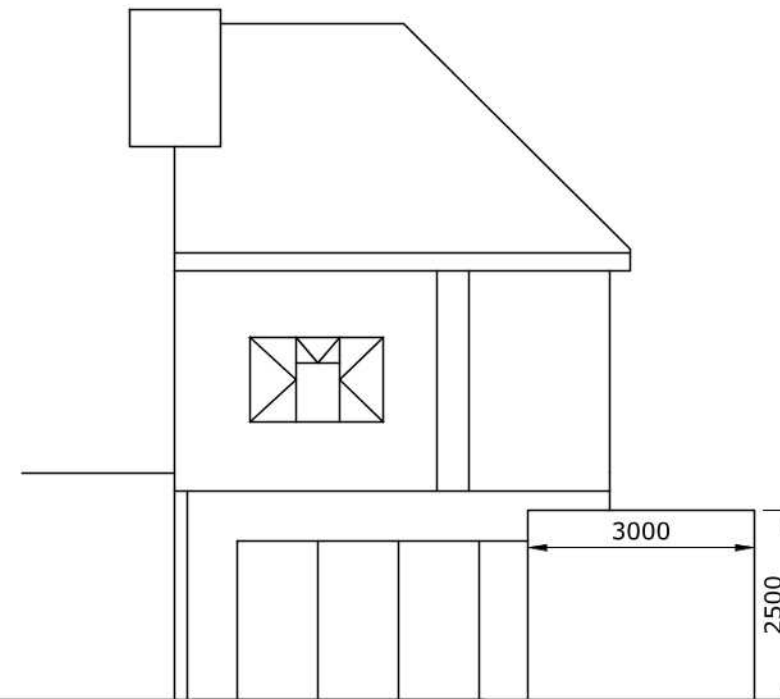

**PROPOSED REAR ELEVATION**

INCLUDING PROPOSED OUTBUILDING 1:100

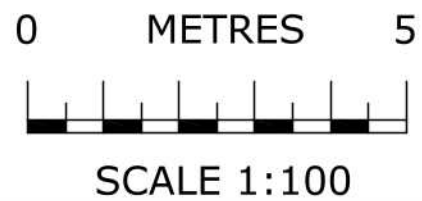

| A02   | 06/08/20 | FB       | Side Elevations Removed        |
|---|----------|----------|--------------------------------|
| A01   | 03/06/20 | FB       | Scale amended, Scale bar added |
| A00   | 01/06/20 | FB       | Issued for Approval            |
| REV   | DATE     | BY       | COMMENTS                       |
| <br><b>GB DESIGN &amp; BUILD</b> |          |          |                                |
| Project<br>13 Kenmore Crescent<br>Hayes<br>UB4 8NU                                                                    |          |          |                                |
| Title<br>Existing and Proposed<br>Rear Elevations                                                                     |          |          |                                |
| Job No. 101   |          |          |                                |
| Scale 1:100@A3   |          | Drawn FB |                                |
| Dwg No. 002   | Rev. A02 | Chkd GHB | Date 01/06/20                  |