





EXISTING GROUND FLOOR

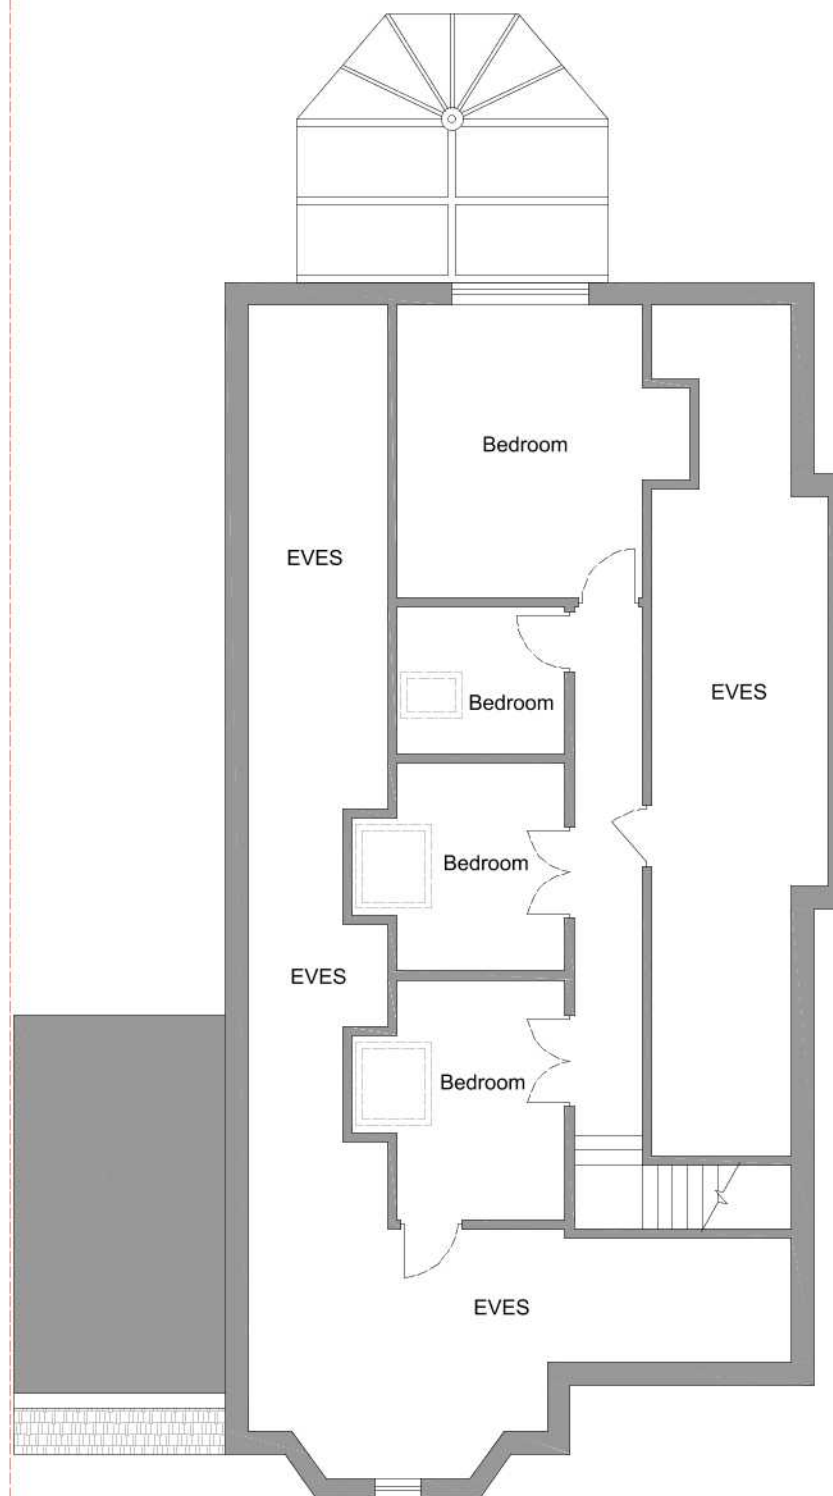

EXISTING LOFT FLOOR PLAN

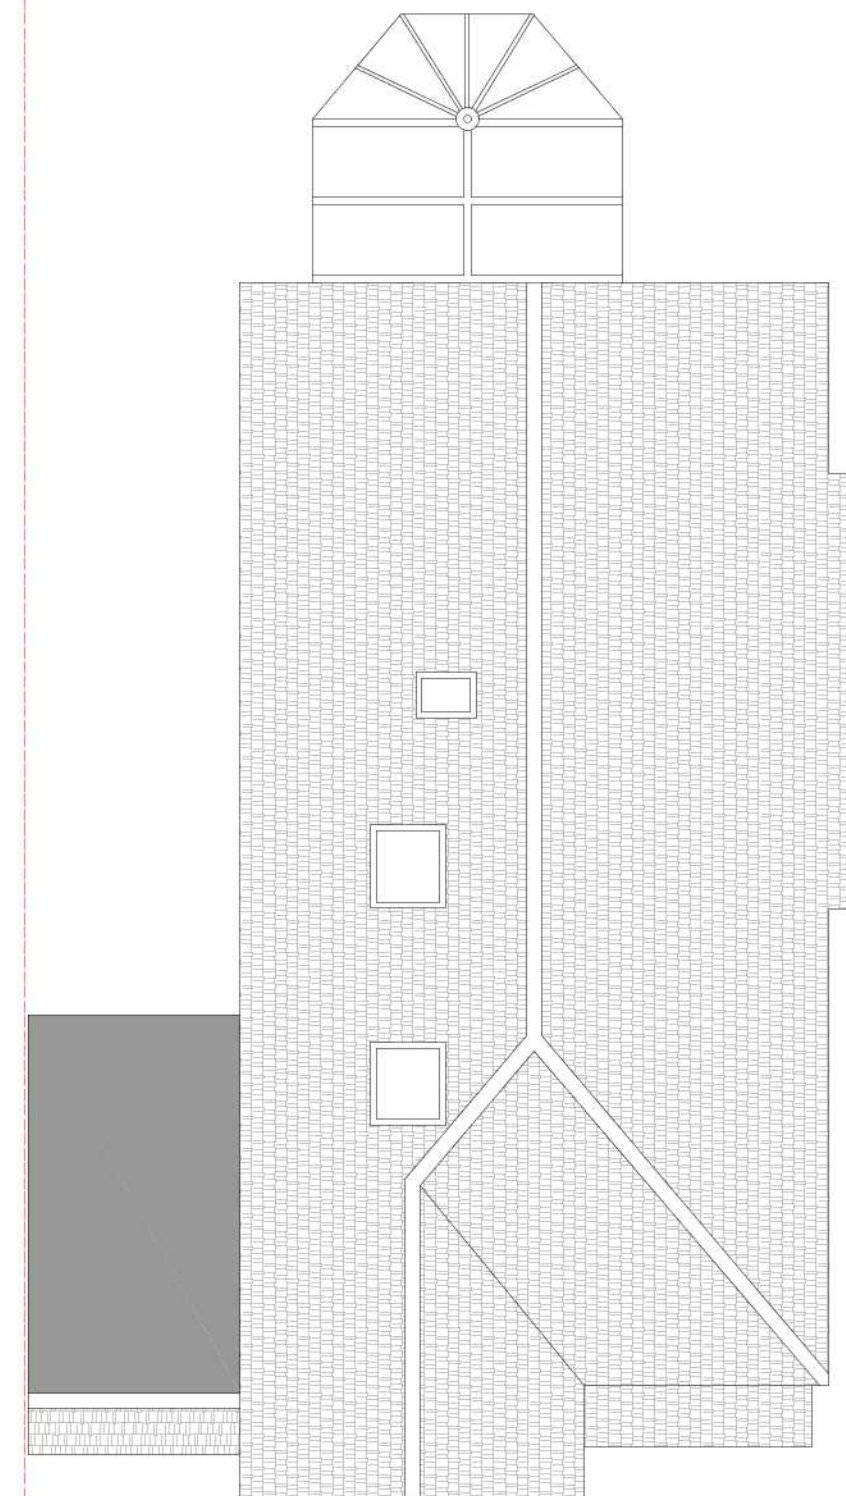

EXISTING ROOF PLAN

0 1 2 3 4 5 6 7 8 9 10 [m]

Scale bar 1:100 @ A3

MM PLANNING & DRAWING
892 LONDON ROAD, CR7 7PB
EMAIL INFO@MMLOFTCONVERSIONS.CO.UK
CONTACT 02086840333

Scale 1:100 @ A3

Project
47 Greenacres Avenue - UB10 8HH

Client

Drawing:
Existing Floor and Roof Plans

Number:
2021/001/26

Date:
February 2021