





PROPOSED FRONT ELEVATION




PROPOSED WEST FACING SIDE ELEVATION

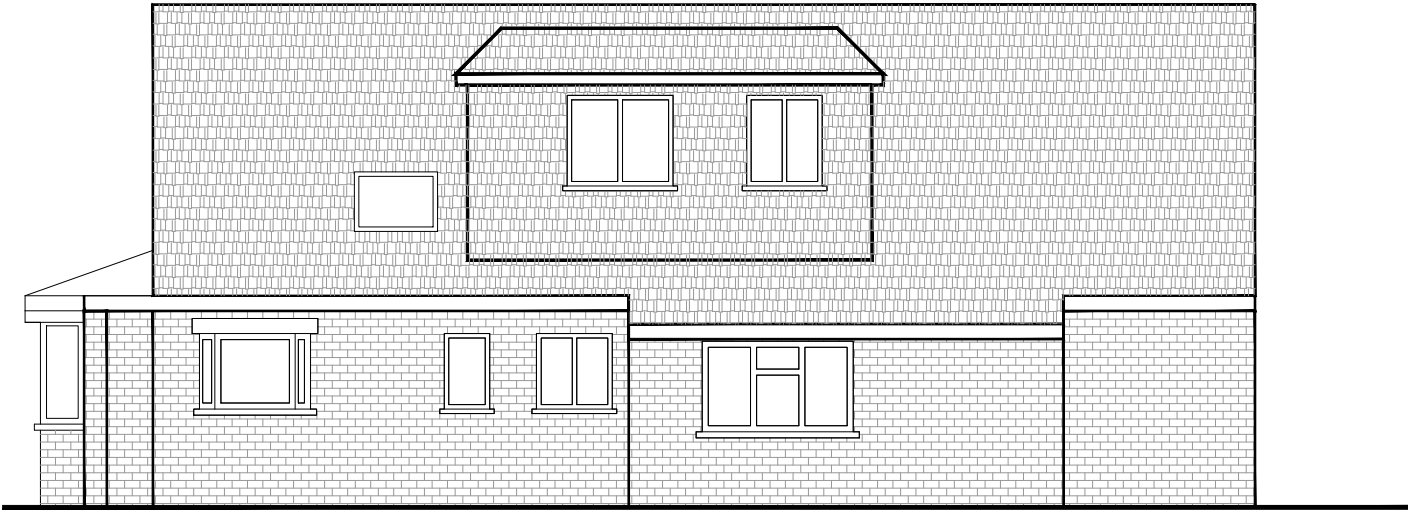

PROPOSED REAR ELEVATION

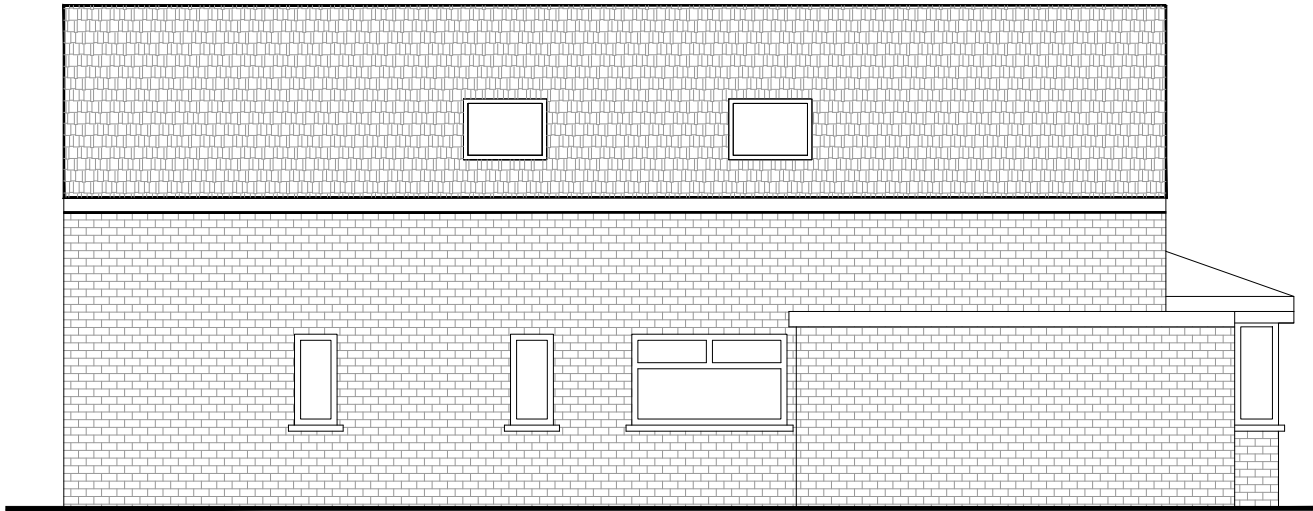

PROPOSED EAST FACING SIDE ELEVATION

 

Scale bar 1:100 @ A3

MM PLANNING & DRAWING
892 LONDON ROAD, CR7 7PB
EMAIL INFO@MMLOFTCONVERSIONS.CO.UK
CONTACT 02086840333

Scale 1:100 @ A3

Project
47 Greenacres Avenue - UB10 8HH

Client

Drawing:
Proposed Elevations

Number:
2021/001/26

Date:
May 2021