



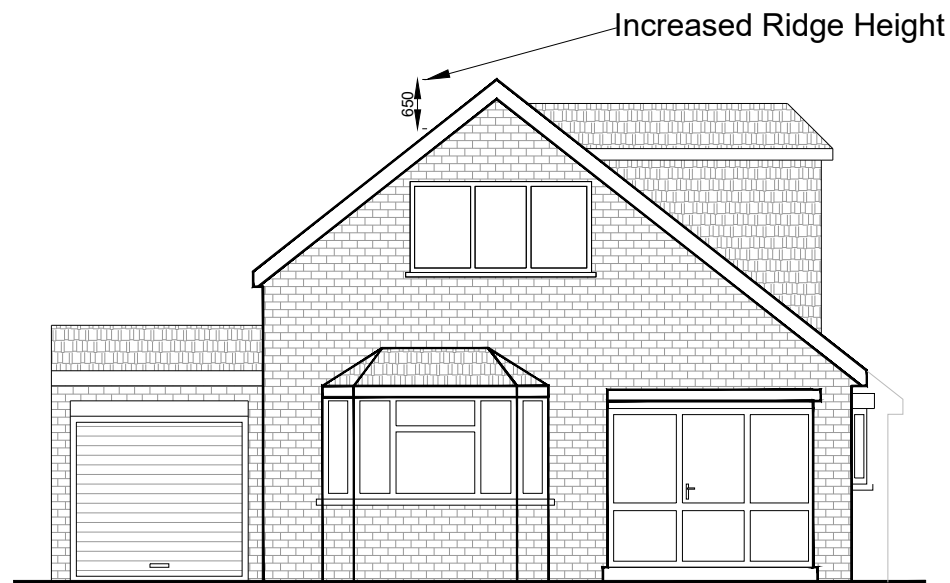


PROPOSED FRONT ELEVATION



PROPOSED WEST FACING SIDE ELEVATION

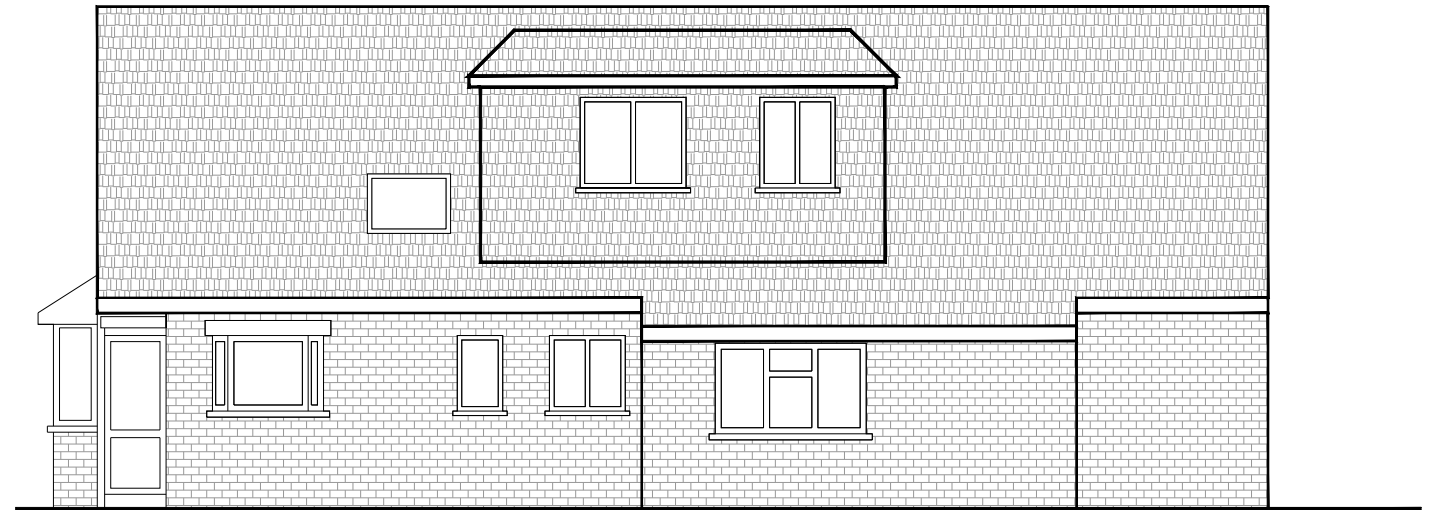

PROPOSED REAR ELEVATION

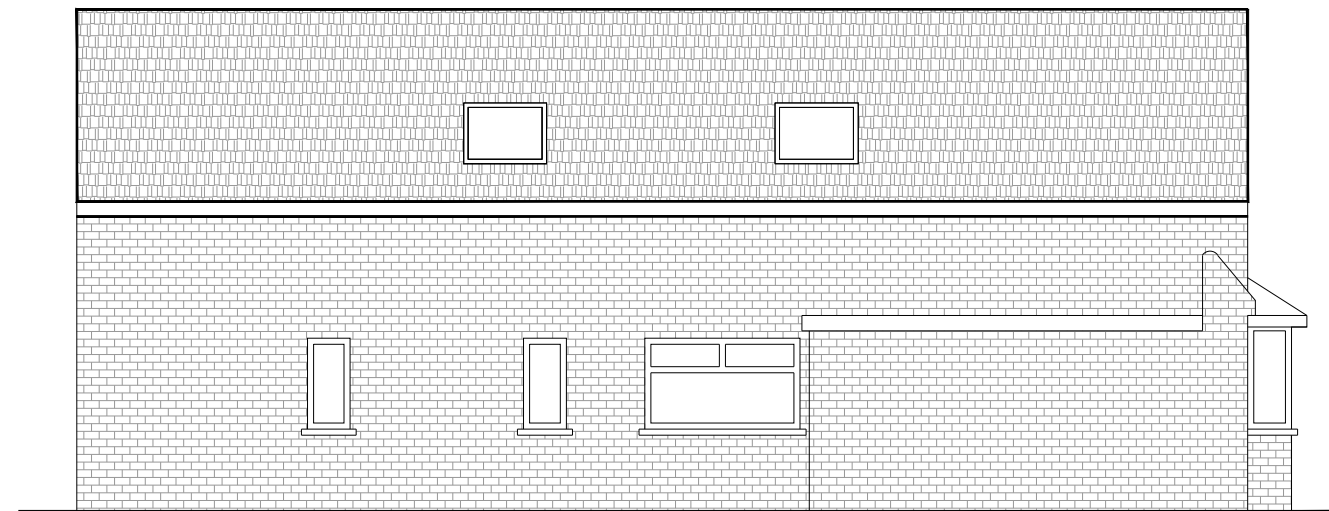

PROPOSED EAST FACING SIDE ELEVATION

0 1 2 3 4 5 6 7 8 9 10 [m]



Scale bar 1:100 @ A3

MM PLANNING & DRAWING
892 LONDON ROAD, CR7 7PB
EMAIL INFO@MMLOFTCONVERSIONS.CO.UK
CONTACT 02086840333

Scale 1:100 @ A3

Project
47 Greenacres Avenue - UB10 8HH

Client

Drawing:
Proposed Elevations

Number: 2021/001/26

Date: February 2021