




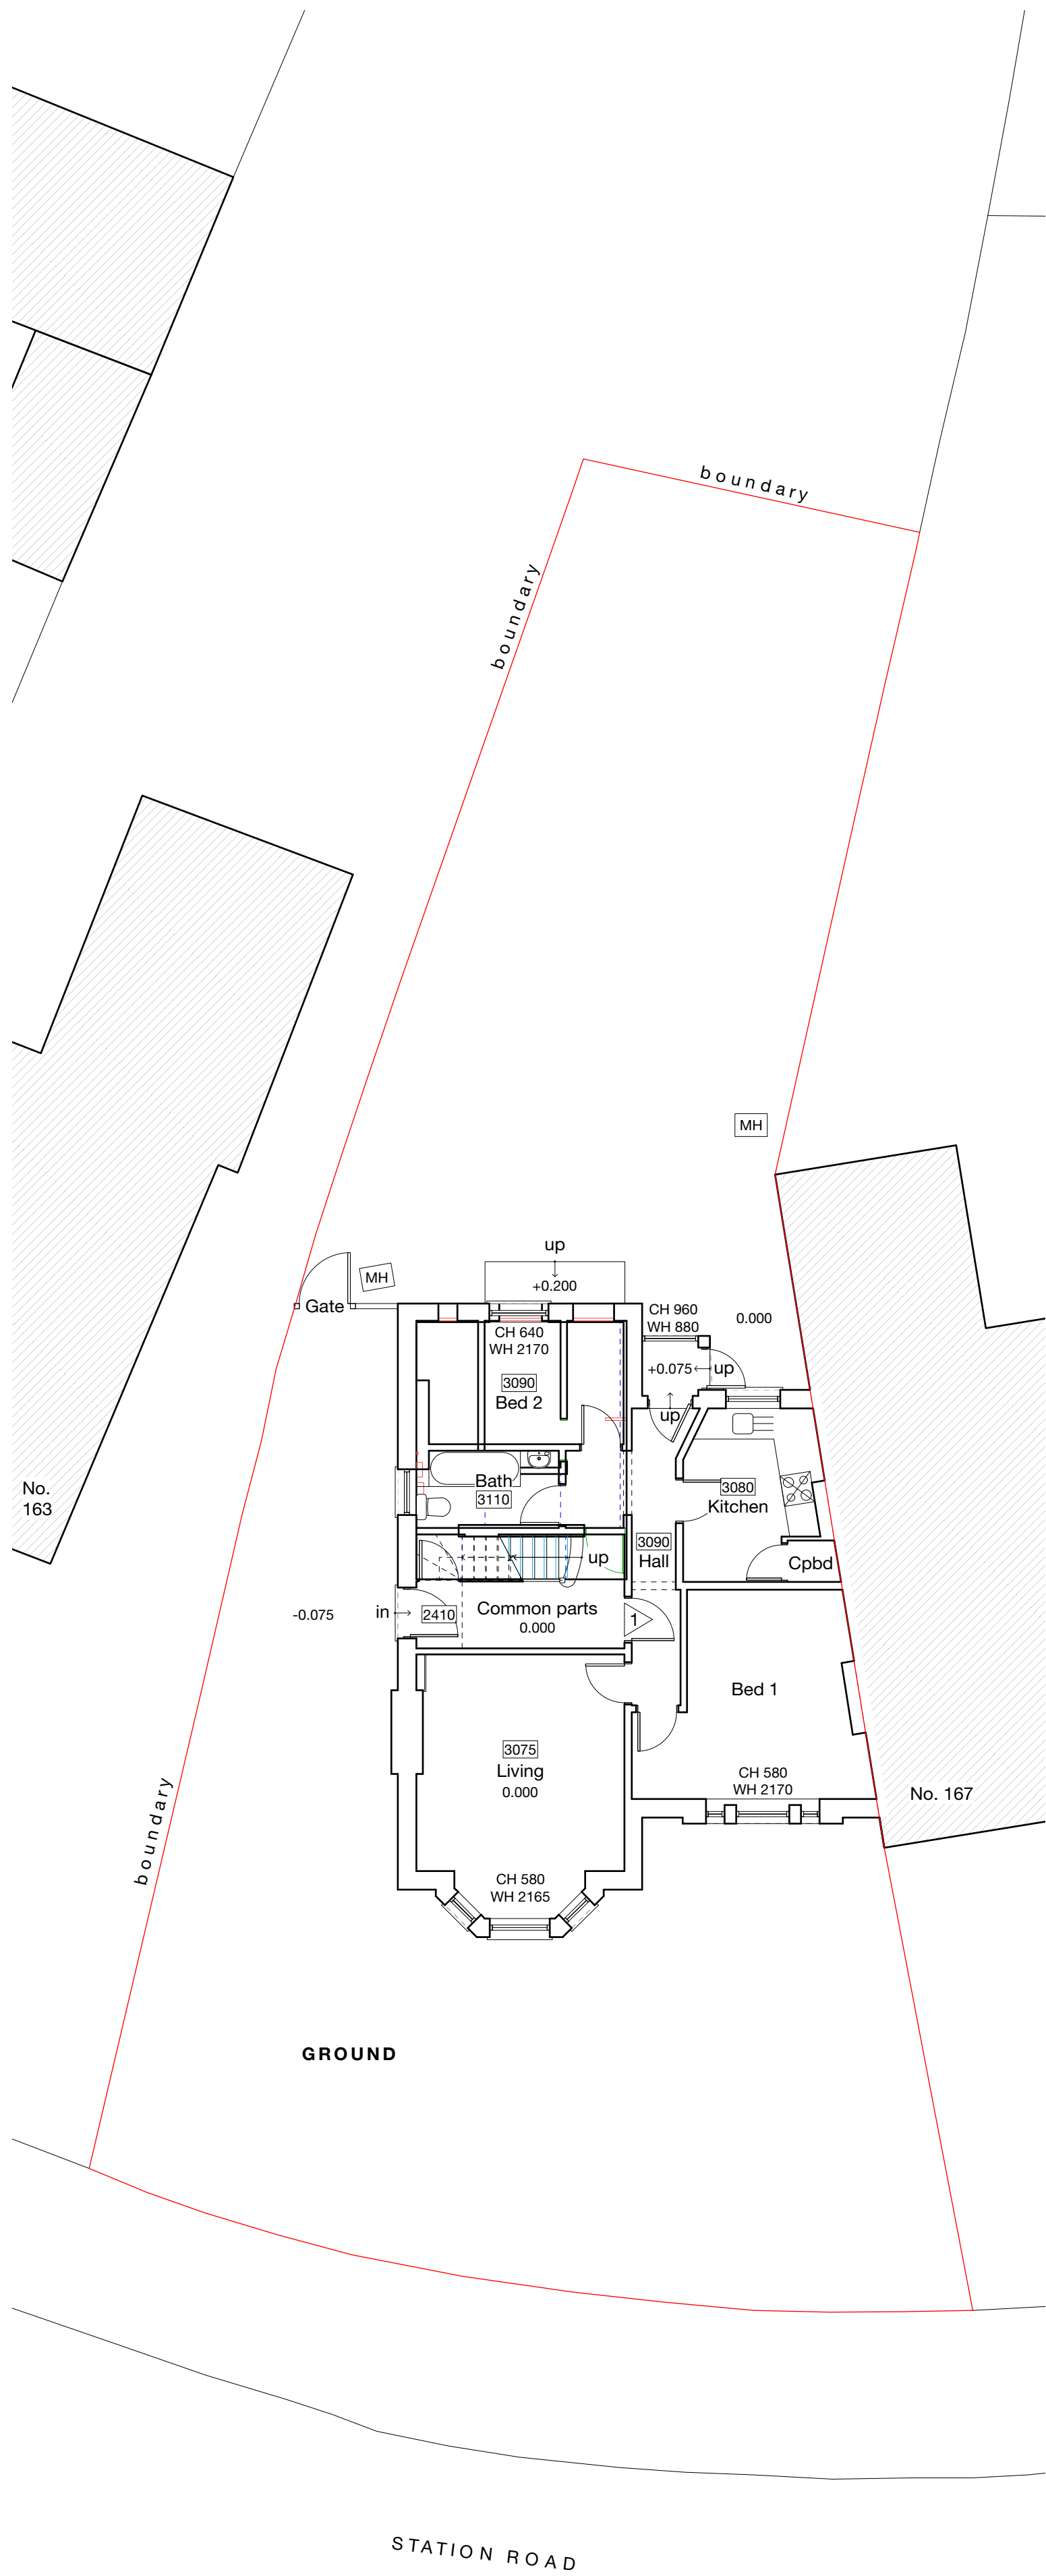


BASEMENT

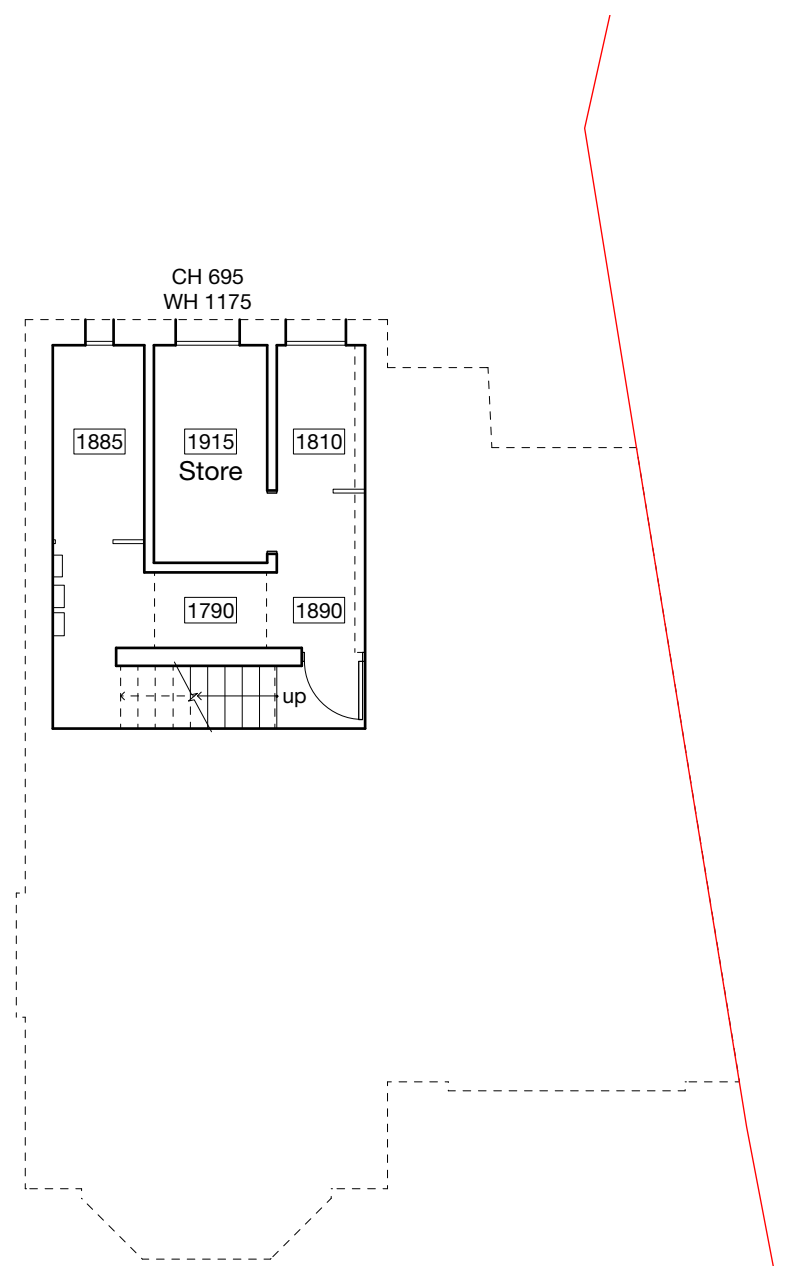


FIRST

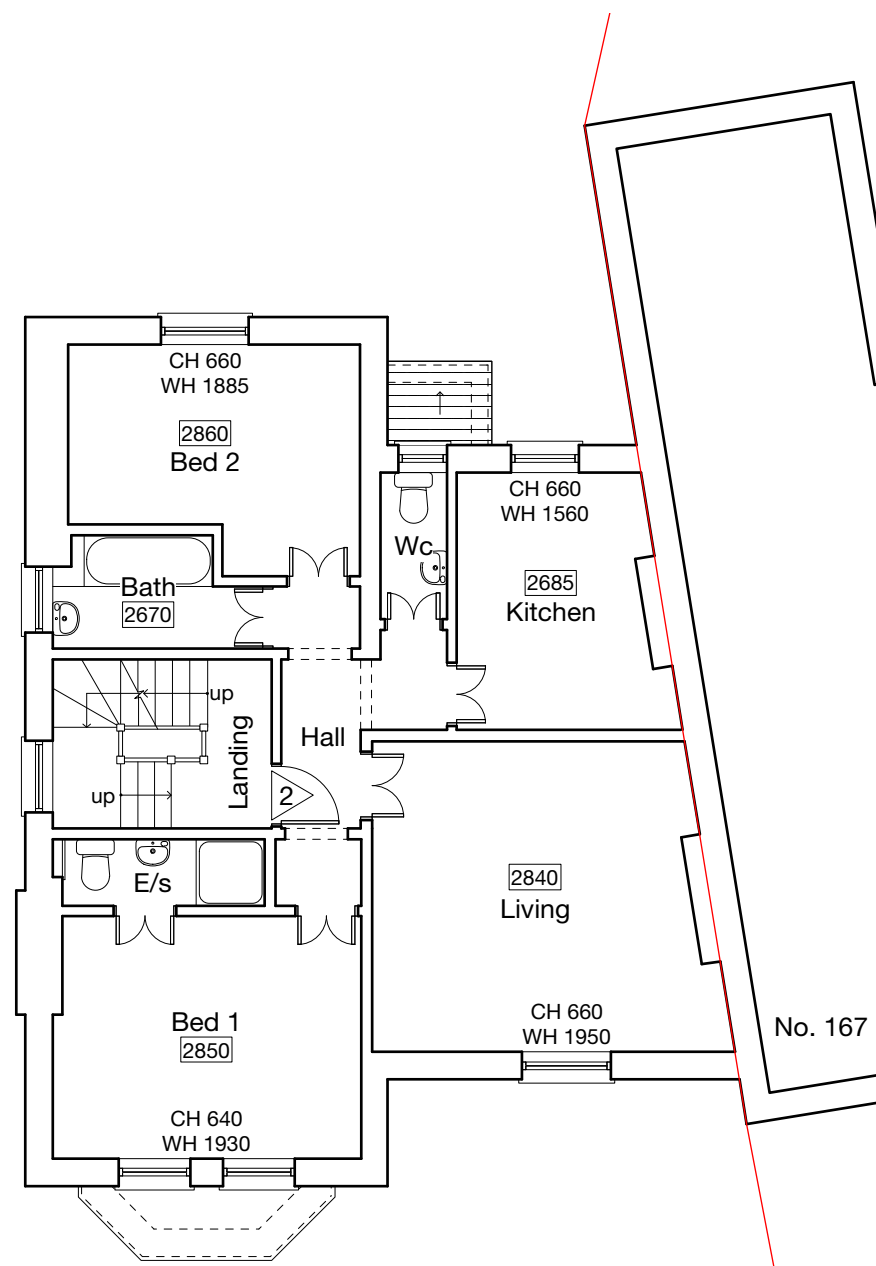

ROOF

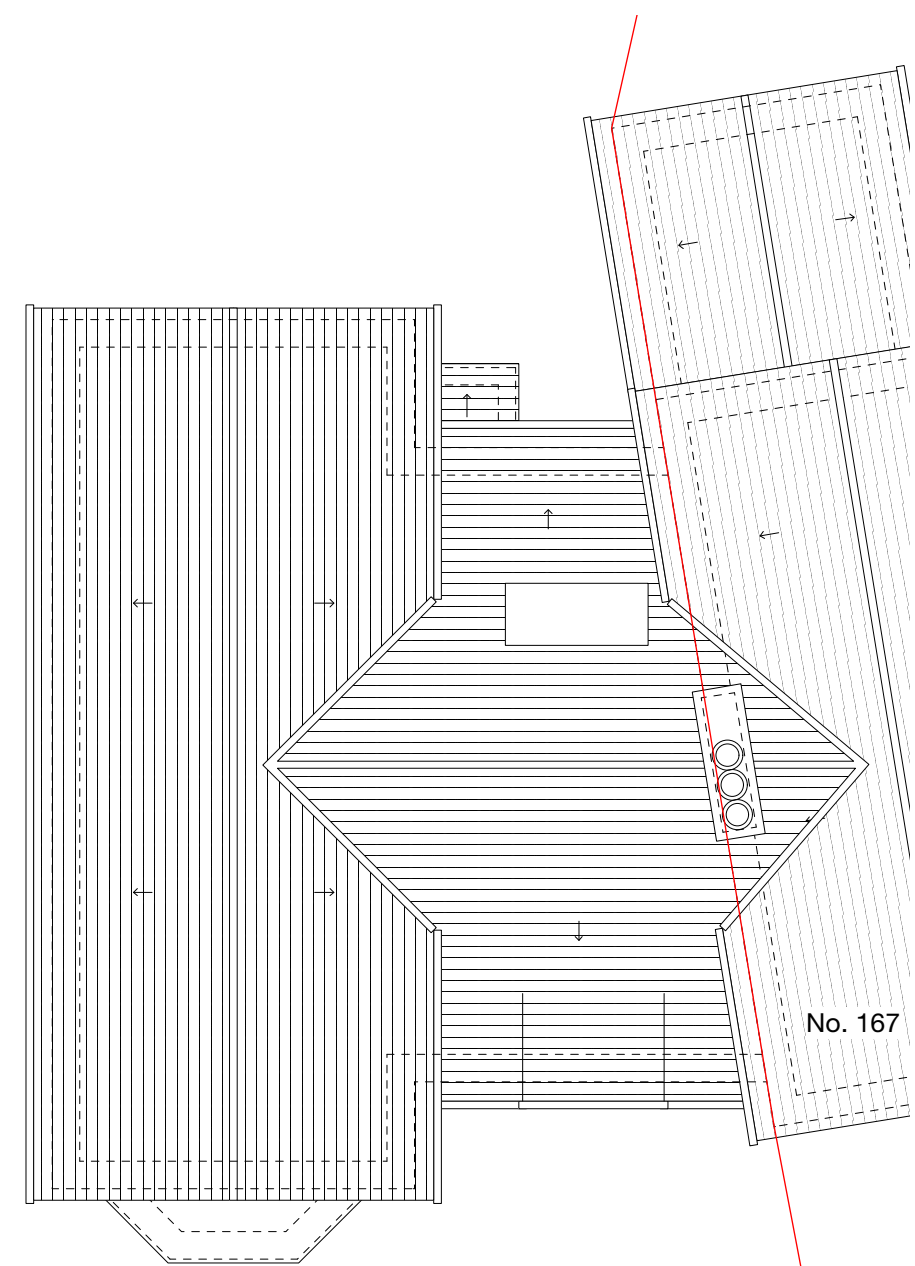

SECOND

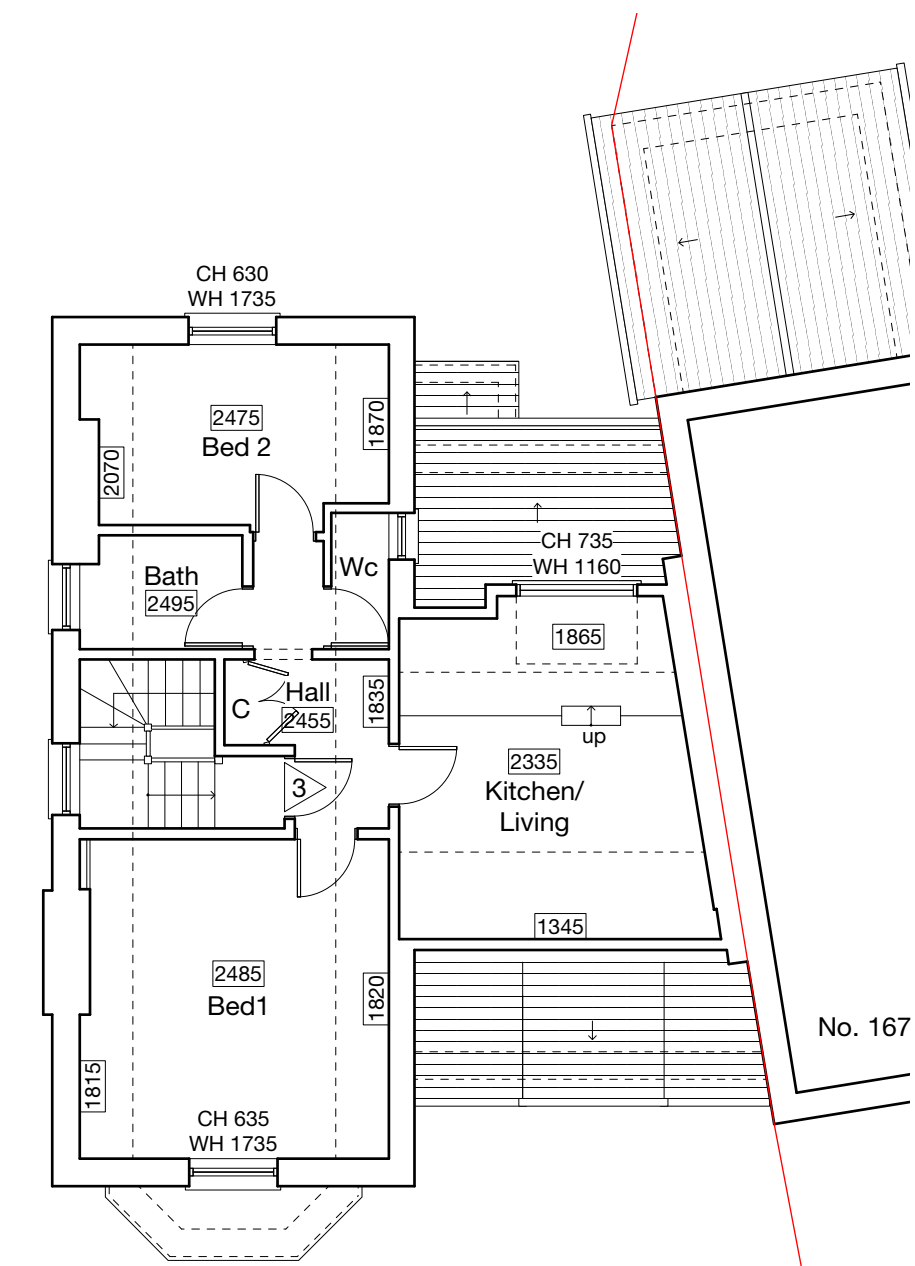

|                |          |     |                           |
|----------------|----------|-----|---------------------------|
| A              | 05/10/18 | GSC | Further information added |
| Revision notes |          |     |                           |


**Akaal Associates Ltd**

architects and construction management  
Moor House Farm Lower Road Higher Denham Uxbridge UB9 5EN  
t 01895 834961 e info@akaalassociates.co.uk w akaalassociates.co.uk

Notes

MH  
CH  
WH  
[2445]  
C  
E/s

Manhole  
Cill height  
Window height  
Ceiling height  
Cupboard  
En-suite

 

drawing notes

© Akaal Associates Limited 2015

All rights described in chapter IV of the Copyright Designs & Patents Act 1988 have been generally asserted. This Drawing must not be scaled; only figured dimensions should be used. If there are any discrepancies, or contradictions between this and other information, it should be brought to the Architect's attention.

|                                            |                                                        |
|--------------------------------------------|--------------------------------------------------------|
| client<br>Messrs. Mapletoft, Davies Faizal | project<br>165A/B/C Station Road, West Drayton UB7 7NG |
|--------------------------------------------|--------------------------------------------------------|

drawing

EXISTING FLOOR & ROOF PLANS

|                   |                      |                        |                 |                   |   |
|-------------------|----------------------|------------------------|-----------------|-------------------|---|
| date<br>Aug. 2018 | scale<br>1:100 at A1 | project no<br>2018.006 | work stage<br>1 | drawing no<br>S01 | A |
|-------------------|----------------------|------------------------|-----------------|-------------------|---|