


THE PLANNING STUDIO

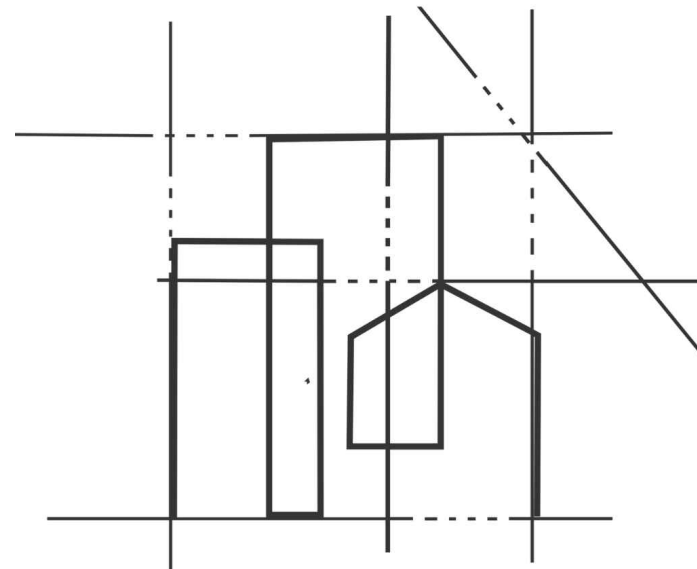

Architectural Design
& Planning Services

P R O J E C T : 4 6 B o u n d a r y R o a d - R e a r E x t .



SCAN ME

SM LONDON
CONSTRUCTION

The Planning Studio | SM London Construction LTD

Tel: 0208 226 5511


Mob: 07961 817 505

E-Mail: info@smlconstructionltd.com

Web: www.smlconstrcutionltd.com

Buckinghamshire Office: 24 Market Place, Chalfont St Peter's, SL9 9DU

London Office : 198 Field End Road, HA5 1RF

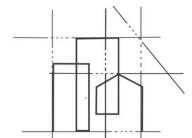

SCAN ME

THE PLANNING
STUDIO






KEY

- EXISTING CONSTRUCTION
- PROPOSED CONSTRUCTION
- SECTION CUT LINE
- DEMOLITION


Internal Gross Area Added : 10.8m²

COMPASS

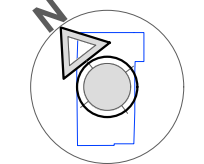

KEY:

1. New wall construction to match existing
2. New uPVC/Aluminum door system to match existing
3. New pitch roof with gutter system to match existing
4. New parapet flat roof
5. New uPVC/Aluminum window system to match existing
6. New lantern roof light

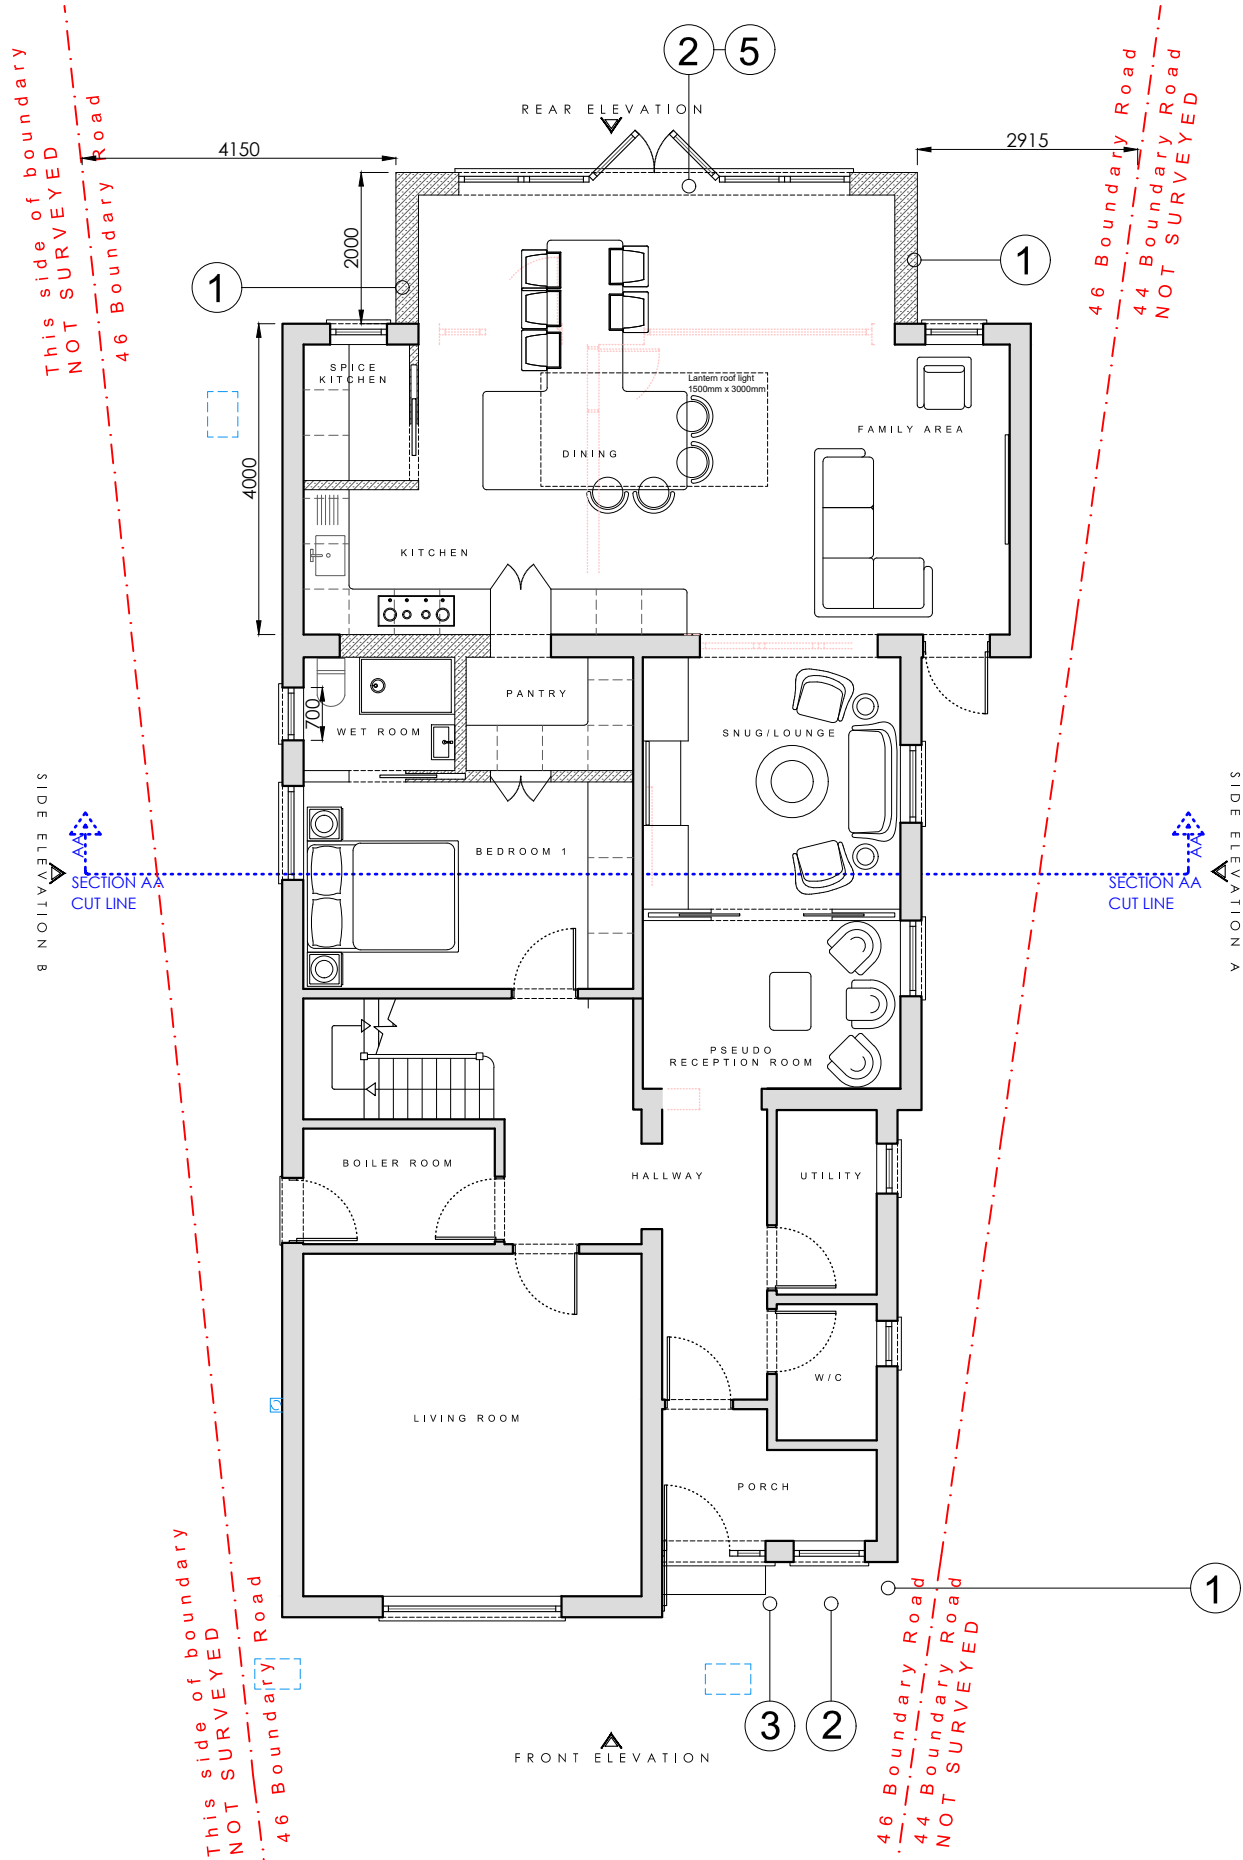


STAGE No : 3 STAGE : Planning

DRAWING SCALE : 1:100@A3 DRAWING REF : P1 REV:00 DRAWING TITLE : Proposed Ground Floor Plan

DATE : 2025.09.21 PROJECT REF:TPS - 1017 - 46 Boundary Road

Notes: These drawings remain the copyright of The Planning Studio and may not be reproduced or copied without written consent. Do not scale these drawings; use figure dimensions only. Any discrepancies between the drawings and the actual site conditions must be reported to The Planning Studio immediately. These drawings should be read in conjunction with the structural and mechanical & electrical engineers' drawings. Dimensions critical to the existing building works must be verified on-site before construction begins, as certain assumptions have been made due to limited accessibility and anomalies in the existing building. A detailed examination of the floor and/or roof construction has not been possible (except at the positions described), as gaining access would have caused material damage. Therefore, no statement can be made about the condition of the unexamined structure, and assumptions have been made accordingly. All information, including dimensions, is provided for Planning submission purposes only, and any further use is not permitted unless agreed to in writing by The Planning Studio. The designer is not liable for any discrepancies or issues arising from conditions not examined or verified on-site. All drawings must be verified on-site prior to construction. The designer is not liable for any discrepancies between the drawings and actual site conditions. It is the responsibility of the contractor or relevant party to ensure the accuracy of measurements and verify all details before proceeding with construction. All interior components are for illustrative purposes only.

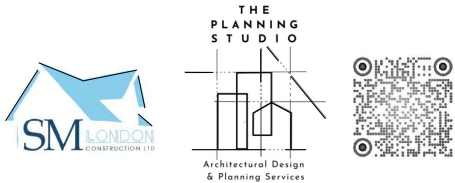


 EXISTING CONSTRUCTION
 PROPOSED CONSTRUCTION

 SECTION CUT LINE

 DEMOLITION

1. New wall construction to match existing
2. New uPVC/Aluminum door system to match existing
3. New pitch roof with gutter system to match existing
4. New parapet flat roof
5. New uPVC/Aluminum window system to match existing
6. New lantern roof light

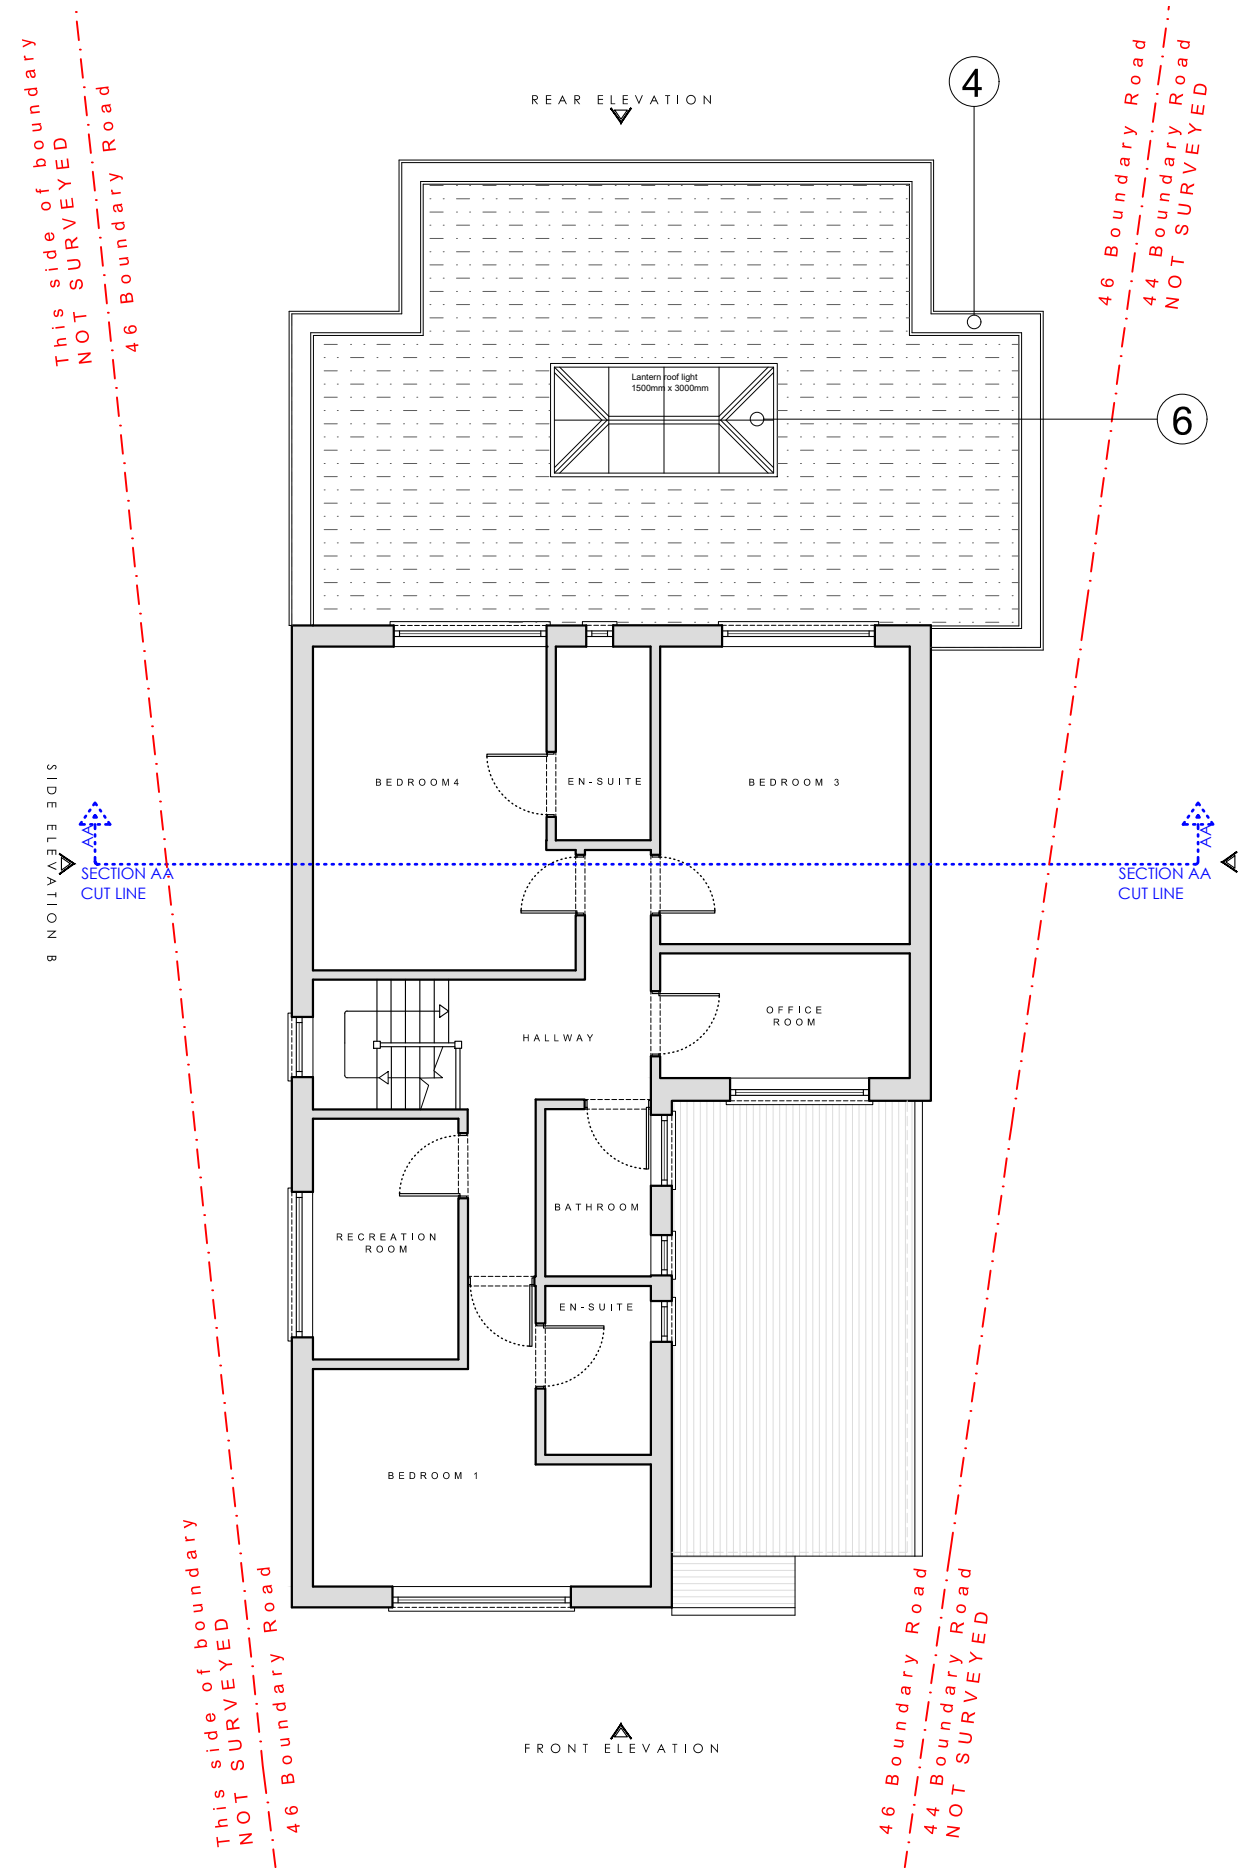


D A T E : 2 0 2 5 . 0 9 . 2 1 P R O J E C T R E F : T P S - 1 0 1 7 - 4 6 B o u n d a r y R o a d

Web: www.smlconstructionltd.com





K E Y


 


K E Y :

- 1. New wall construction to match existing
- 2. New uPVC/Aluminum door system to match existing
- 3. New pitch roof with gutter system to match existing
- 4. New parapet flat roof
- 5. New uPVC/Aluminum window system to match existing
- 6. New lantern roof light

Internal Gross Area Added : 10.8m²

C O M P A S S

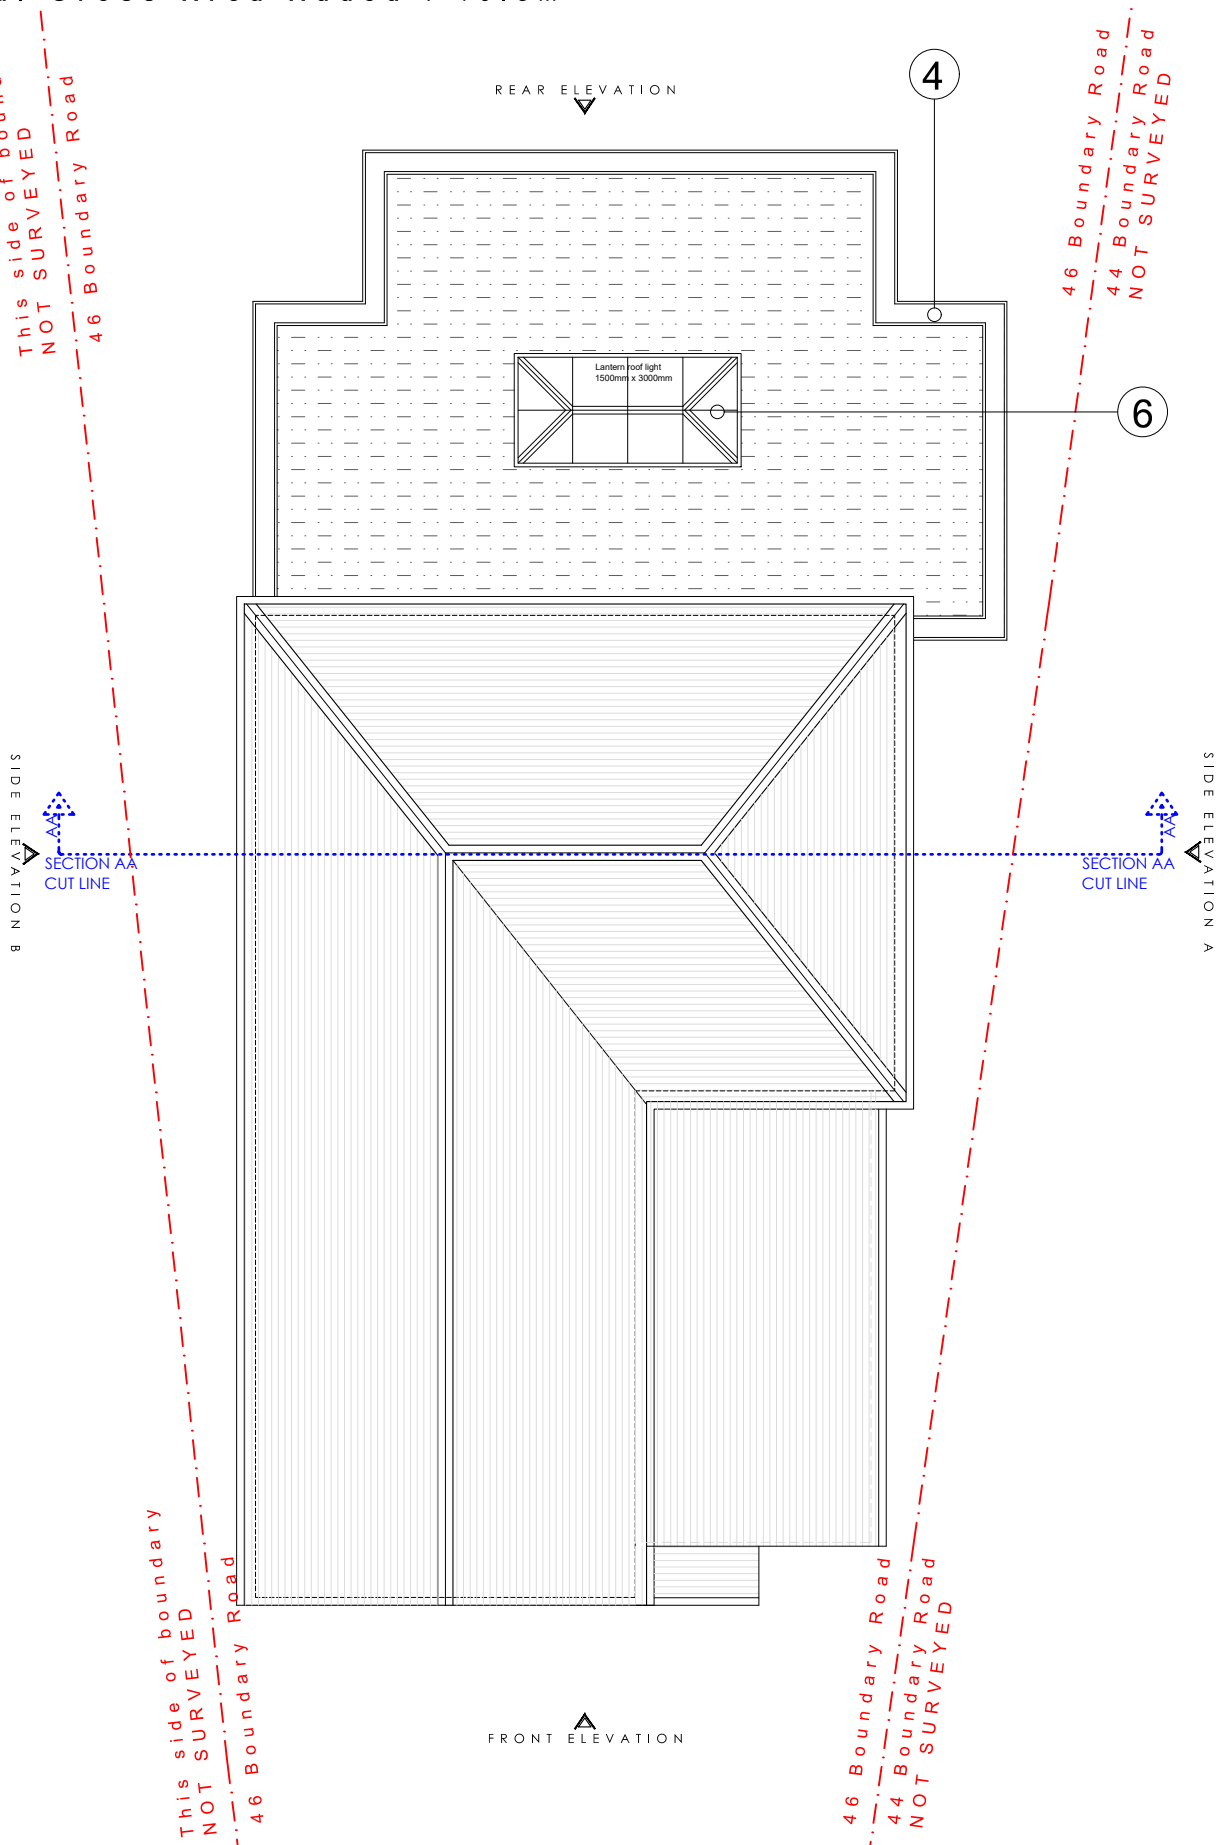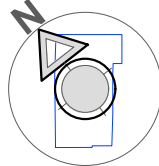


STAGE No : 3 STAGE : Planning


DRAWING SCALE : 1:100@A3 DRAWING REF : P3 REV:00 DRAWING TITLE : Proposed Roof Plan

DATE : 2025.09.21 PROJECT REF : TPS - 1017 - 46 Boundary Road

Notes: These drawings remain the copyright of The Planning Studio and may not be reproduced or copied without written consent. Do not scale these drawings; use figure dimensions only. Any discrepancies between the drawings and the actual site conditions must be reported to The Planning Studio immediately. These drawings should be read in conjunction with the structural and mechanical & electrical engineers' drawings. Dimensions critical to the existing building works must be verified on-site before construction begins, as certain assumptions have been made due to limited accessibility and anomalies in the existing building. A detailed examination of the floor and/or roof construction has not been possible (except at the positions described), as gaining access would have caused material damage. Therefore, no statement can be made about the condition of the unexamined structure, and assumptions have been made accordingly. All information, including dimensions, is provided for Planning submission purposes only, and any further use is not permitted unless agreed to in writing by The Planning Studio. The designer is not liable for any discrepancies or issues arising from conditions not examined or verified on-site. All drawings must be verified on-site prior to construction. The designer is not liable for any discrepancies between the drawings and actual site conditions. It is the responsibility of the contractor or relevant party to ensure the accuracy of measurements and verify all details before proceeding with construction. All interior components are for illustrative purposes only.

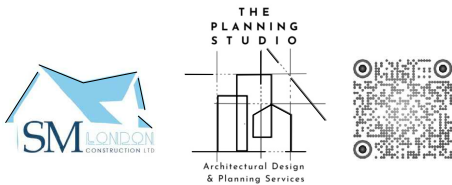


1 : 1 0 0 S C A L E B A R

 

Internal Gross Area Added : 10.8m²

KEY:

- 1. New wall construction to match existing
- 2. New uPVC/Aluminum door system to match existing
- 3. New pitch roof with gutter system to match existing
- 4. New parapet flat roof
- 5. New uPVC/Aluminum window system to match existing
- 6. New lantern roof light

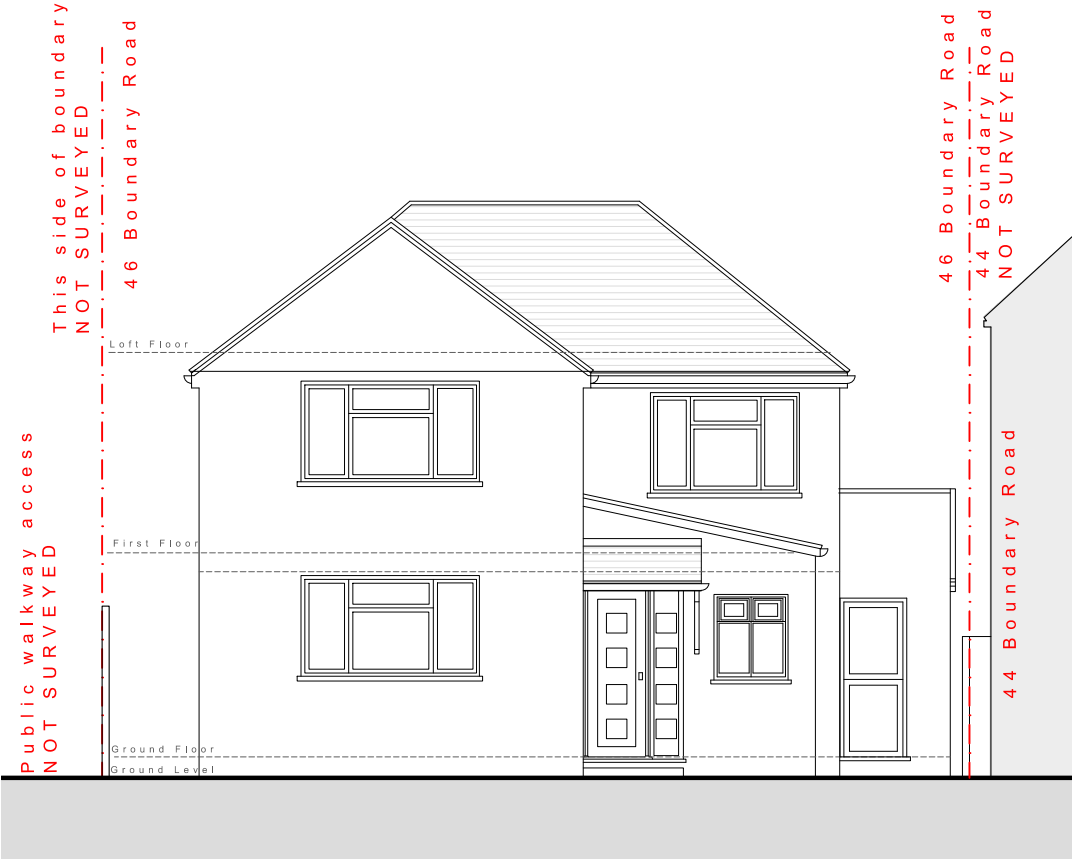

FRONT ELEVATION



SIDE A ELEVATION

STAGE No : 3 STAGE : Planning

DRAWING SCALE : 1:100@A3 DRAWING REF : PE1 REV:00 DRAWING TITLE : Proposed Elevations 1

DATE : 2025.09.21 PROJECT REF:TPS - 1017 - 46 Boundary Road

Notes: These drawings remain the copyright of The Planning Studio and may not be reproduced or copied without written consent. Do not scale these drawings; use figure dimensions only. Any discrepancies between the drawings and the actual site conditions must be reported to The Planning Studio immediately. These drawings should be read in conjunction with the structural and mechanical & electrical engineers' drawings. Dimensions critical to the existing building works must be verified on-site before construction begins, as certain assumptions have been made due to limited accessibility and anomalies in the existing building. A detailed examination of the floor and/or roof construction has not been possible (except at the positions described), as gaining access would have caused material damage. Therefore, no statement can be made about the condition of the unexamined structure, and assumptions have been made accordingly. All information, including dimensions, is provided for Planning submission purposes only, and any further use is not permitted unless agreed to in writing by The Planning Studio. The designer is not liable for any discrepancies or issues arising from conditions not examined or verified on-site. All drawings must be verified on-site prior to construction. The designer is not liable for any discrepancies between the drawings and actual site conditions. It is the responsibility of the contractor or relevant party to ensure the accuracy of measurements and verify all details before proceeding with construction. All interior components are for illustrative purposes only.






KEY:

- 1. New wall construction to match existing
- 2. New uPVC/Aluminum door system to match existing
- 3. New pitch roof with gutter system to match existing
- 4. New parapet flat roof
- 5. New uPVC/Aluminum window system to match existing
- 6. New lantern roof light

Internal Gross Area Added : 10.8m²



REAR ELEVATION

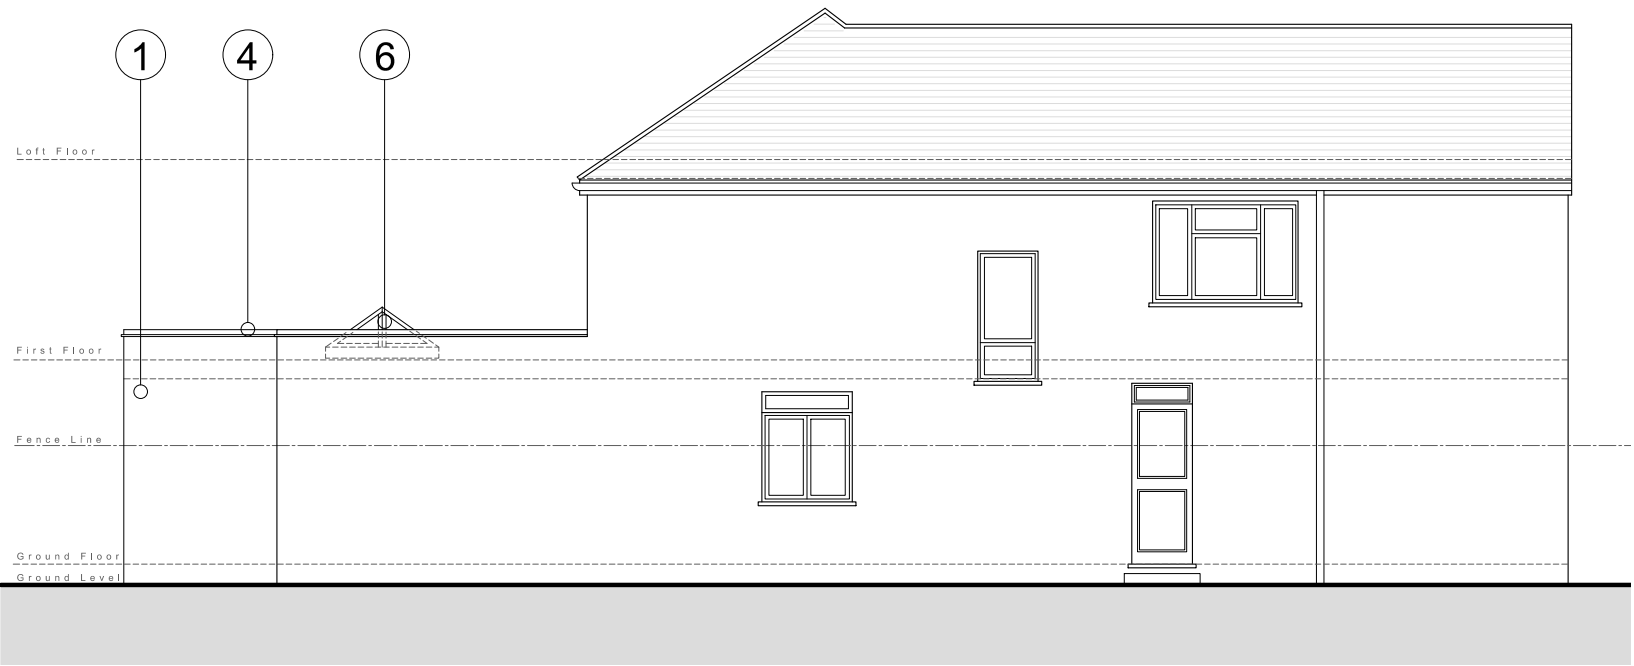


SIDE B ELEVATION

STAGE No : 3 STAGE : Planning

DRAWING SCALE : 1:100@A3 DRAWING REF : PE2 REV:00 DRAWING TITLE : Proposed Elevations 2

DATE : 2025.09.21 PROJECT REF:TPS - 1017 - 46 Boundary Road

Notes: These drawings remain the copyright of The Planning Studio and may not be reproduced or copied without written consent. Do not scale these drawings; use figure dimensions only. Any discrepancies between the drawings and the actual site conditions must be reported to The Planning Studio immediately. These drawings should be read in conjunction with the structural and mechanical & electrical engineers' drawings. Dimensions critical to the existing building works must be verified on-site before construction begins, as certain assumptions have been made due to limited accessibility and anomalies in the existing building. A detailed examination of the floor and/or roof construction has not been possible (except at the positions described), as gaining access would have caused material damage. Therefore, no statement can be made about the condition of the unexamined structure, and assumptions have been made accordingly. All information, including dimensions, is provided for Planning submission purposes only, and any further use is not permitted unless agreed to in writing by The Planning Studio. The designer is not liable for any discrepancies or issues arising from conditions not examined or verified on-site. All drawings must be verified on-site prior to construction. The designer is not liable for any discrepancies between the drawings and actual site conditions. It is the responsibility of the contractor or relevant party to ensure the accuracy of measurements and verify all details before proceeding with construction. All interior components are for illustrative purposes only.

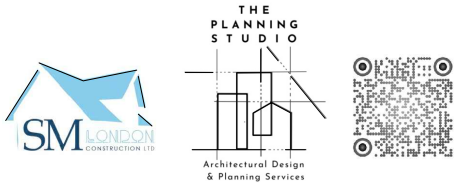



STAGE No : 3 STAGE : Planning

DRAWING SCALE : 1:100@A3 DRAWING REF : PS1 REV:00 DRAWING TITLE : Proposed Section

DATE : 2025.09.21 PROJECT REF: TPS - 1017 - 46 Boundary Road

Notes: These drawings remain the copyright of The Planning Studio and may not be reproduced or copied without written consent. Do not scale these drawings; use figure dimensions only. Any discrepancies between the drawings and the actual site conditions must be reported to The Planning Studio immediately. These drawings should be read in conjunction with the structural and mechanical & electrical engineers' drawings. Dimensions critical to the existing building works must be verified on-site before construction begins, as certain assumptions have been made due to limited accessibility and anomalies in the existing building. A detailed examination of the floor and/or roof construction has not been possible (except at the positions described), as gaining access would have caused material damage. Therefore, no statement can be made about the condition of the unexamined structure, and assumptions have been made accordingly. All information, including dimensions, is provided for Planning submission purposes only, and any further use is not permitted unless agreed to in writing by The Planning Studio. The designer is not liable for any discrepancies or issues arising from conditions not examined or verified on-site. All drawings must be verified on-site prior to construction. The designer is not liable for any discrepancies between the drawings and actual site conditions. It is the responsibility of the contractor or relevant party to ensure the accuracy of measurements and verify all details before proceeding with construction. All interior components are for illustrative purposes only.

