



LOCATION PLAN 1:1250




EXISTING SITE PLAN 1:500



PROPOSED SITE PLAN 1:500

- 2M HIGH SHRUBS
- 2M HIGH TIMBER FENCE
- 4 CYCLE PARKING IN A NEW SHED
- TIMBER REFUSE BIN ENCLOSURE WITH TIMBER FELTED COVERED ROOF
- TIMBER VENTED DOORS WITH LOCKS
- 4 CAR PARKING SPACE, 2.5m x 5m
- 1M HIGH TIMBER FENCE
- GRAVEL DRIVEWAY
- 1M HIGH BRICK WALL

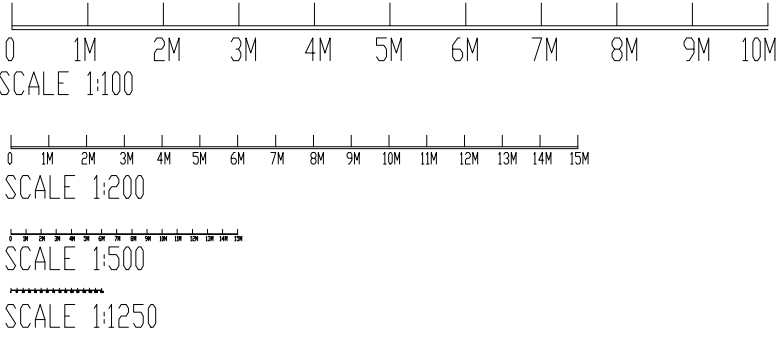


EXISTING OUTBUILDING TO BE DEMOLISH

EXISTING HOUSE


4 CAR PARKING SPACE

EXISTING CROSSOVER


EXISTING CROSSOVER

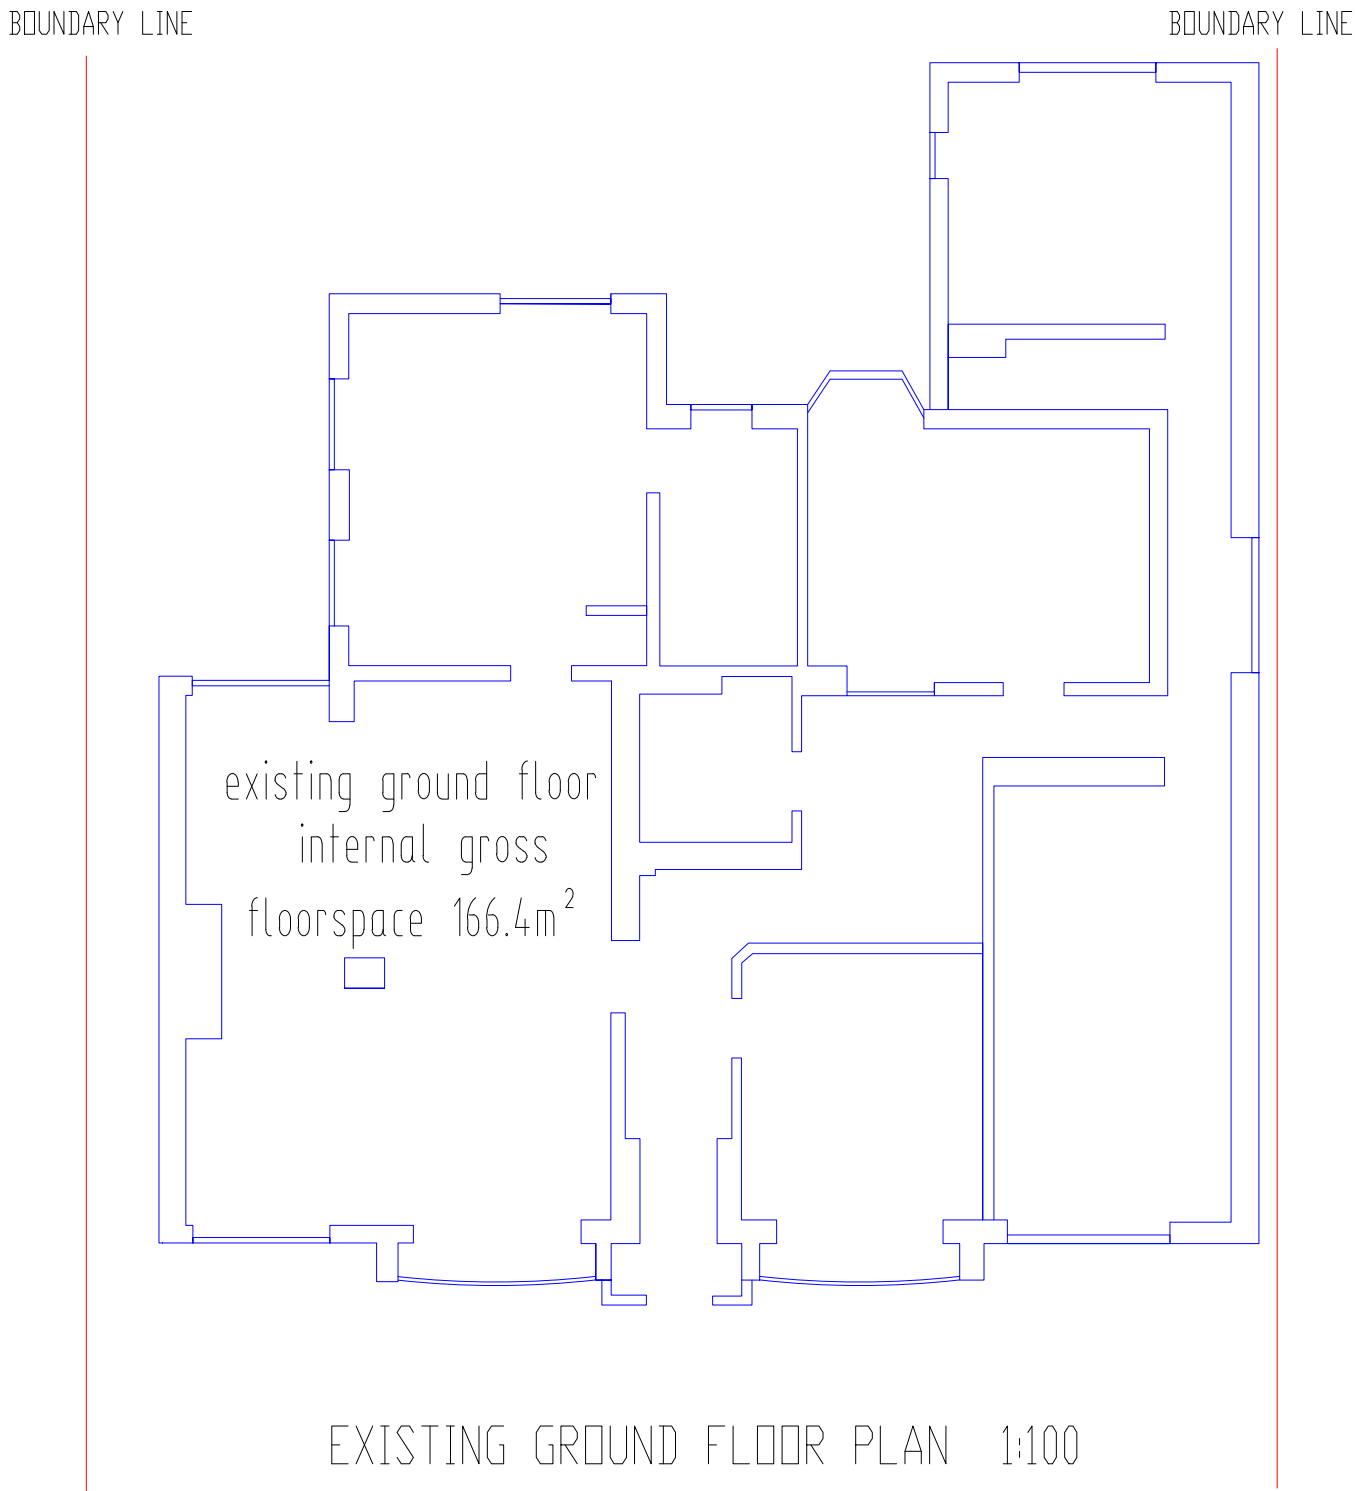

EXISTING GROUND FLOOR PLAN 1:100

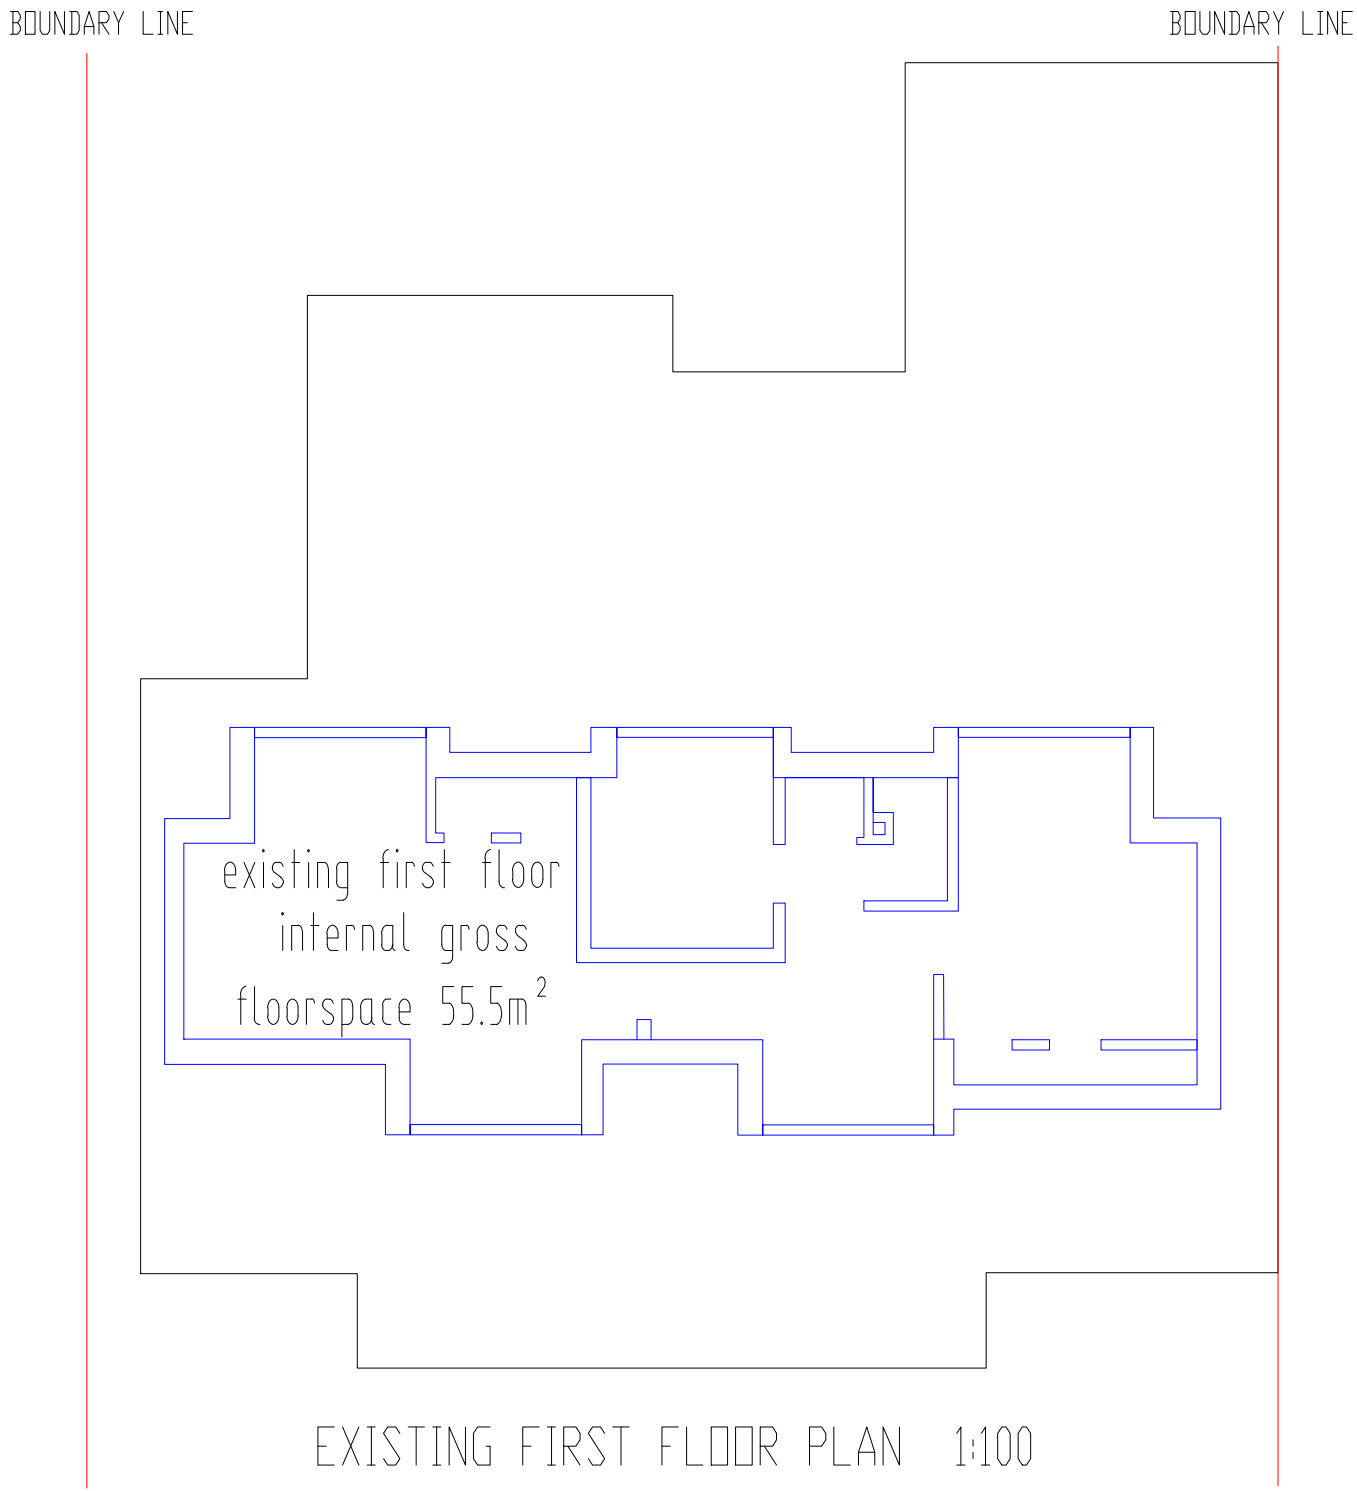


EXISTING FIRST FLOOR PLAN 1:100

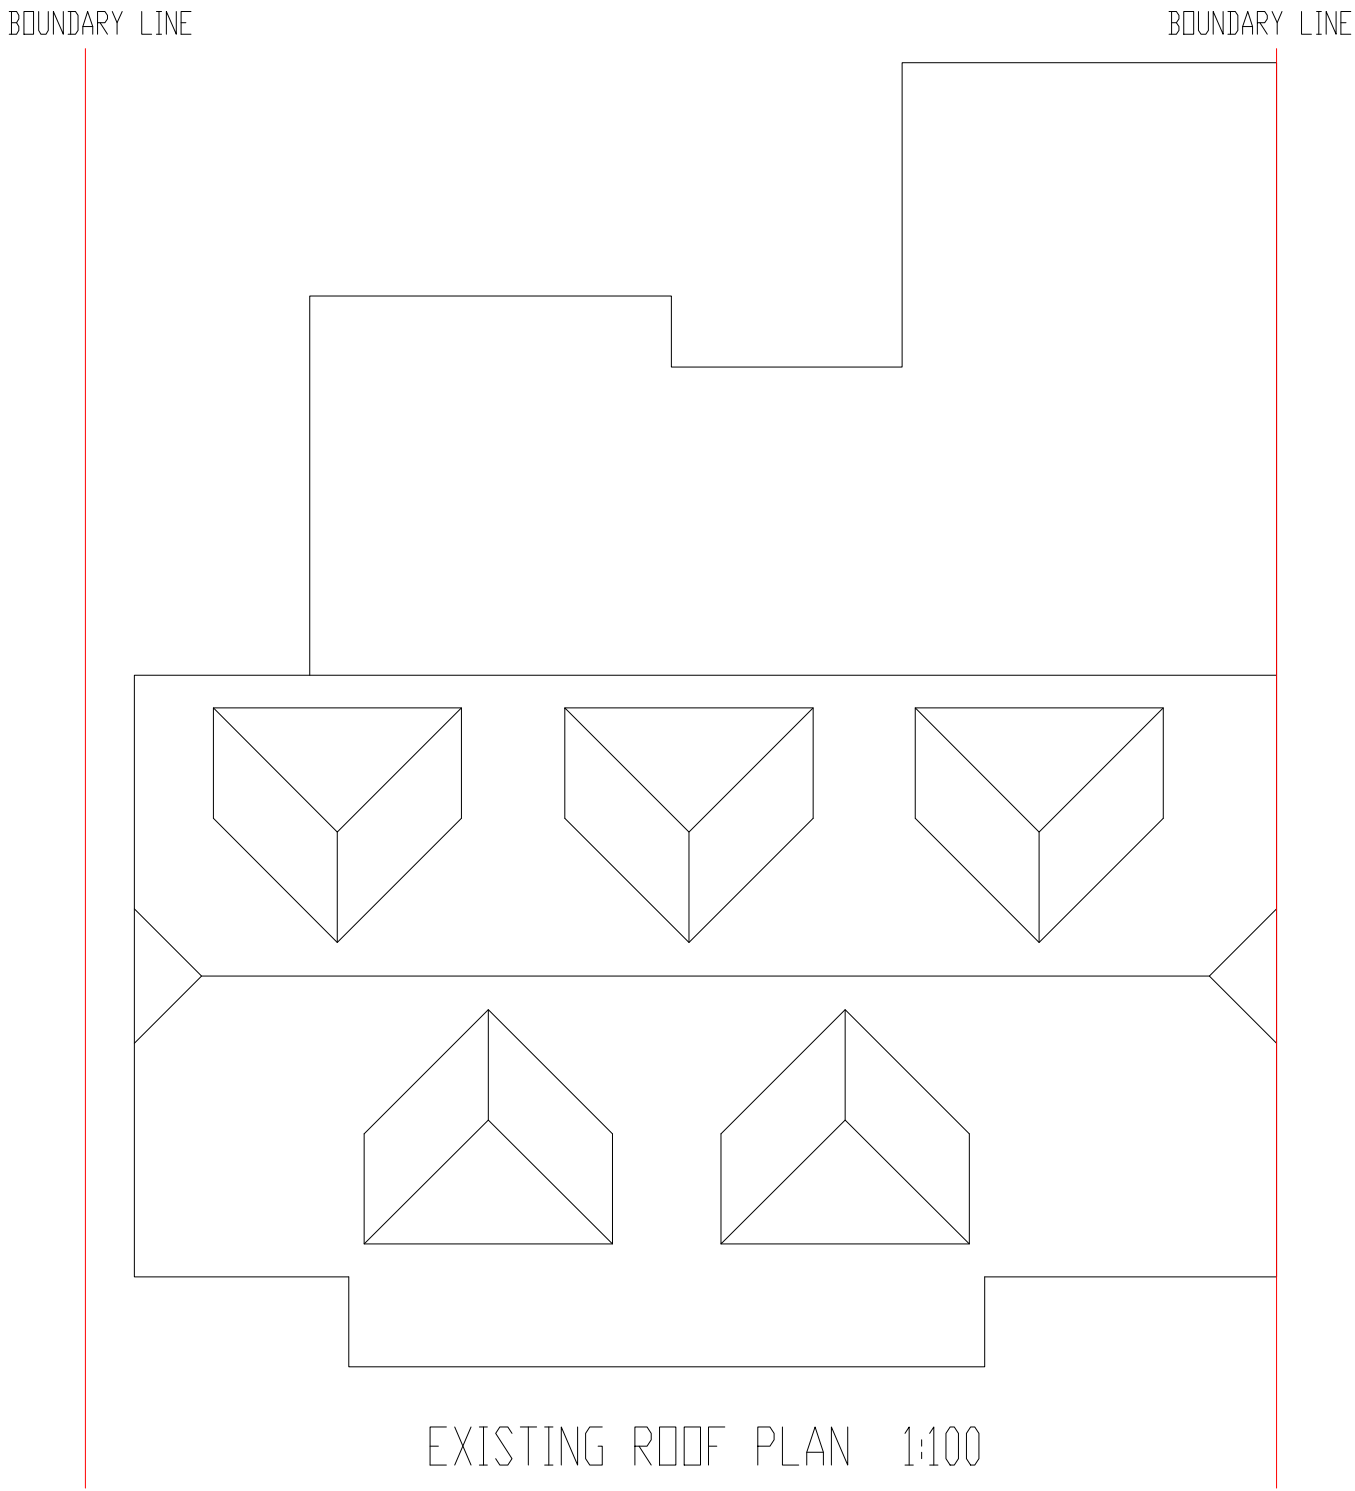


EXISTING ROOF PLAN 1:100


total
internal gross
floorspace 221.9m²

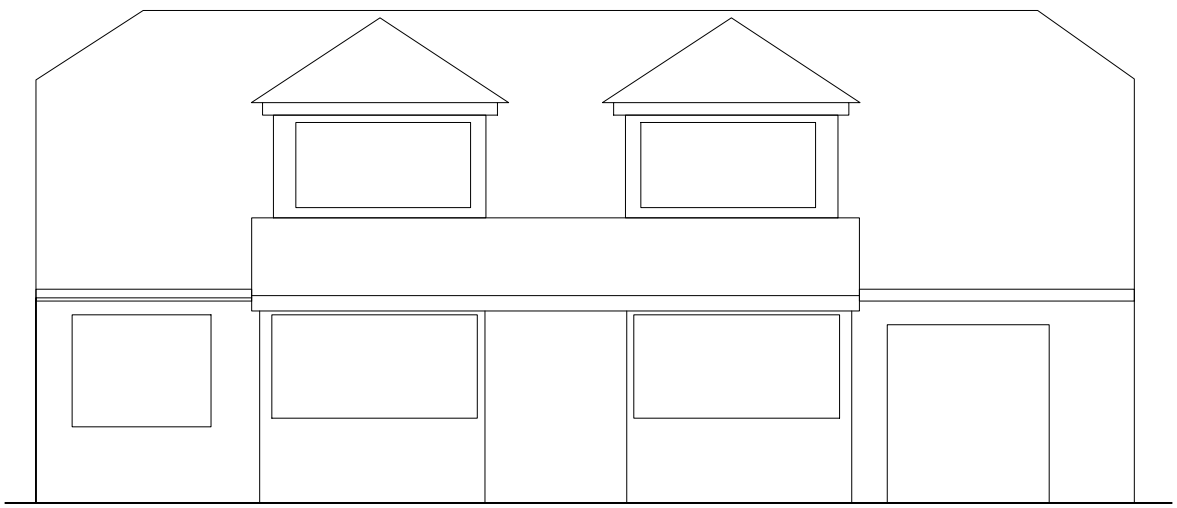


EXISTING FRONT ELEVATION 1:100

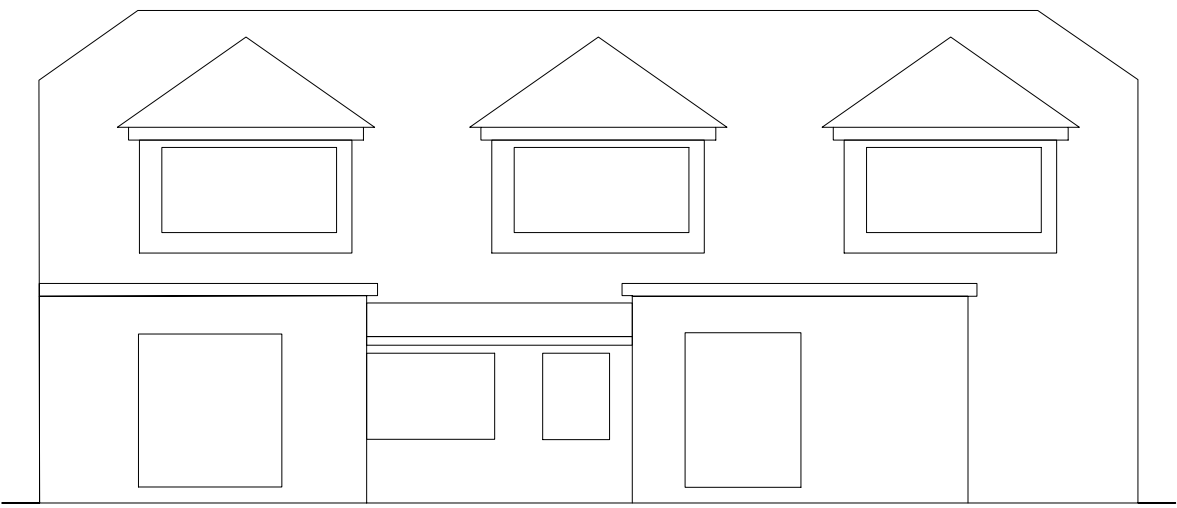

EXISTING REAR ELEVATION 1:100

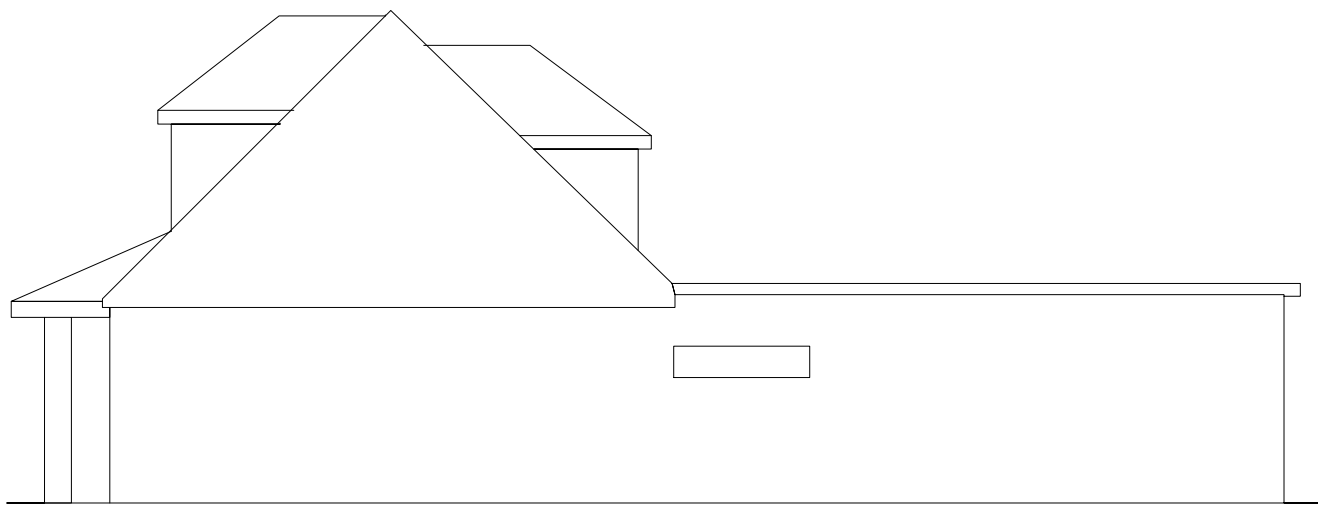

EXISTING SIDE ELEVATION 1:100

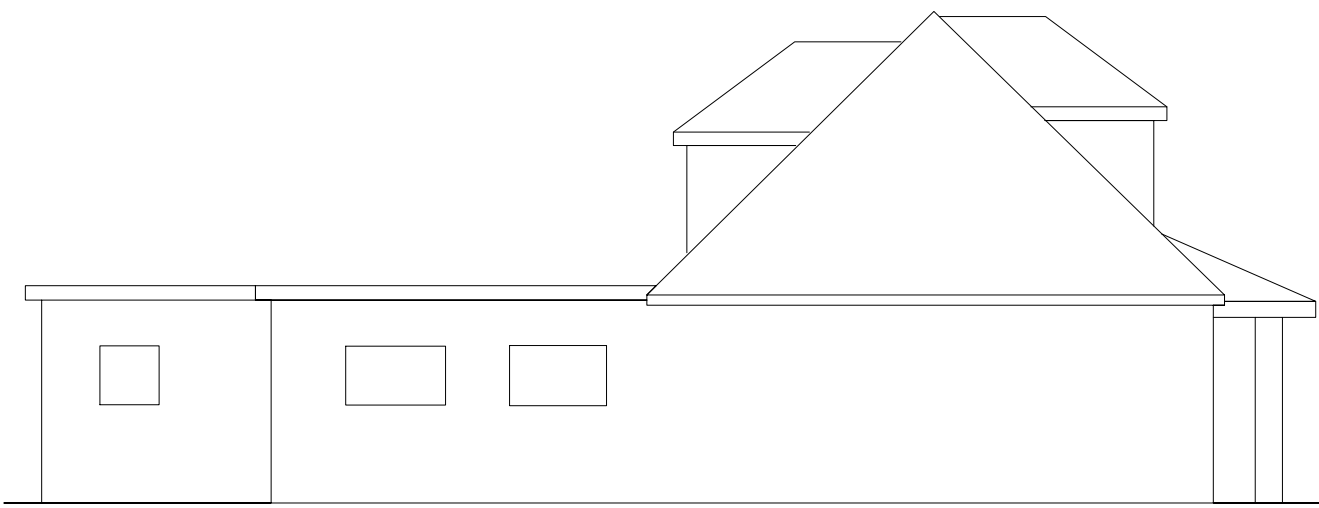

EXISTING SIDE ELEVATION 1:100

NOT APPROVED FOR CONSTRUCTION

All measurements to be checked on site and not scaled from this drawing.
Any discrepancies to be reported to the white house design ltd.
Party wall (etc) act 1997 to be agreed with adjoining neighbours prior to commencing.
All works to the satisfaction of local authority inspector.
No deviation from these drawing what so ever ,unless agreed in writing with the white house design ltd.

DESCRIPTION:
DEMOLISH EXISTING HOUSE AND CONSTRUCT A NEW
DETACHED HOUSE

THE WHITE HOUSE DESIGN LTD
CONSULTING CIVIL AND STRUCTURAL ENGINEERS
7 PROGRESS BUSINESS CENTRE
WHITTLE PARKWAY SLOUGH BERKSHIRE SL1 6DQ
TEL: 01628 660 444
FAX: 01628 660 555

SITE ADDRESS :
3 BLOSSOM WAY
UXBRIDGE
UB10 9LL

REVISIONS	1	15-11-2014	AMENDMENTS
	3	14-01-2015	CHANGE OF DESCRIPTION
	4	15-01-2015	CHANGE OF FILE NAME
	5	22-01-2015	EXISTING PLANS
DATE: 10-10-2014		DRAWN:	FCP
SCALE: 1:1:100;1250;1:500@A1		CHECKED:	
DRAWING NUMBER:		FCP/3/2014/B	