



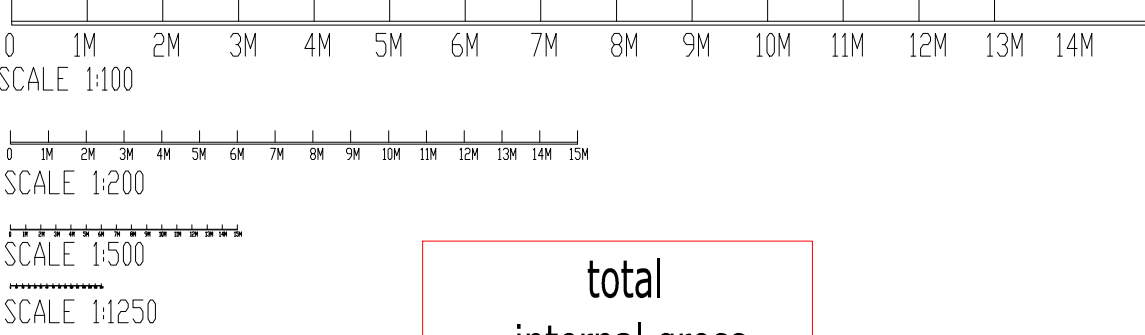


total
internal gross
floorspace 455.6m²

proposed ground floor
internal gross
floorspace 196.2m²

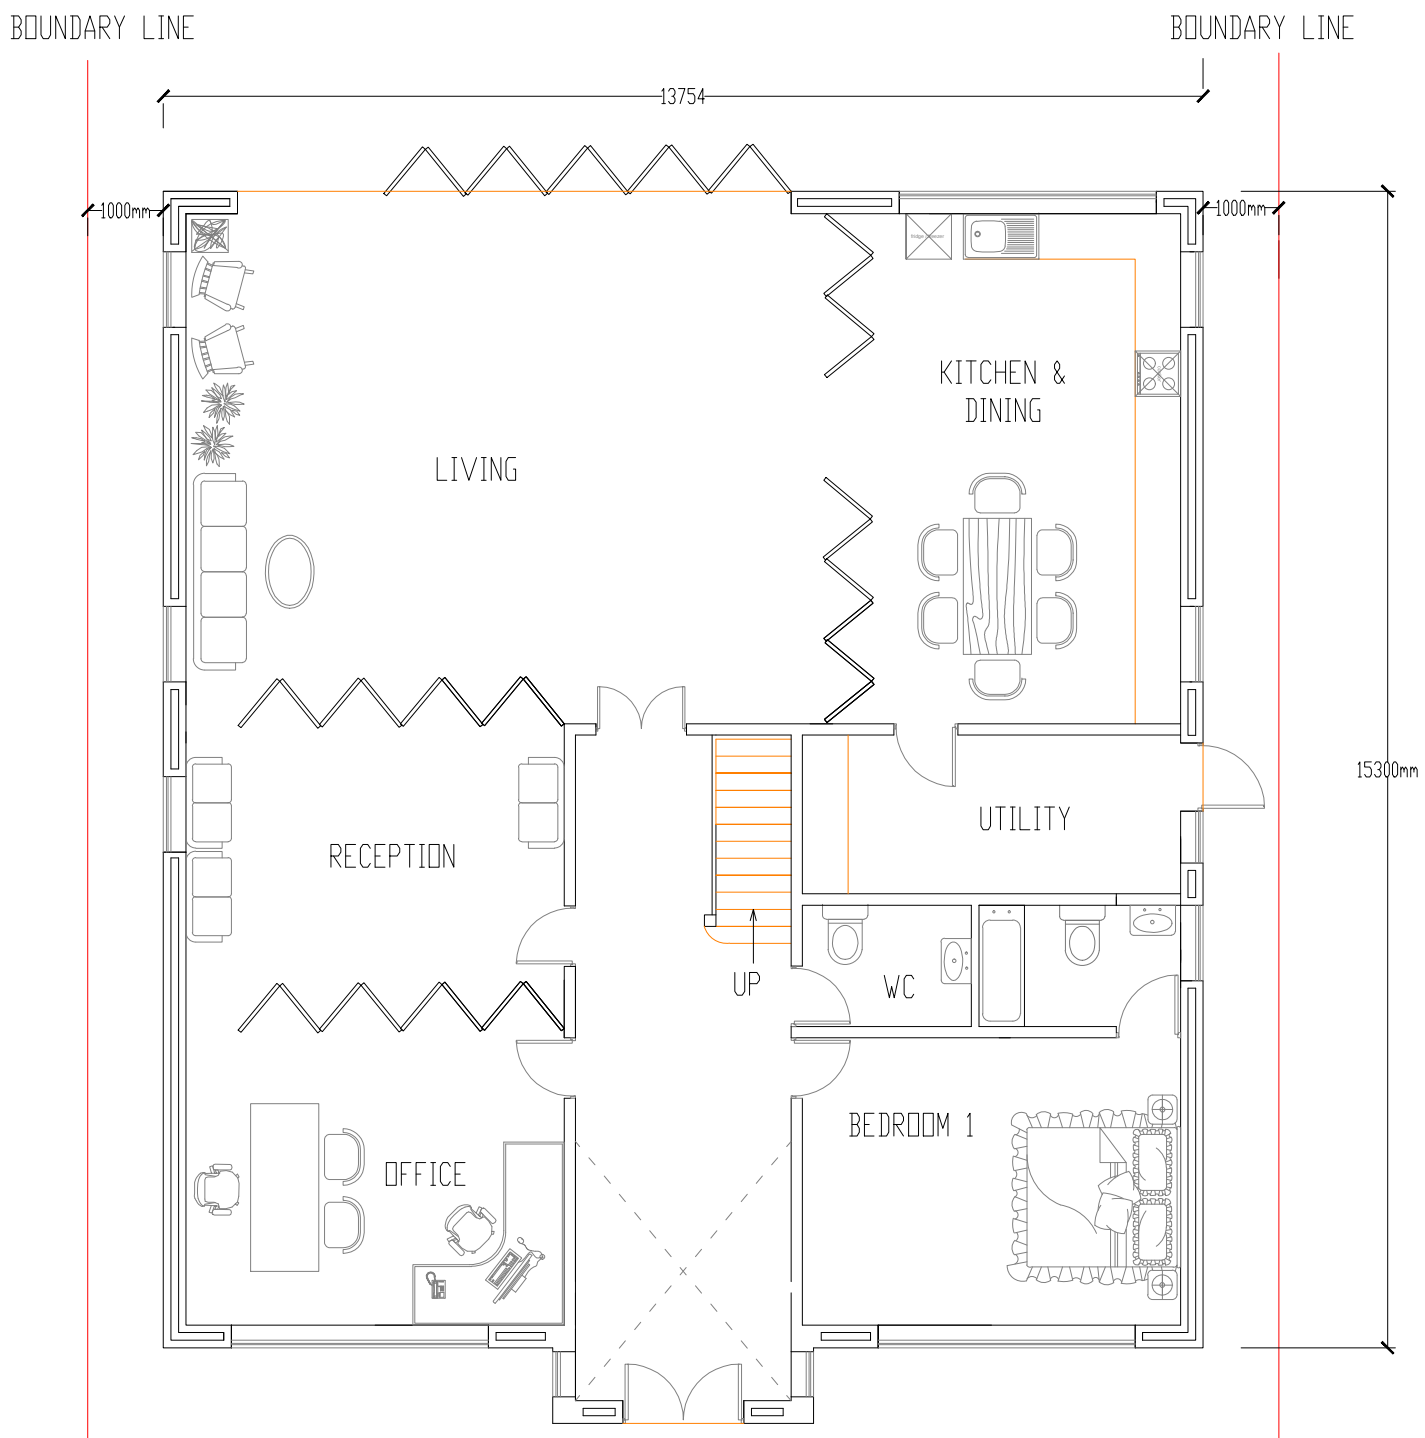


PROPOSED GROUND FLOOR PLAN (OPTION 3) 1:100

proposed first floor
internal gross
floorspace 157.4m²

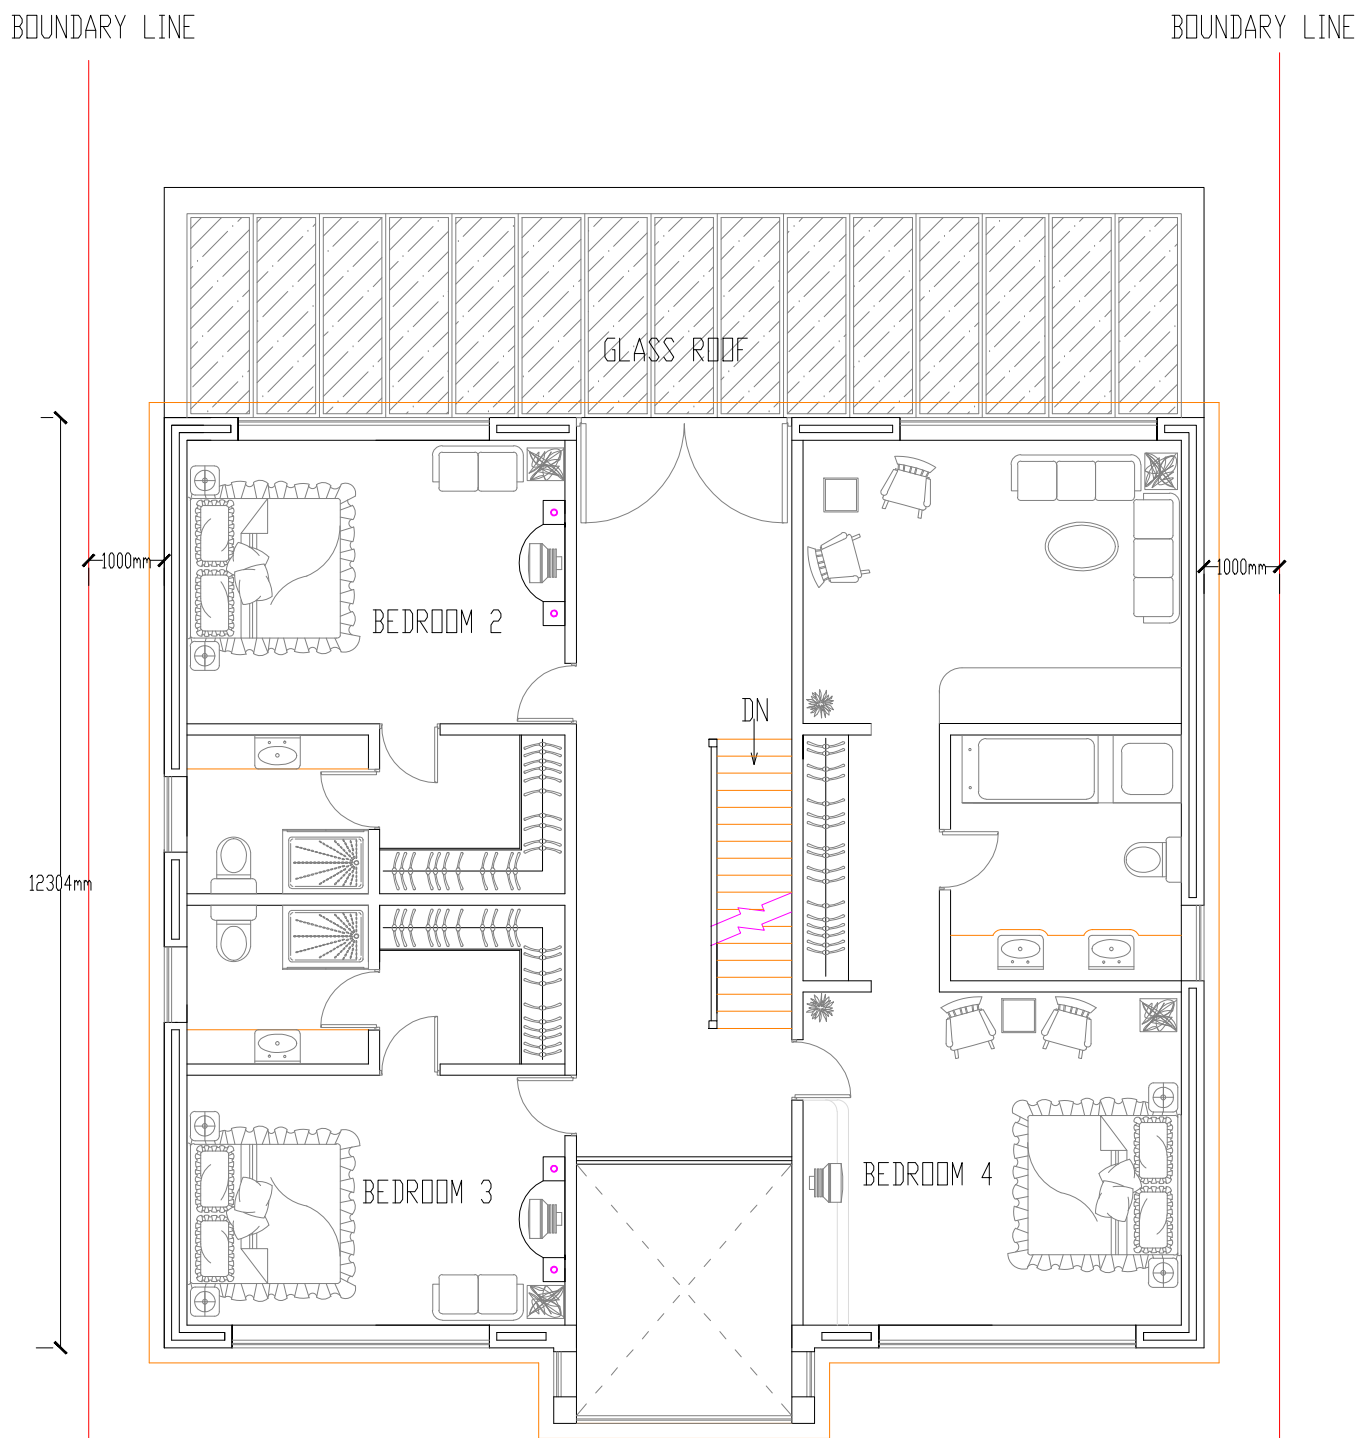


PROPOSED FIRST FLOOR PLAN (OPTION 3) 1:100

proposed loft floor
internal gross
floorspace 102m²

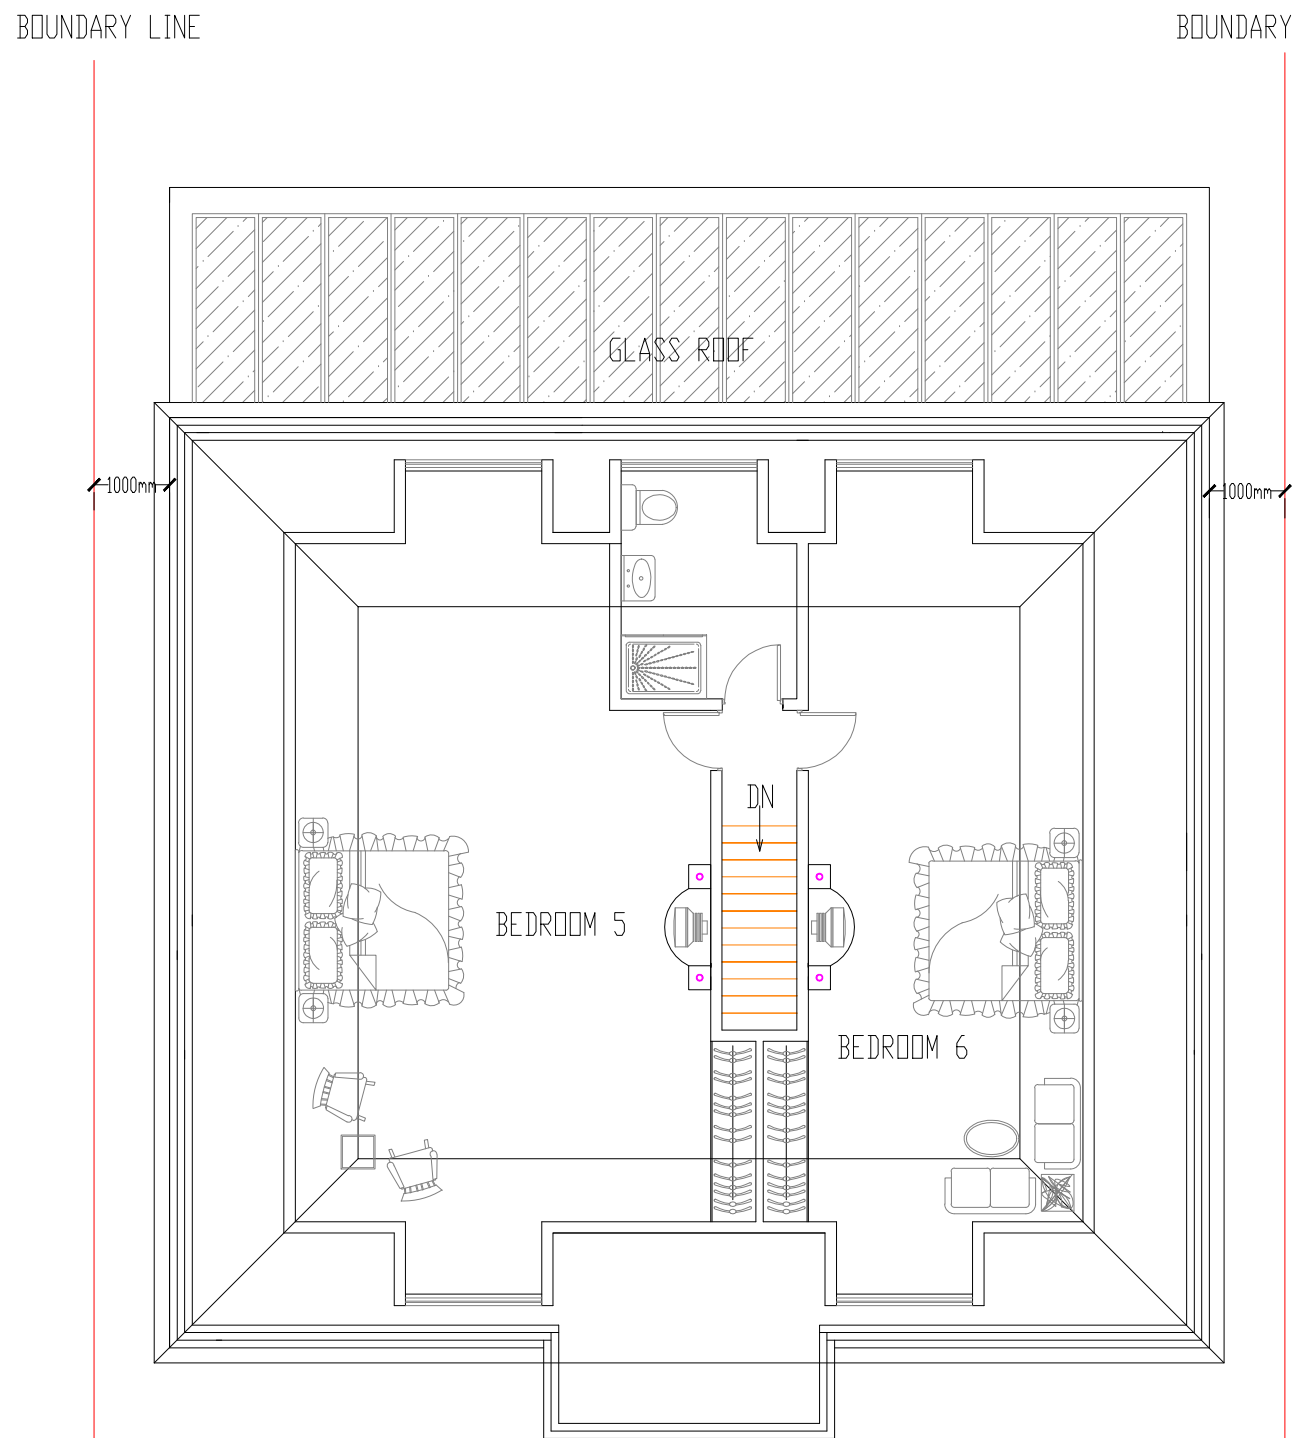

PROPOSED LOFT FLOOR PLAN (OPTION 3) 1:100


FLAT ROOF

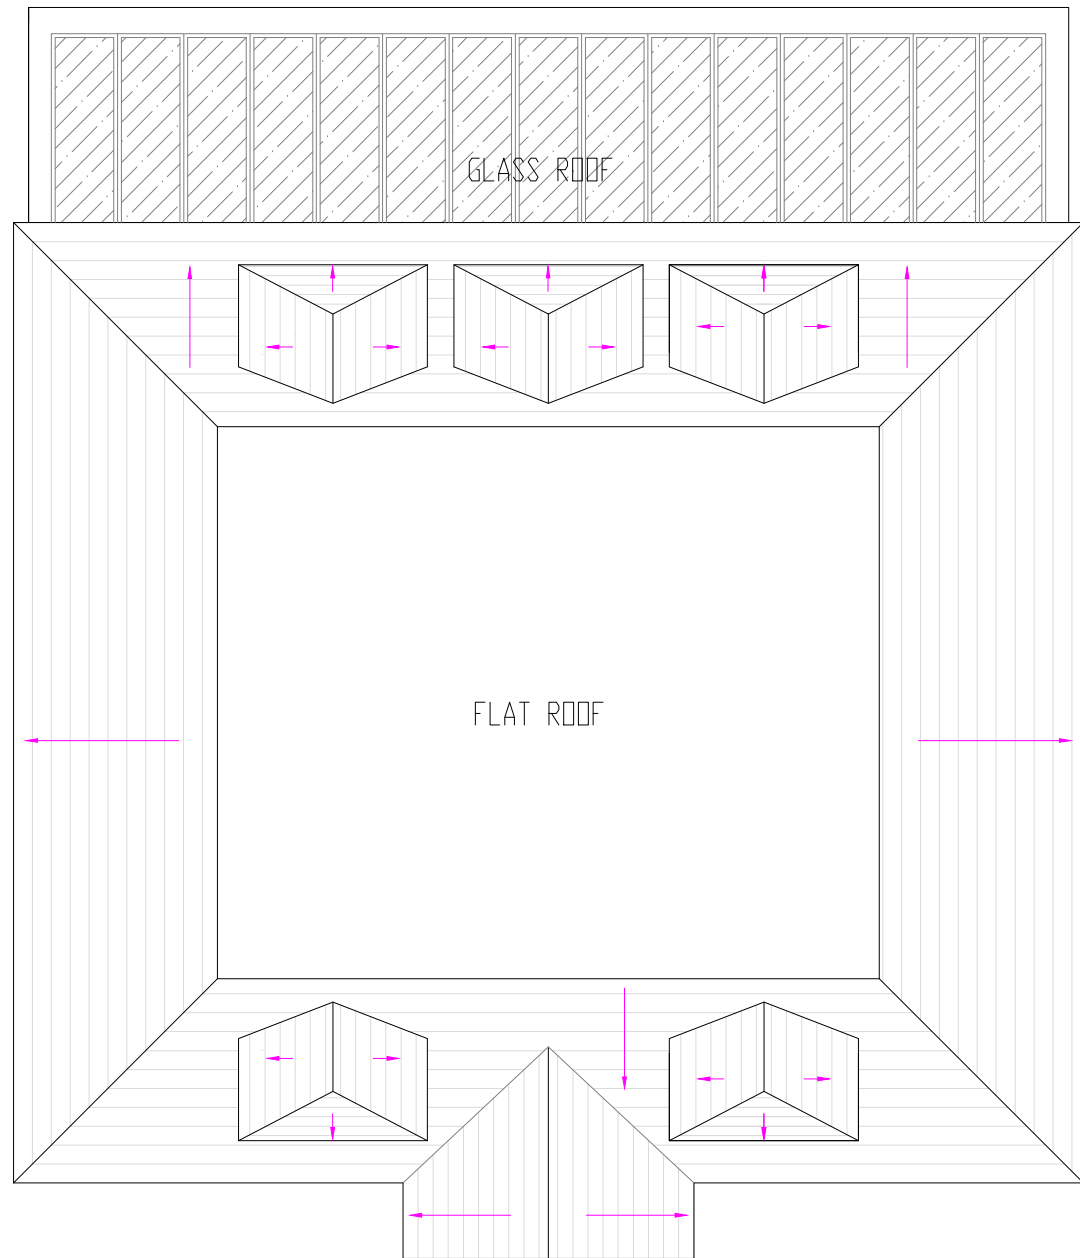

PROPOSED ROOF PLAN (OPTION 3) 1:100




PROPOSED FRONT ELEVATION (OPTION 3) 1:100

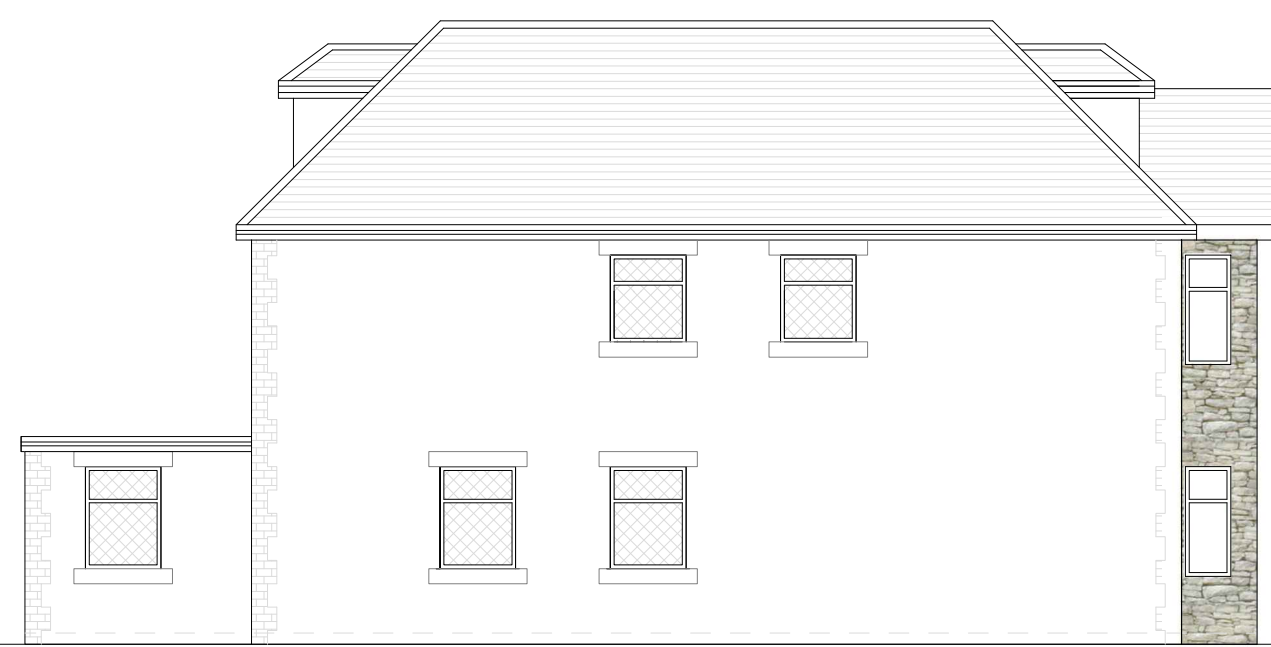

PROPOSED SIDE ELEVATION (OPTION 3) 1:100



PROPOSED REAR ELEVATION (OPTION 3) 1:100

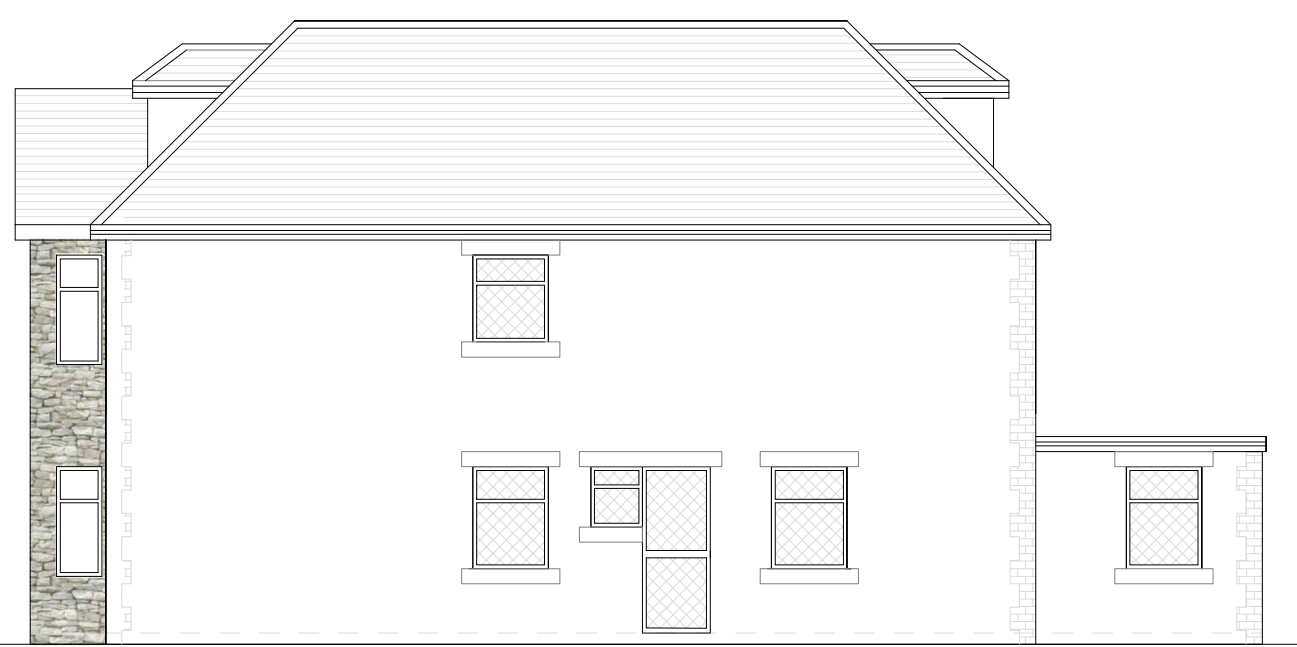

PROPOSED SIDE ELEVATION (OPTION 3) 1:100

NOT APPROVED FOR CONSTRUCTION

All measurements to be checked on site and not scaled from this drawing.
Any discrepancies to be reported to the white house design ltd.
Party wall (etc) act 1997 to be agreed with adjoining neighbours prior to commencing.
All works to the satisfaction of local authority inspector.
No deviation from these drawing what so ever ,unless agreed in writing with the white house design ltd.

DESCRIPTION:
DEMOLISH EXISTING HOUSE AND CONSTRUCT A NEW
DETACHED HOUSE

THE WHITE HOUSE DESIGN LTD
CONSULTING CIVIL AND STRUCTURAL ENGINEERS
7 PROGRESS BUSINESS CENTRE
WHITTLE PARKWAY SLOUGH BERKSHIRE SL1 6DQ
TEL: 01628 660 444
FAX: 01628 660 555

SITE ADDRESS :
3 BLOSSOM WAY
UXBRIDGE
UB10 9LL

REVISIONS	1	15-11-2014	AMENDMENTS
	3	14-01-2015	CHANGE OF DESCRIPTION
	4	15-01-2015	CHANGE OF FILE NAME
	5	22-01-2015	EXISTING PLANS
DATE: 10-10-2014		DRAWN:	FCP
SCALE: 1:100@A1		CHECKED:	
DRAWING NUMBER:		FCP/3/2014/A	