



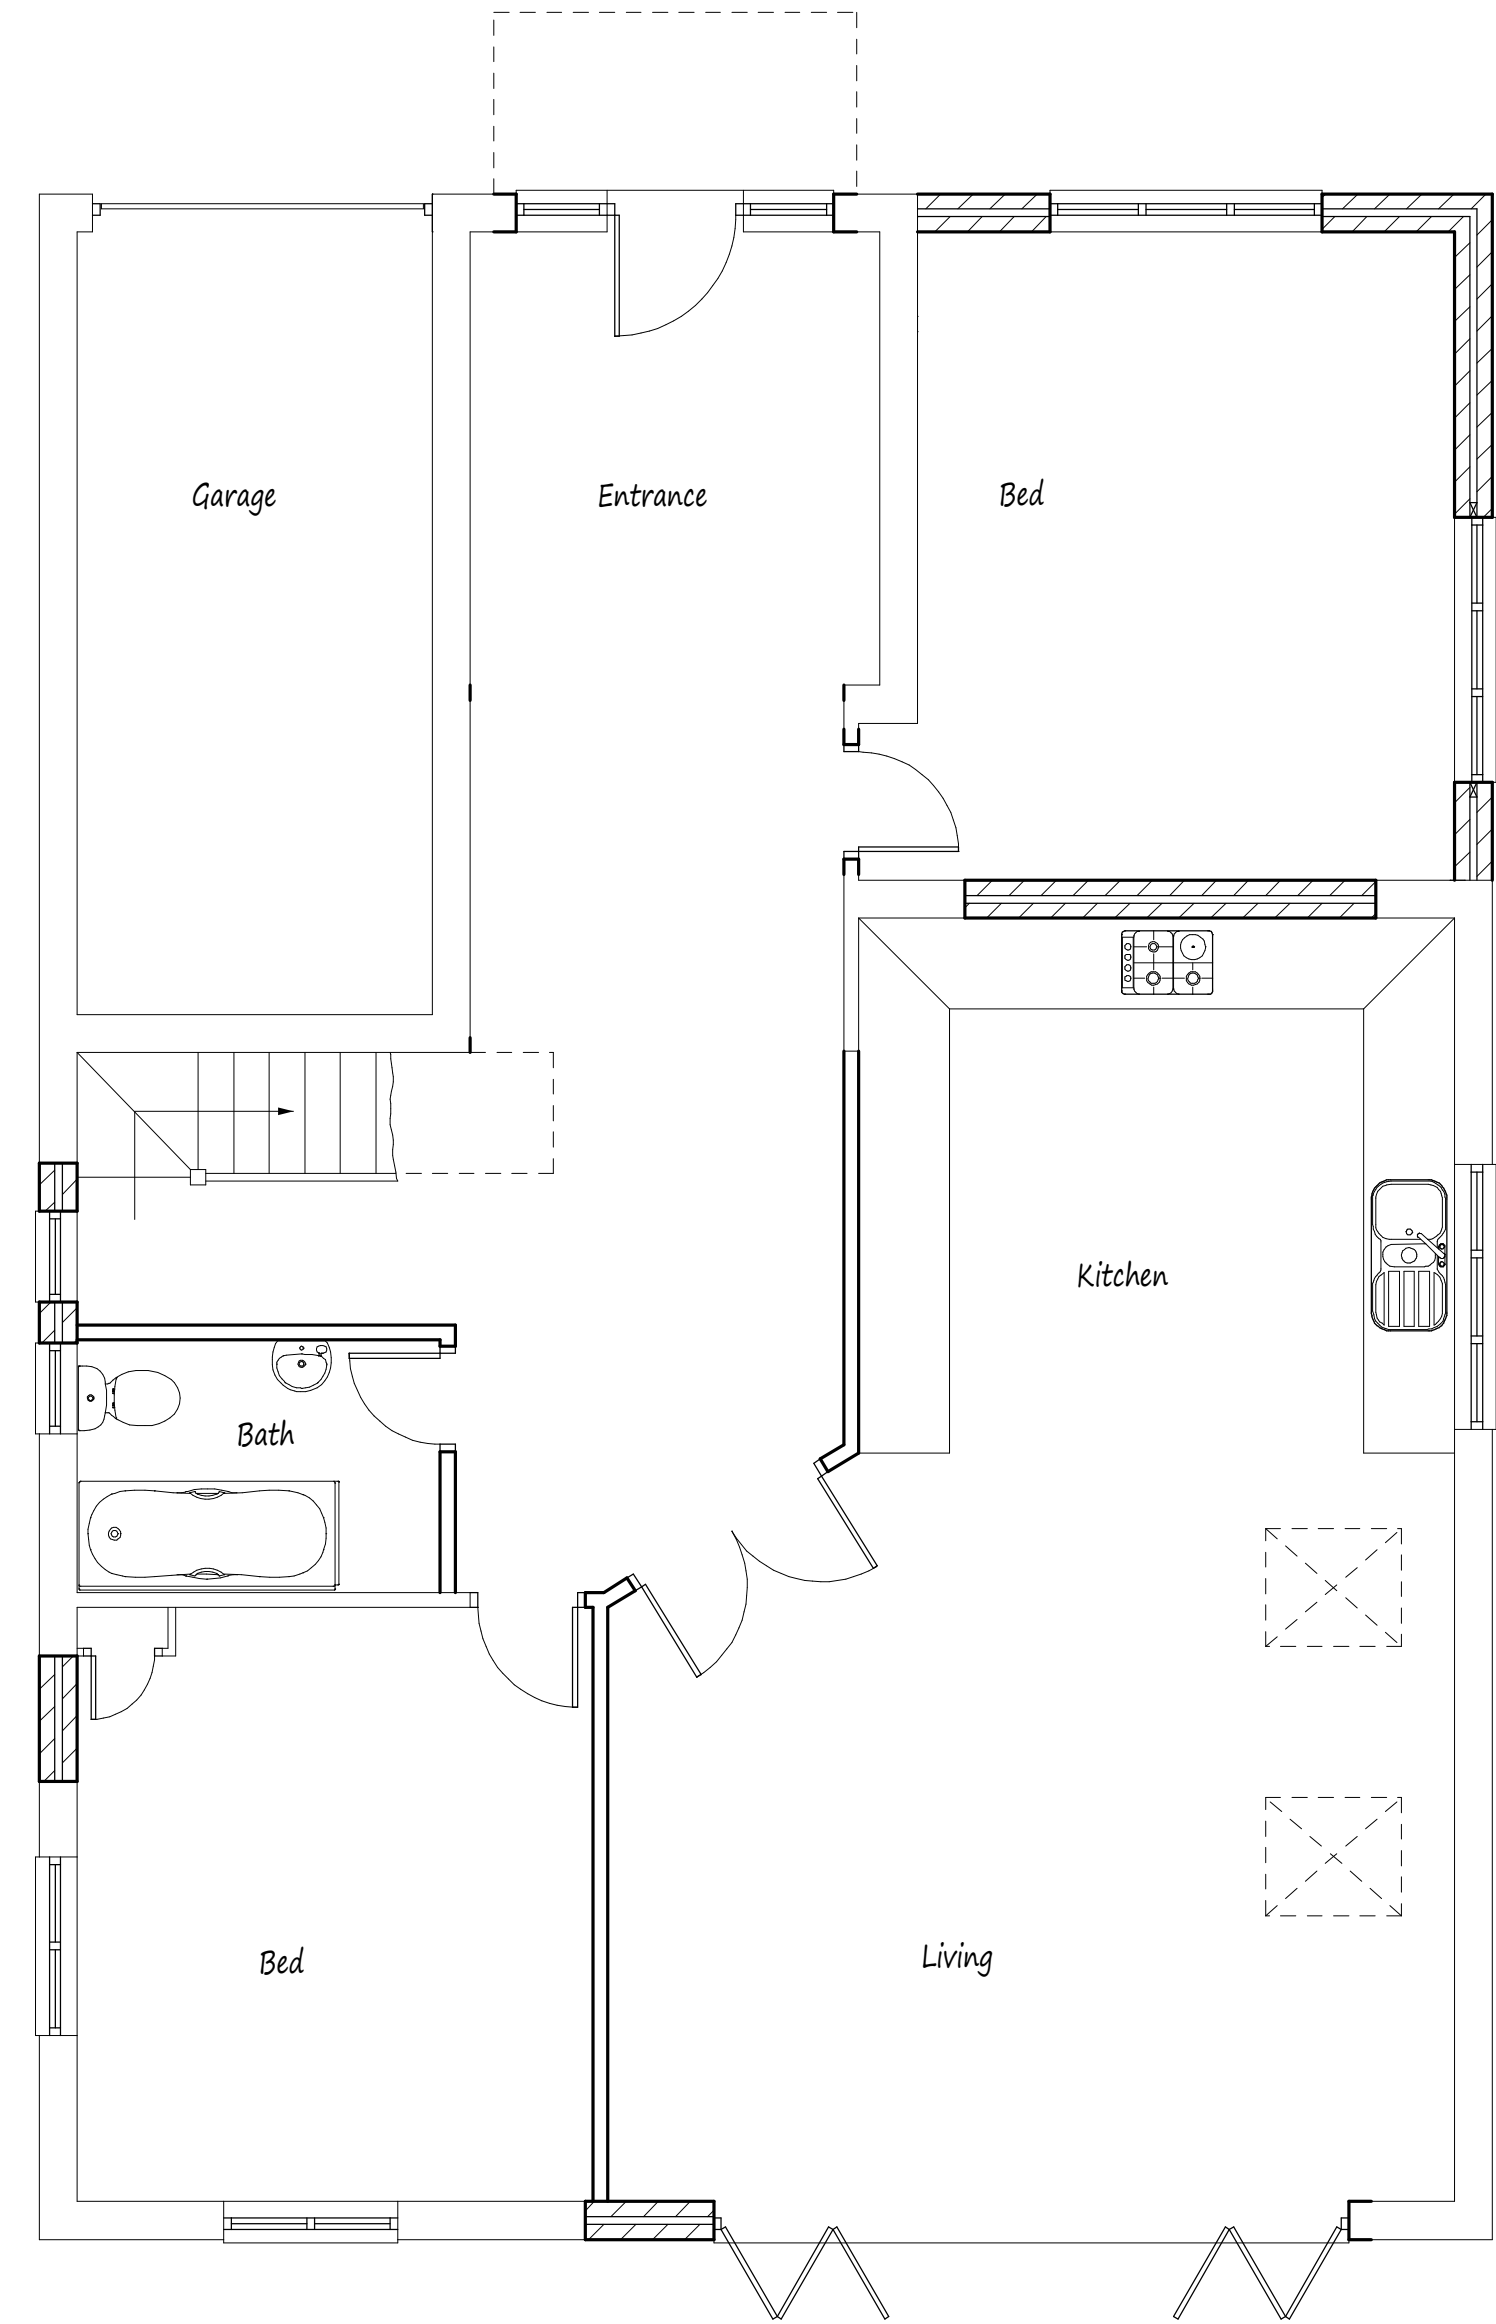


Proposed Ground Floor Plan

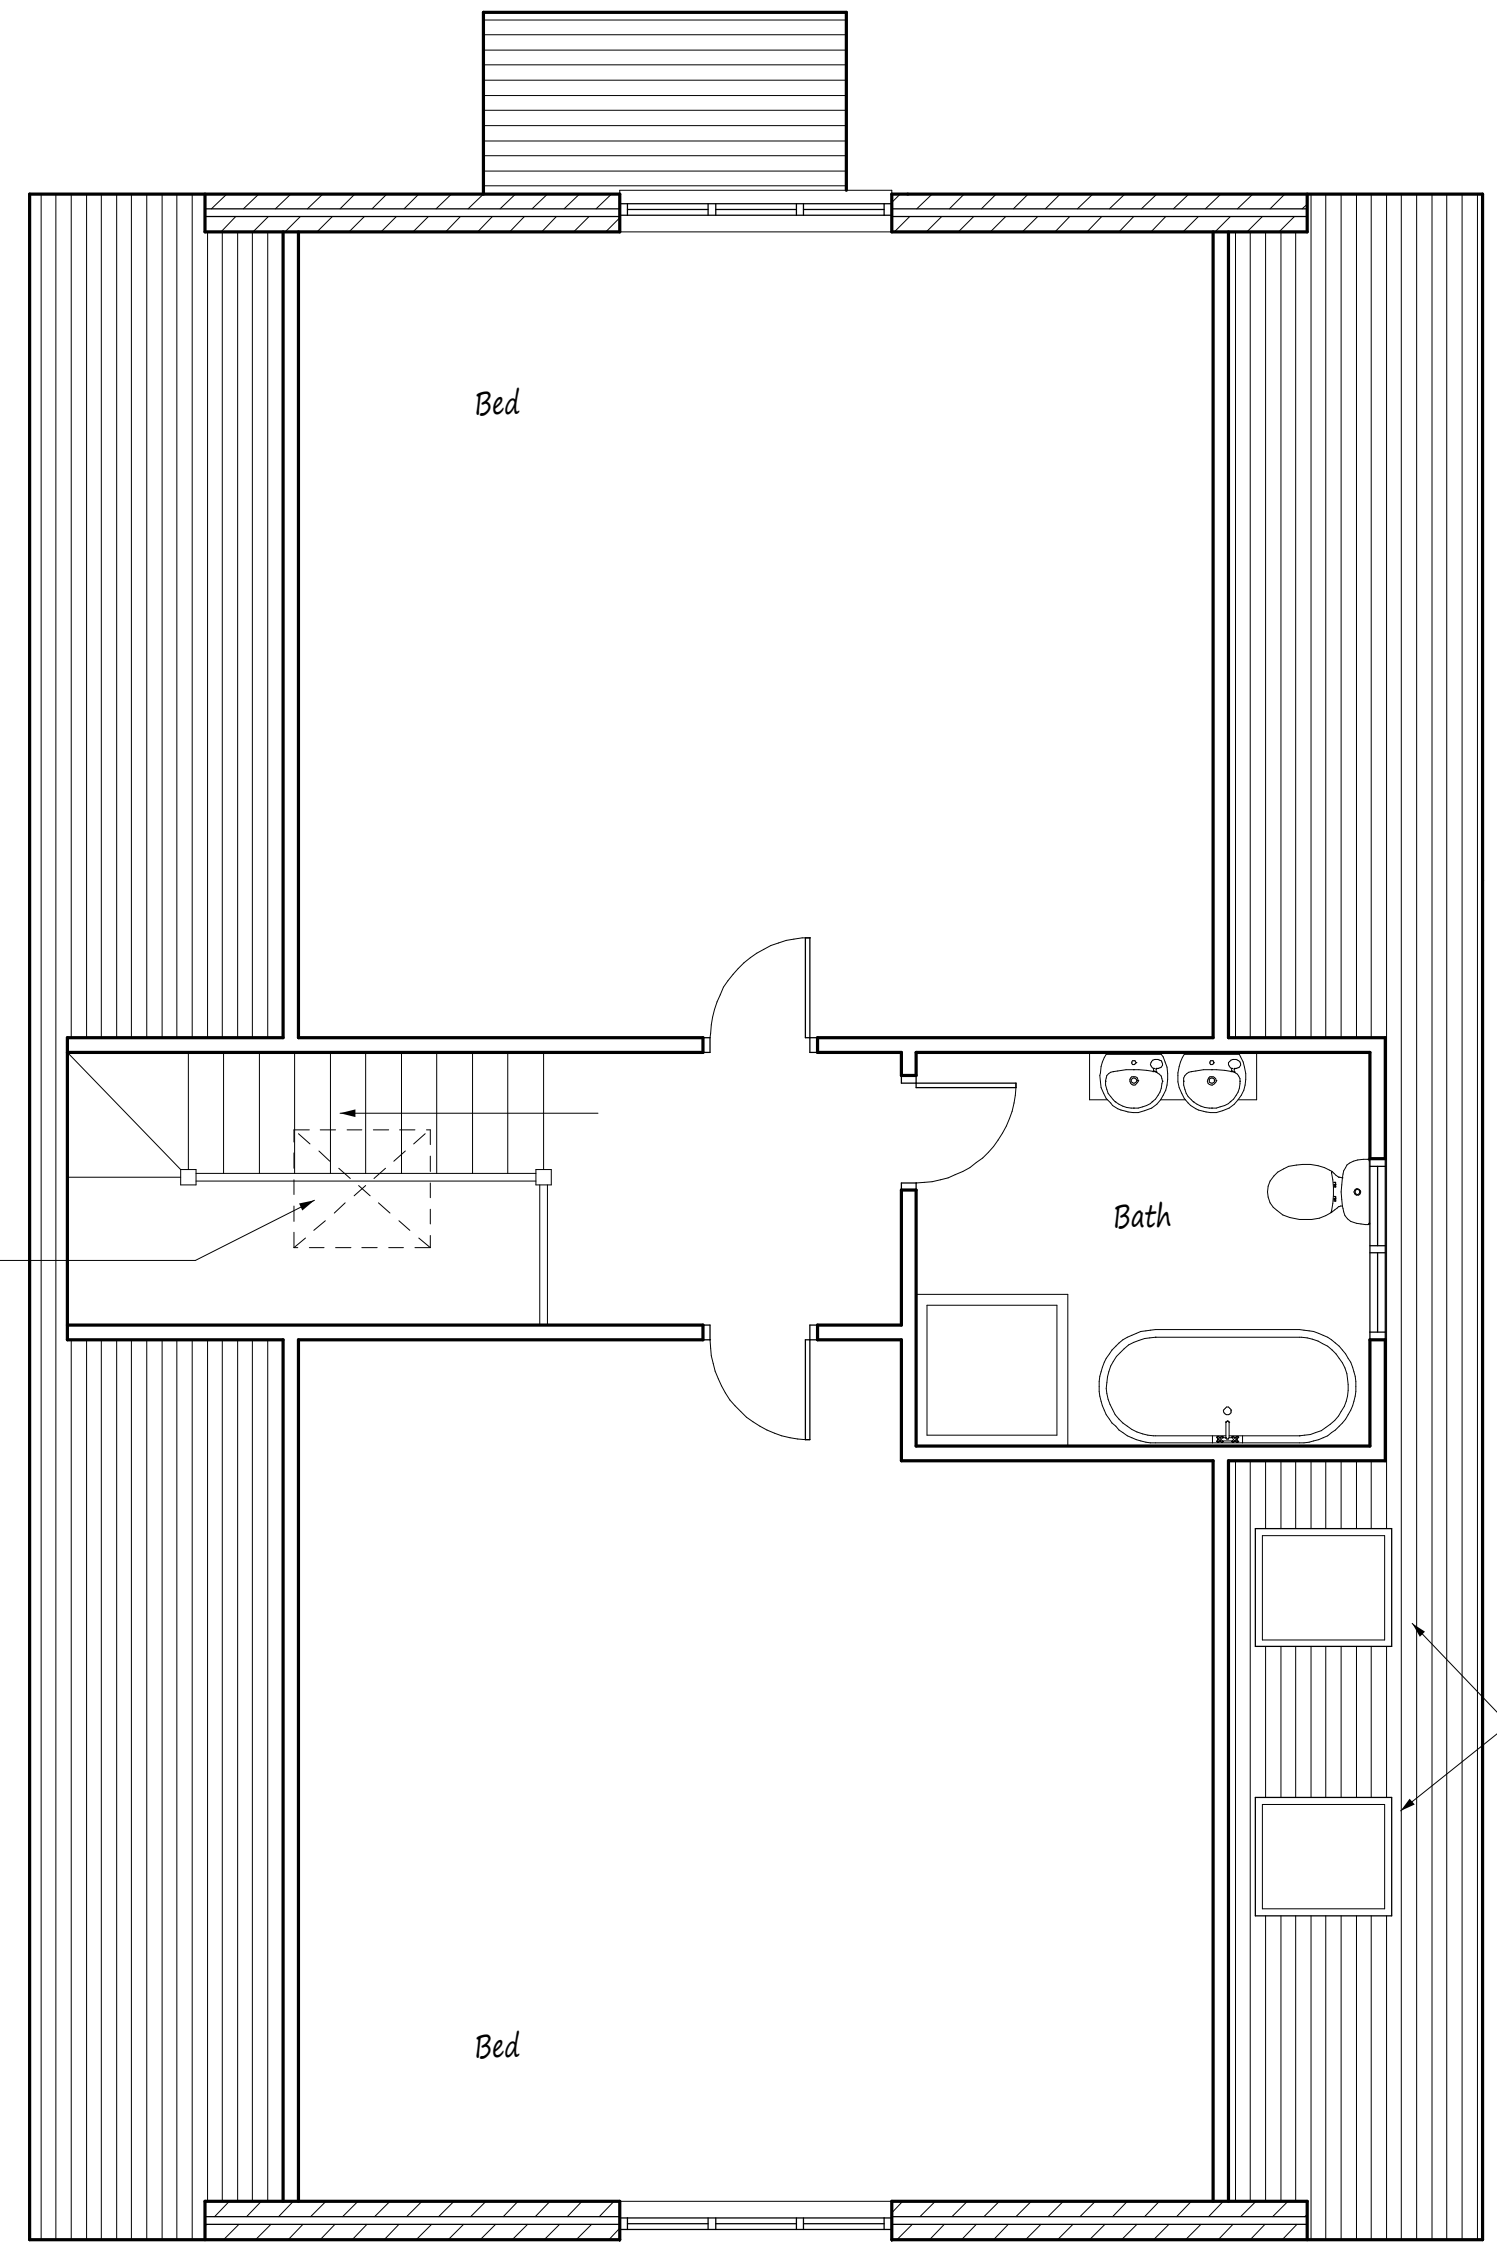

Proposed Rooms in Roof Space

This drawing to be read in conjunction with Drg No 4309/01.

Proposed Elevations - All Materials to Match Existing

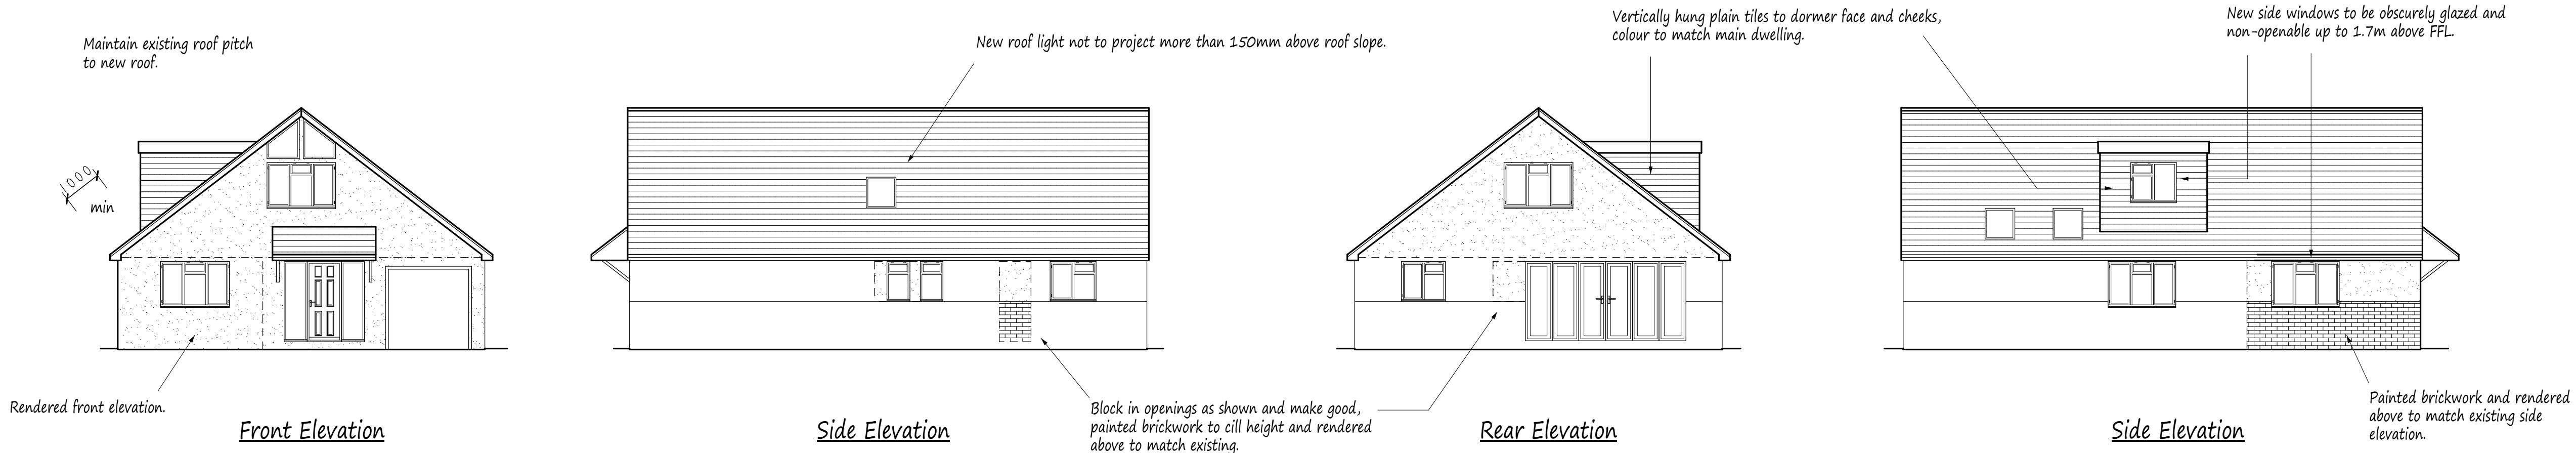

NOTES:
All dimensions must be checked on site and not scaled from this drawing.

A		
	Date	Revisions
Copyright		
Pottle & Co Ltd. Building Design & Management Services		
Suite A 128 Manor Way Ruislip Middlesex HA4 8HR		
Tel: 01895 622800 www.pottle.uk.com		
Client Mr & Mrs Chapman		
Job Title 'Pincio' Gate End Northwood Middlesex		
Drawing Title Proposed Single Storey Front Extension and Alterations to Main Roof to Create Habitable Use.		
Scale 1:50. 100		
Date September 2019		Drawn by MDP
Drg No. 4309/02		