


PROPOSED FRONT ELEVATION




PROPOSED SIDE ELEVATION




PROPOSED REAR ELEVATION

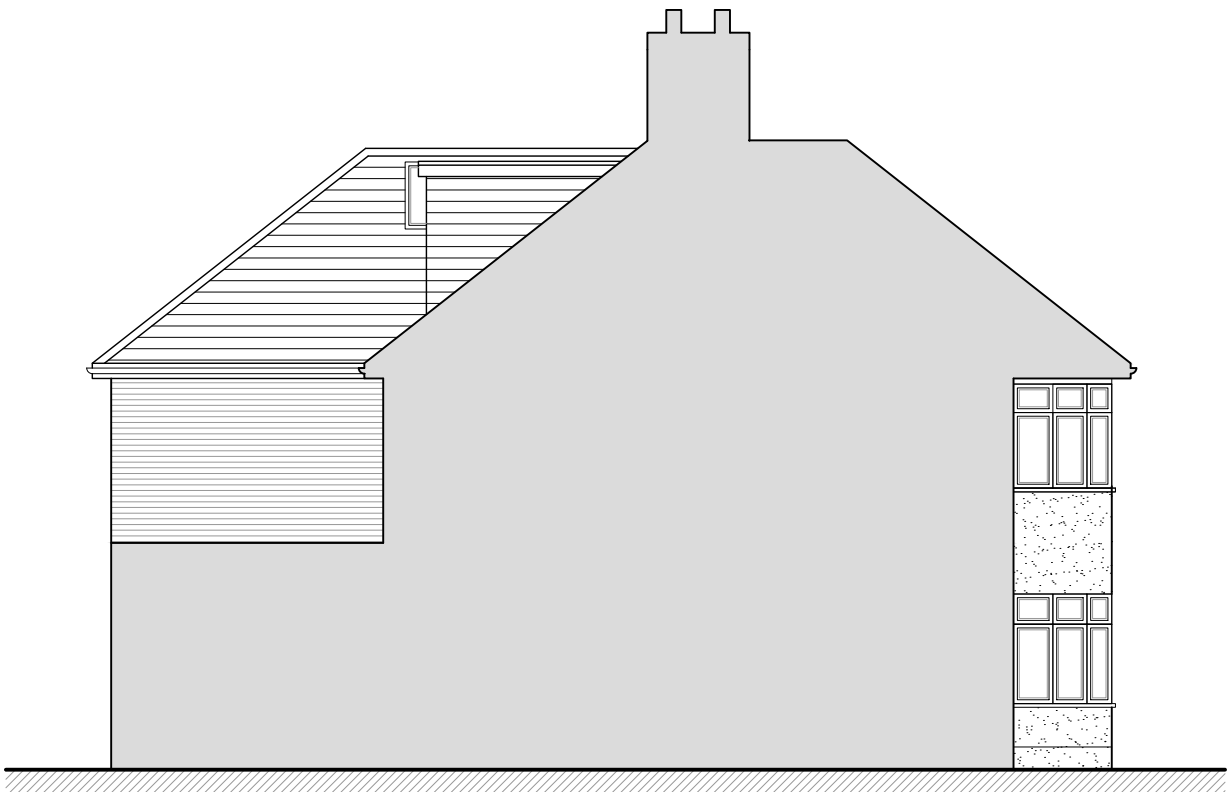


PROPOSED SIDE ELEVATION

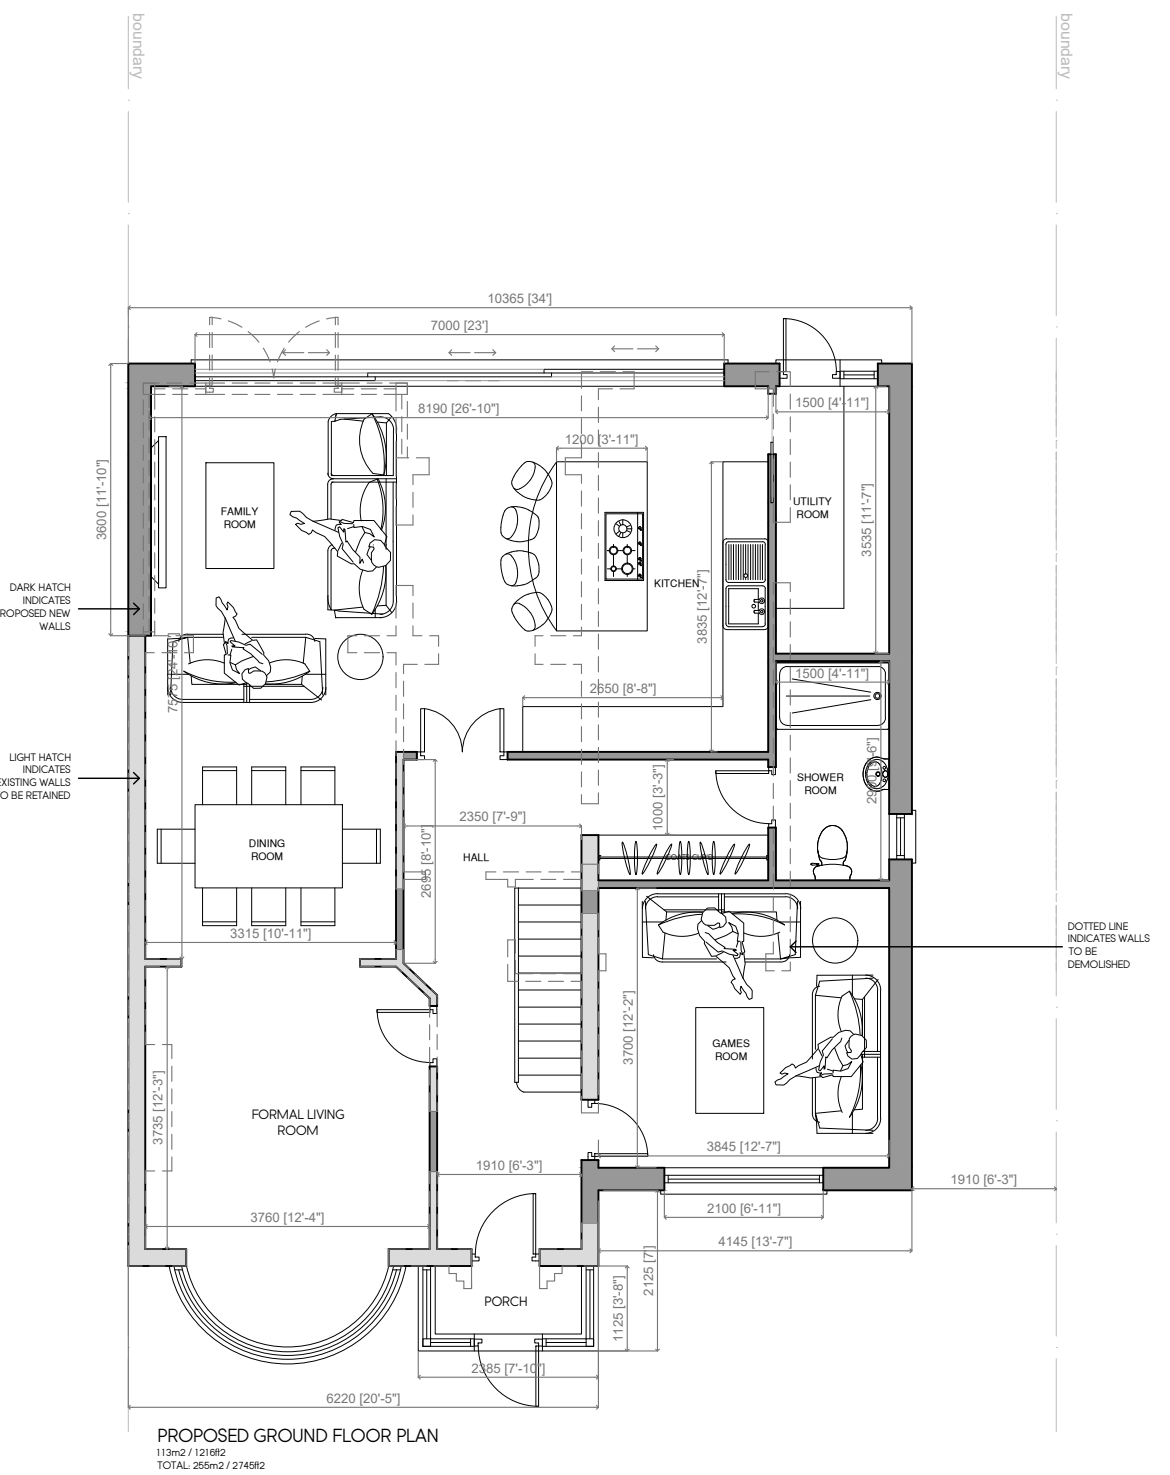


PROPOSED GROUND FLOOR PLAN
13502 / 13500
TOTAL 2550'0" x 1650'

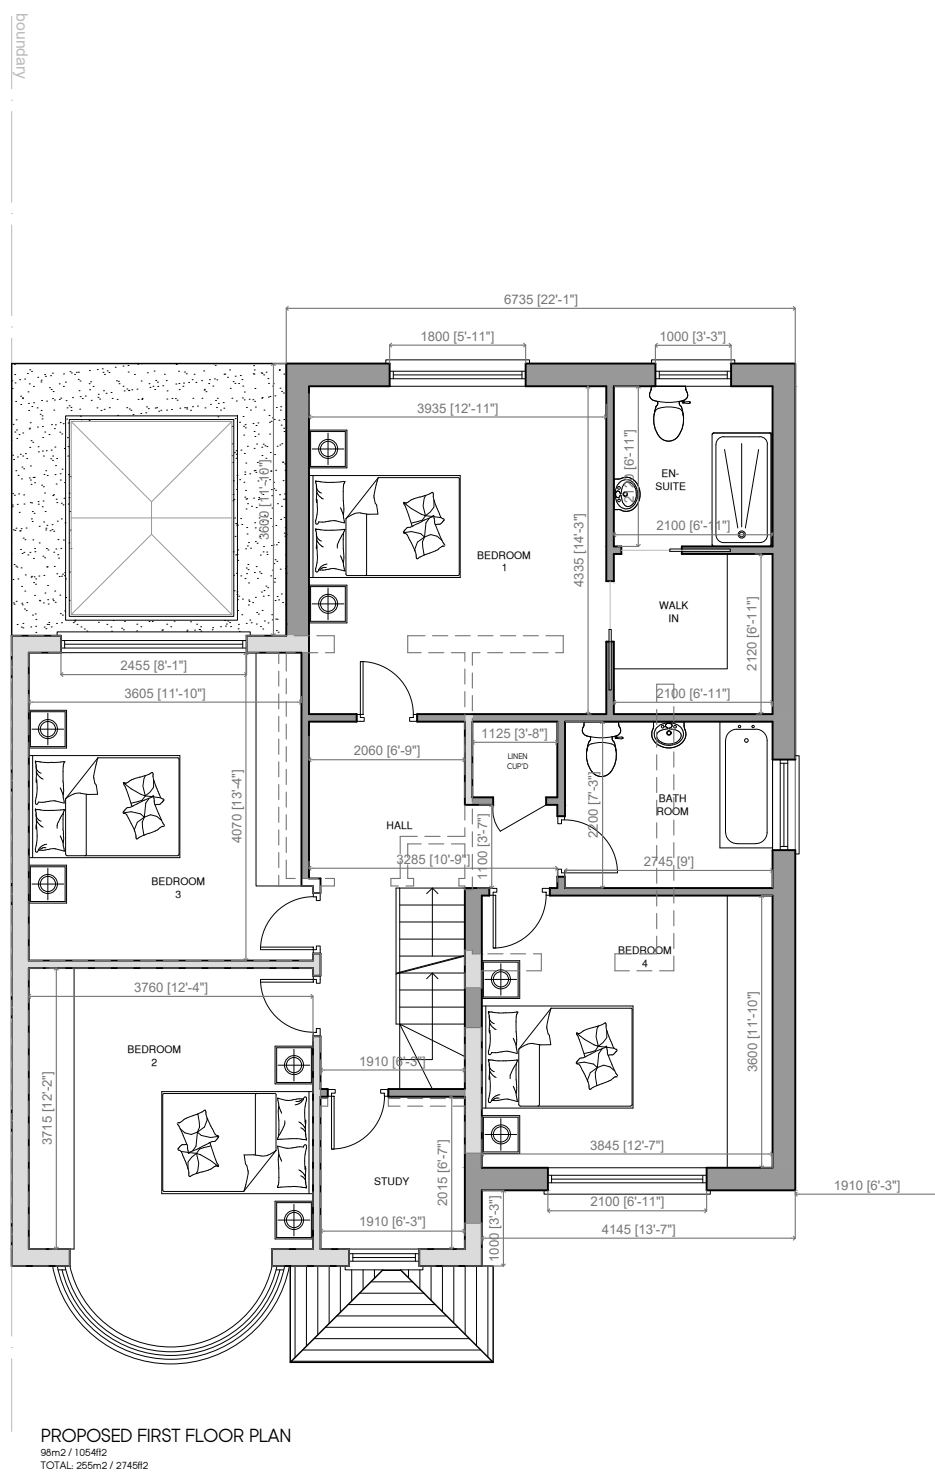

PROPOSED FIRST FLOOR PLAN
4502 / 4500
TOTAL 2550'0" x 1650'

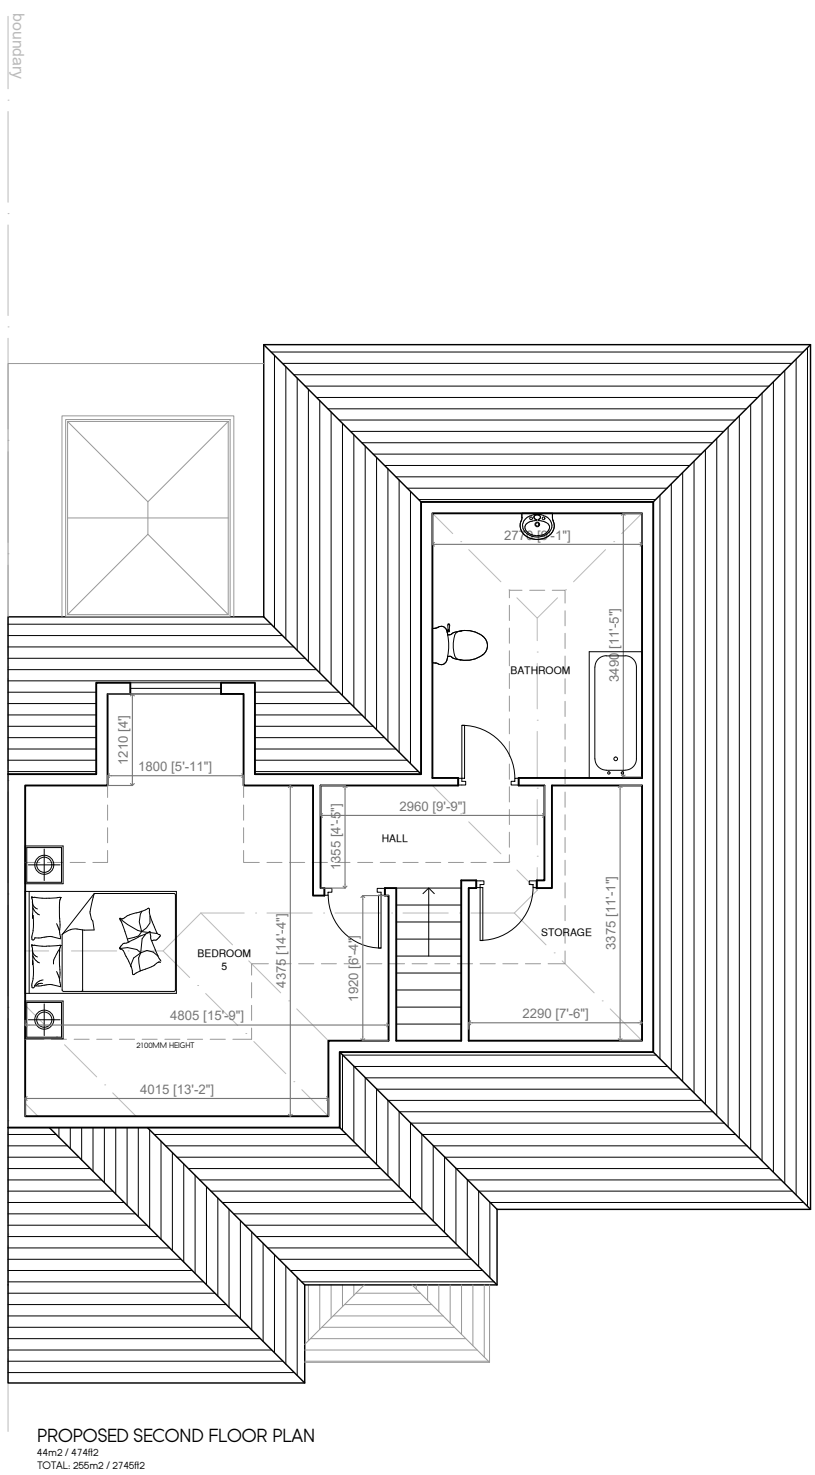

PROPOSED SECOND FLOOR PLAN
4502 / 4500
TOTAL 2550'0" x 1650'

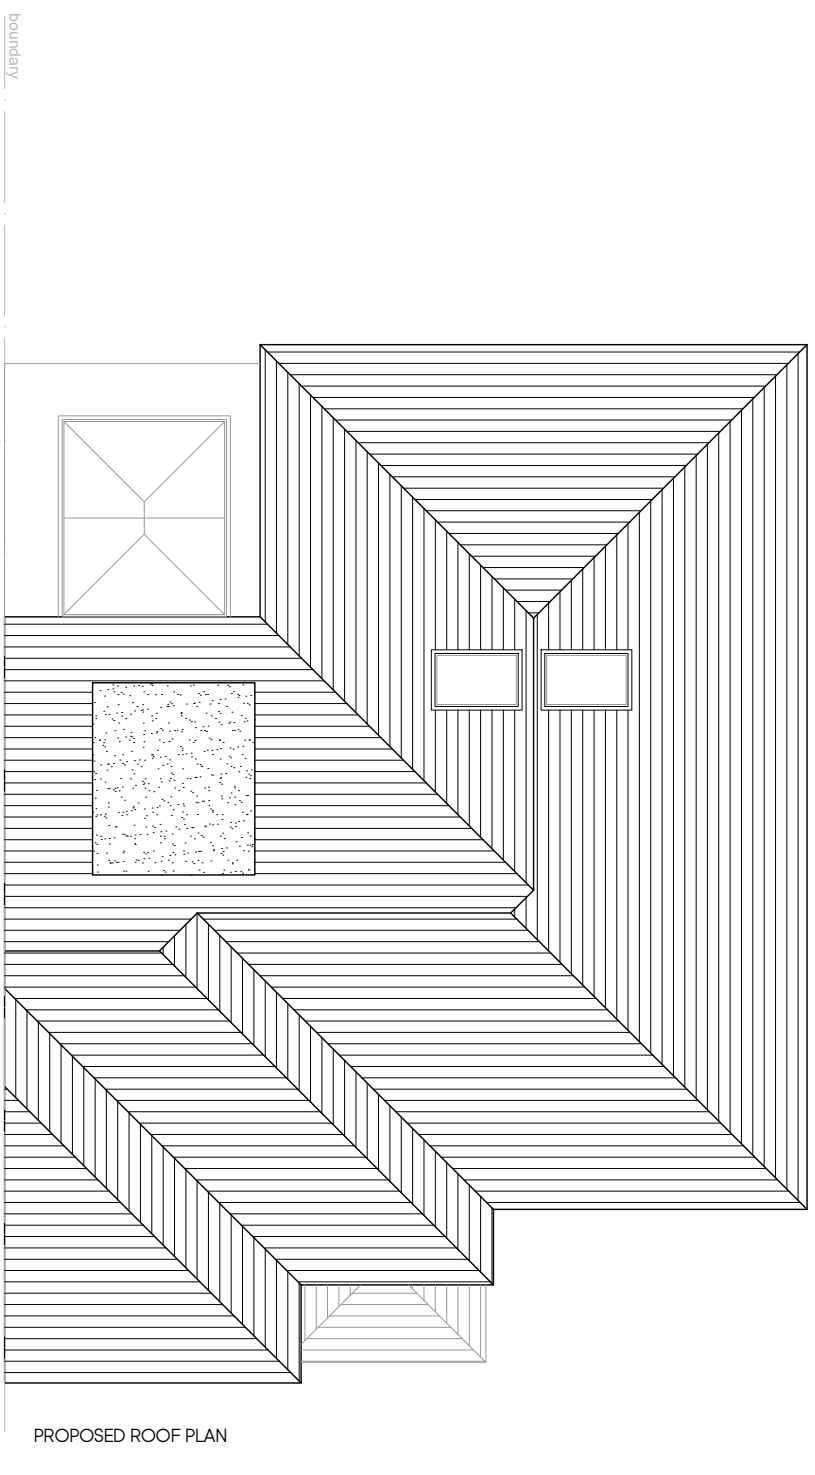

PROPOSED ROOF PLAN



LOCATION PLAN
SCALE 1:1250

Rev.	Date	Description	Init.
A	22.09.21	AMENDED TO SUIT PRE-APP COMMENTS	BR

Client

MR P SINGH

Project Title
PART SINGLE & PART DOUBLE STOREY SIDE &
REAR EXTENSIONS & INTERNAL ALTERATIONS
5 GREENCROFT AVENUE, EASTCOTE, HA4 9JG
Drawing Title

PROPOSED PLANS AND ELEVATIONS

Cad File	Sheet Size	Scale
P001	A1	1:100
Drawn by	Drawing Date	Approved by
BR	MAR.2021	-
Project No.	Drawing No.	Revision
0203	P202	A

BR ARCHITECTURE

This drawing is property of BR Architecture © and must not be copied or otherwise reproduced. All dimensions must be checked on site before commencing work. No dimensions to be scaled from this drawing. This drawing was produced using AutoCad 2010.

PLANNING ISSUE