



boundary

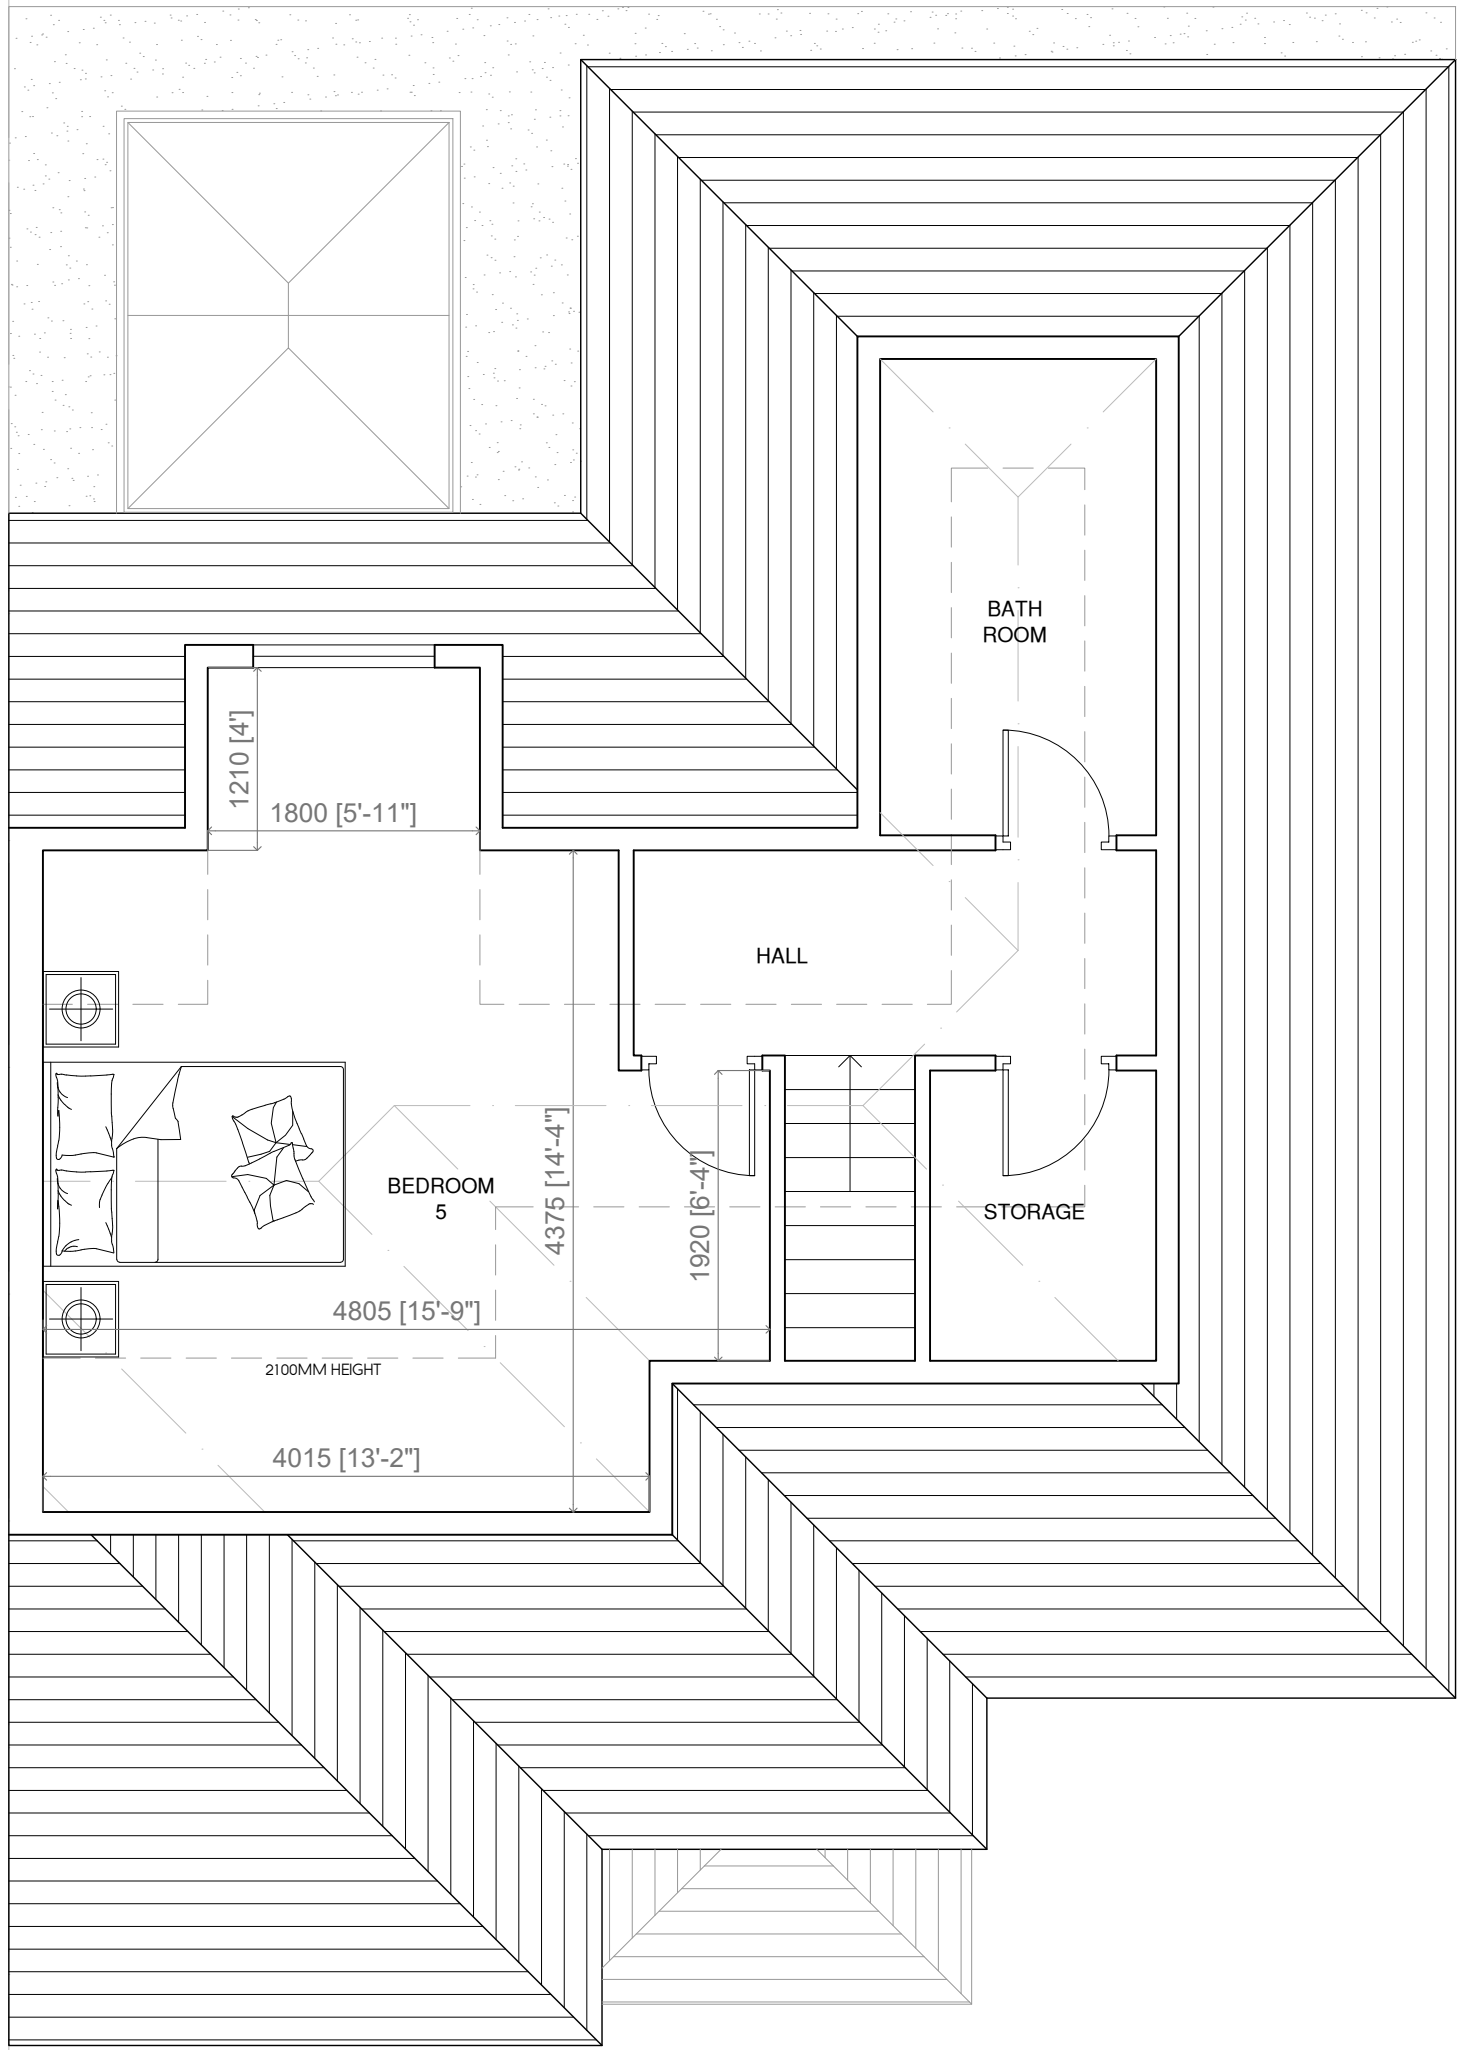

PROPOSED SECOND FLOOR PLAN

boundary

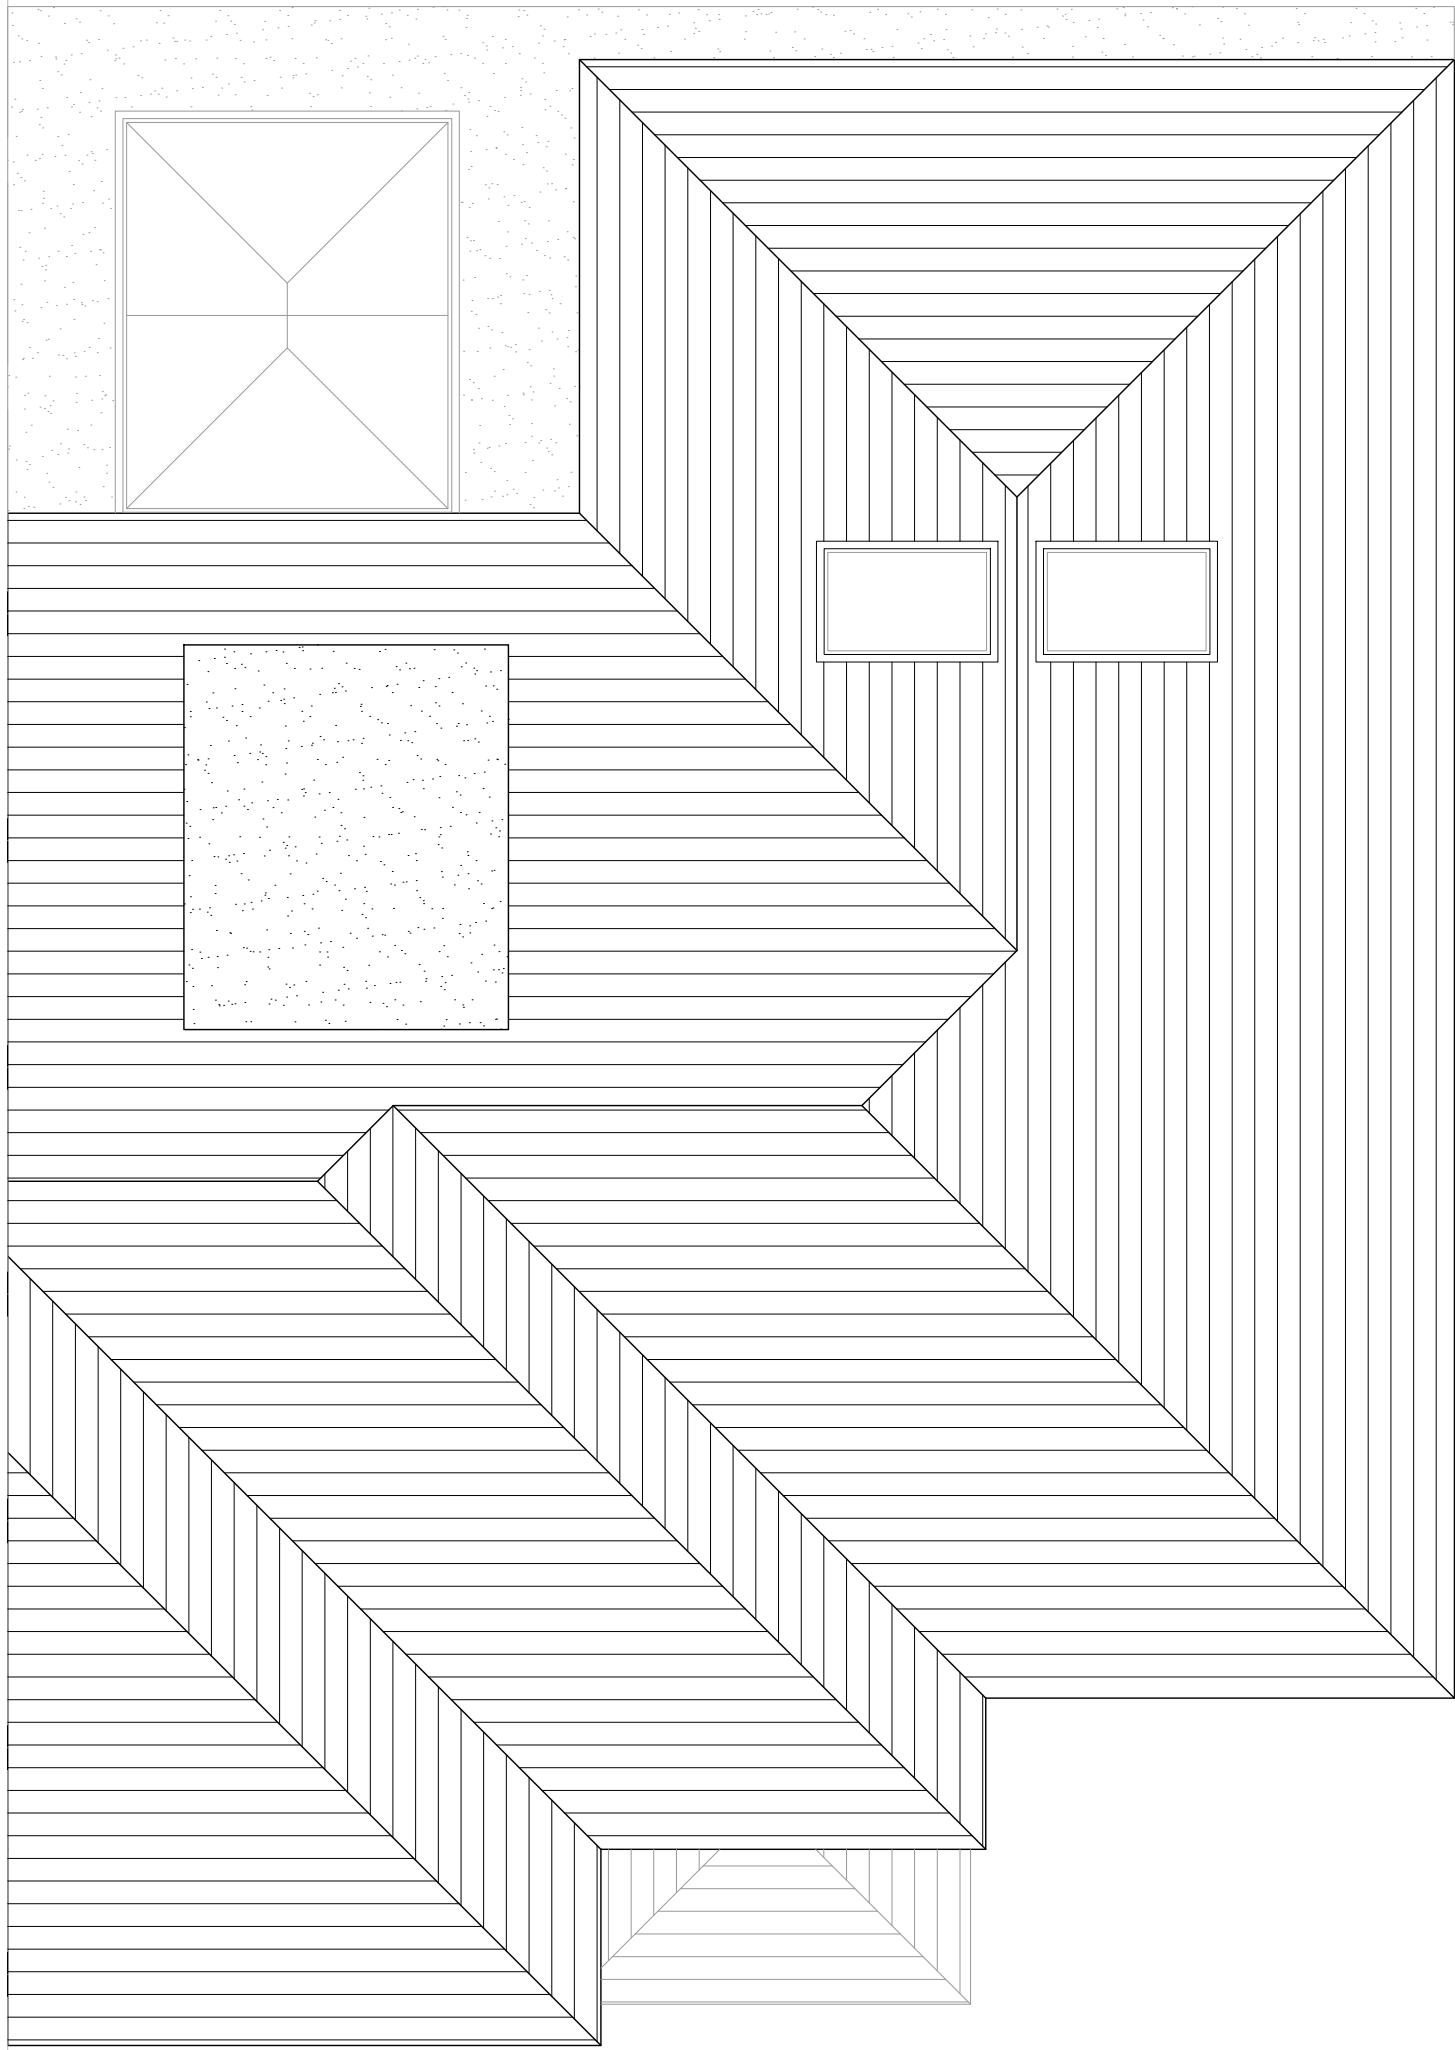

PROPOSED ROOF PLAN

boundary



LOCATION PLAN
SCALE 1:1250

C	23.12.21	TO SUIT CASE OFFICER COMMENTS	BR
B	08.12.21	TO SUIT CASE OFFICER COMMENTS	BR
A	22.09.21	AMENDED TO SUIT PRE-APP COMMENTS	BR
Rev.	Date	Description	Init.

Client

MR P SINGH

Project Title
PART SINGLE & PART DOUBLE STOREY SIDE &
REAR EXTENSIONS & INTERNAL ALTERATIONS
5 GREENCROFT AVENUE, EASTCOTE, HA4 9JG
Drawing Title

PROPOSED SECOND FLOOR AND ROOF PLAN

Cad File	Sheet Size	Scale
P001	A1	1:50
Drawn by	Drawing Date	Approved by
BR	MAR.2021	-
Project No.	Drawing No.	Revision
0203	P302	C

//BR ARCHITECTURE

This drawing is property of BR Architecture © and must not be copied or otherwise reproduced. All dimensions must be checked on site before commencing work. No dimensions to be scaled from this drawing. This drawing was produced using AutoCad 2010.

PLANNING ISSUE