



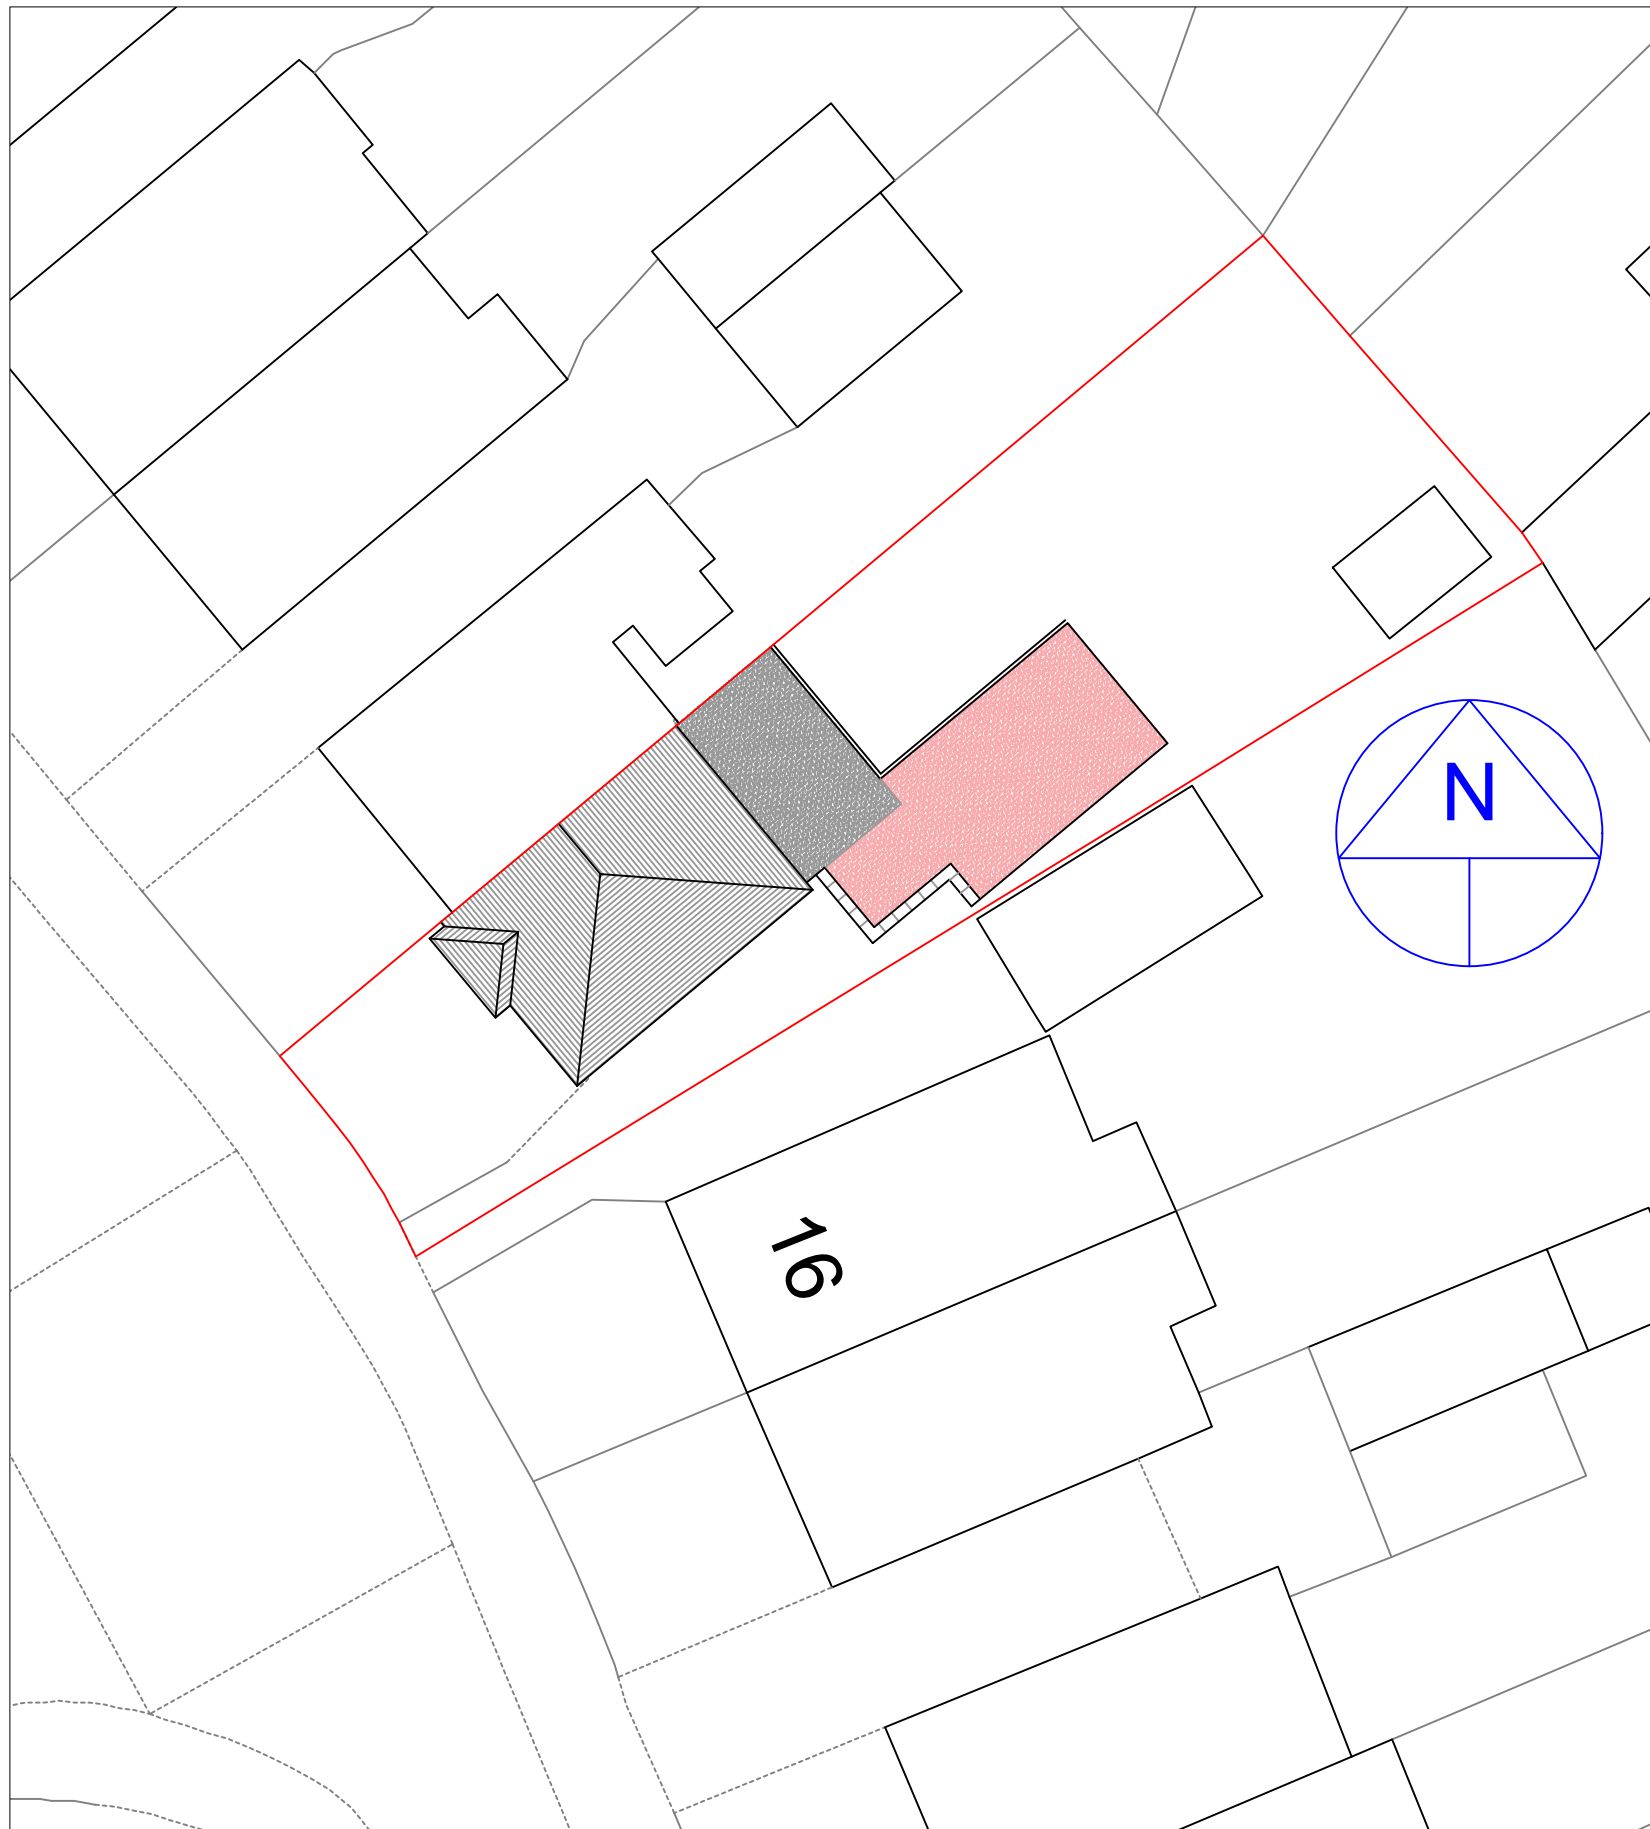

Site Plan 1 : 200

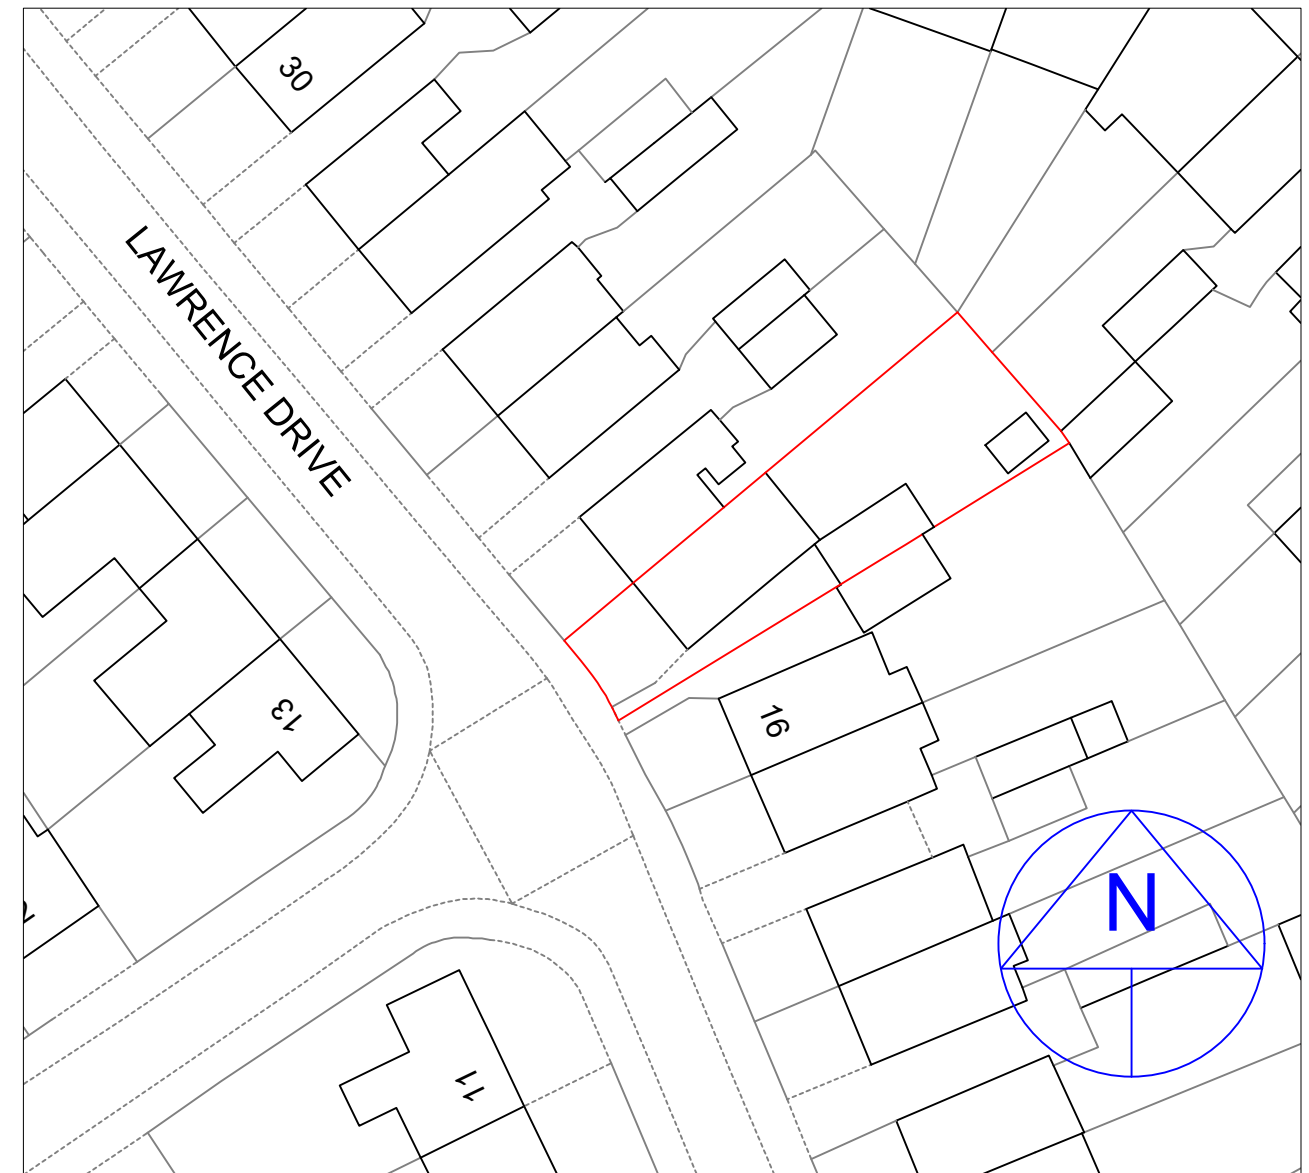

Location Plan 1 : 500

Project

18 Lawrence Drive, Ickenham, UB10 8RW
Proposed Rear and Side Extension

Title

Location and Site Plan

Scale 1:500, 200 @ A3



Page

October 2020

Roger Davis Design

79 Bell Chase, Yeovil, Somerset, BA20 2FF
tel : 01935 706648 07531 683621
rogerdavis577@gmail .com

Drawing No 2020/32/06

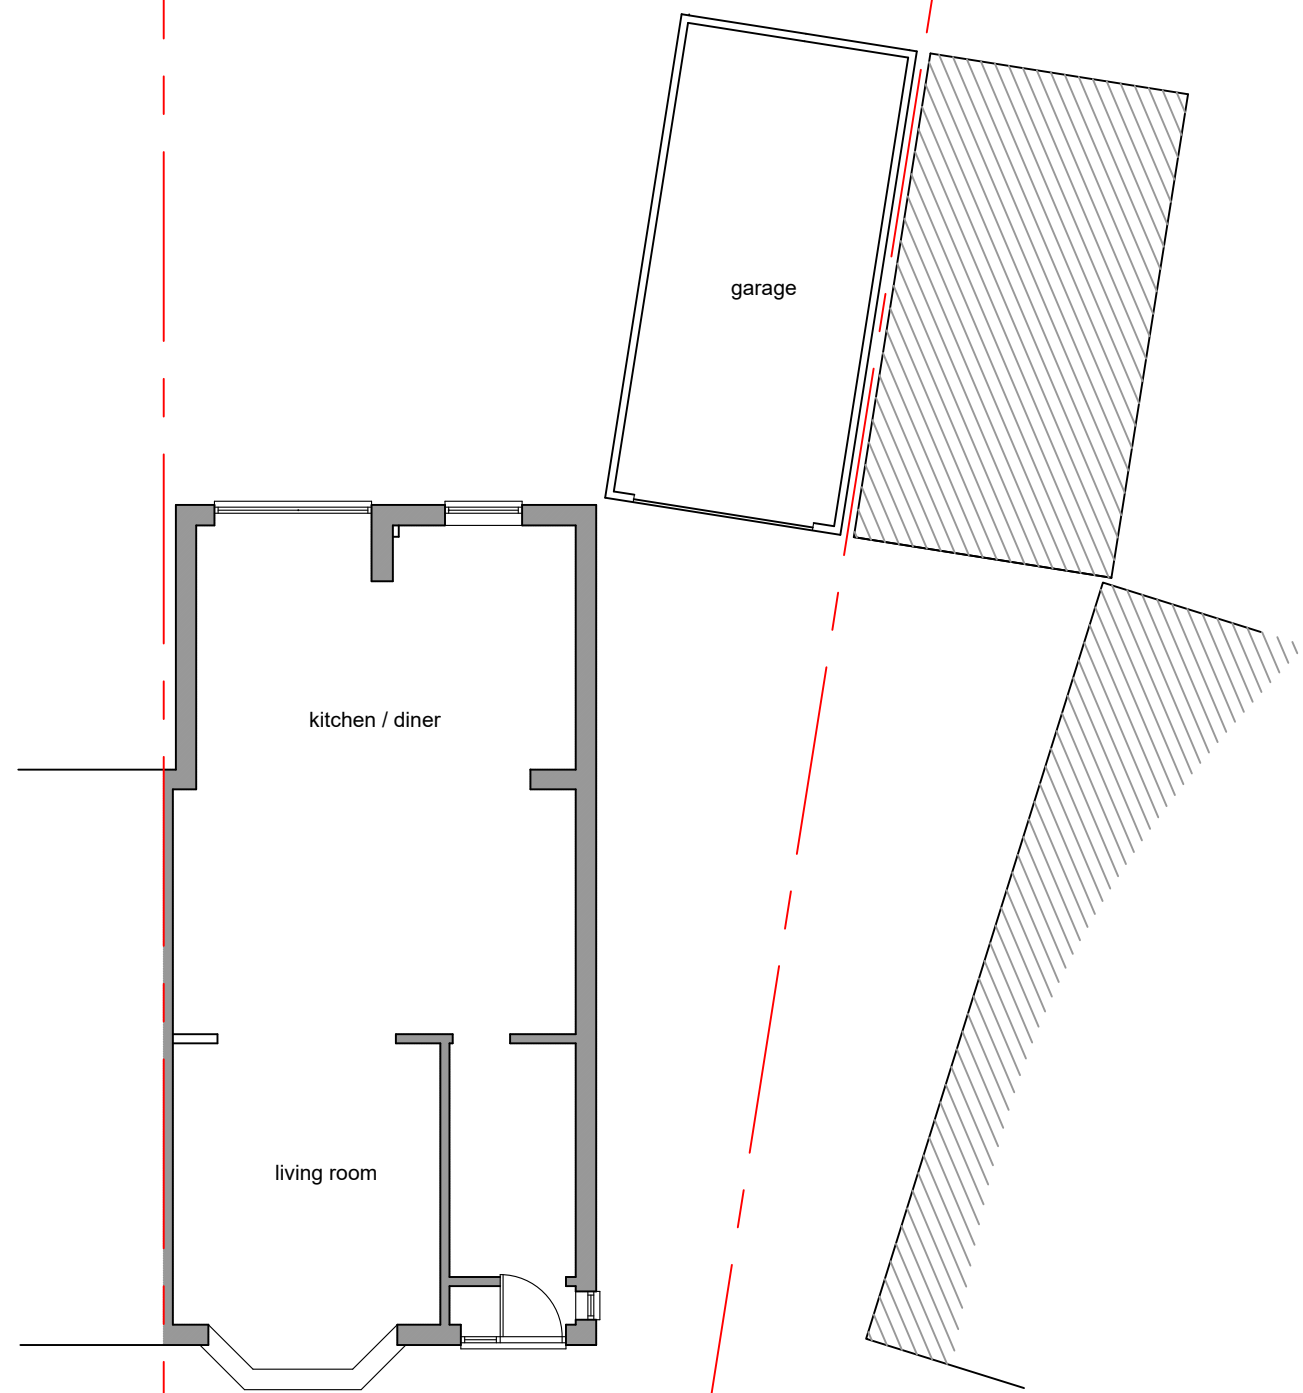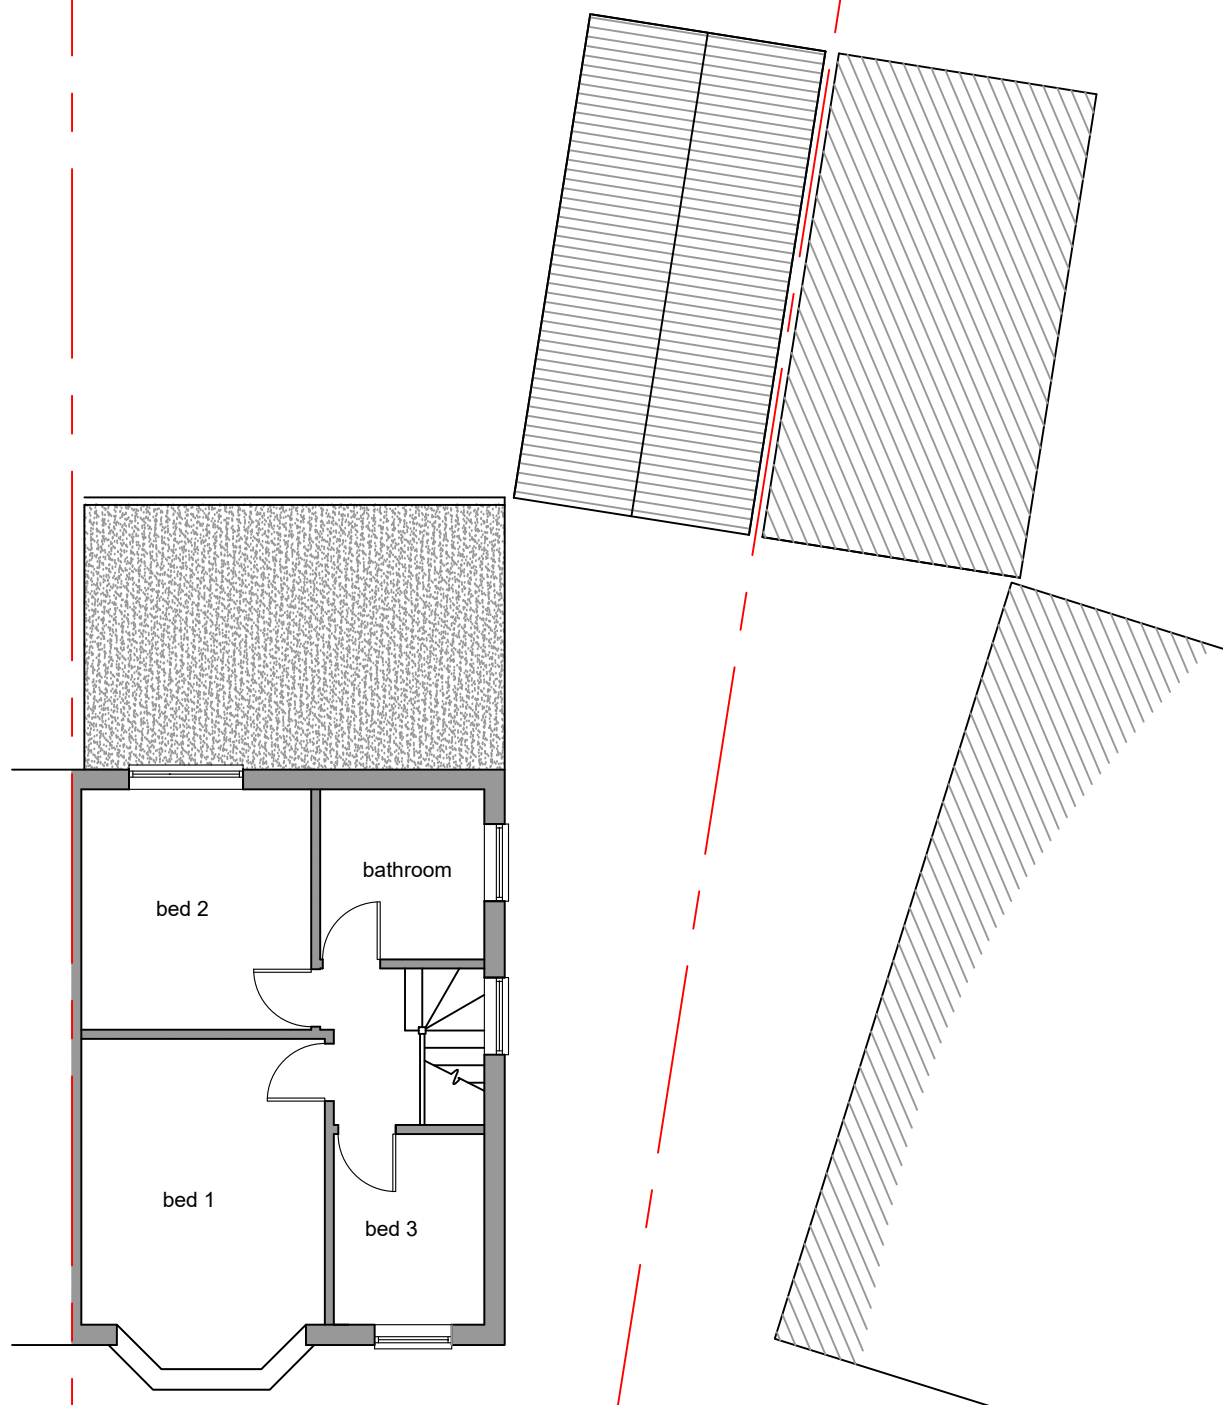


Project
18 Lawrence Drive, Ickenham, UB10 8RW
Proposed Rear and Side Extension


Roger Davis Design

Title
Existing Floors


79 Bell Chase, Yeovil, Somerset, BA20 2FF
tel : 01935 706648 07531 683621
rogerdavis577@gmail .com

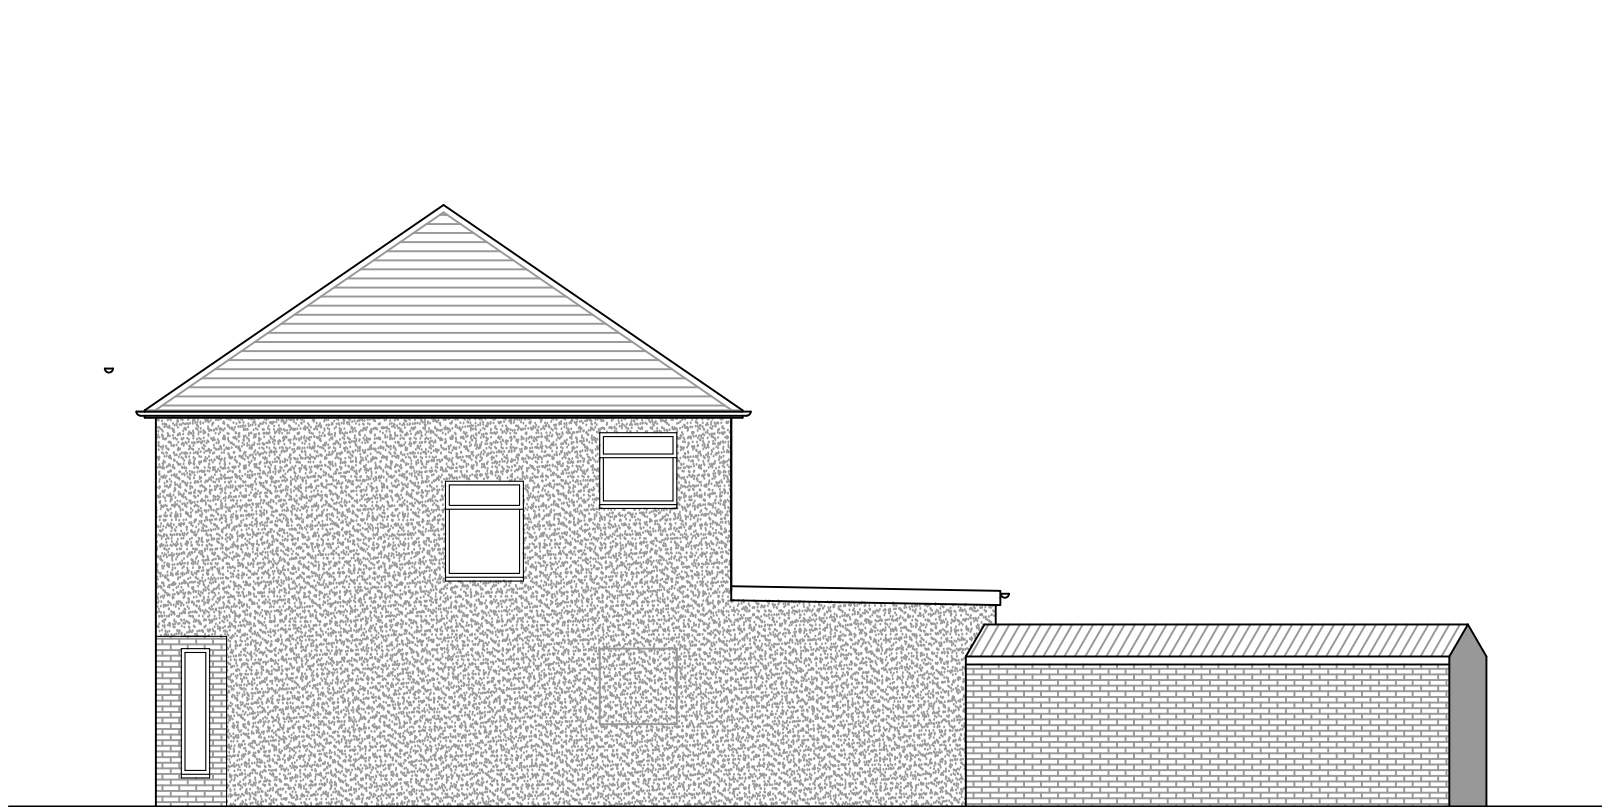


SE Elevation

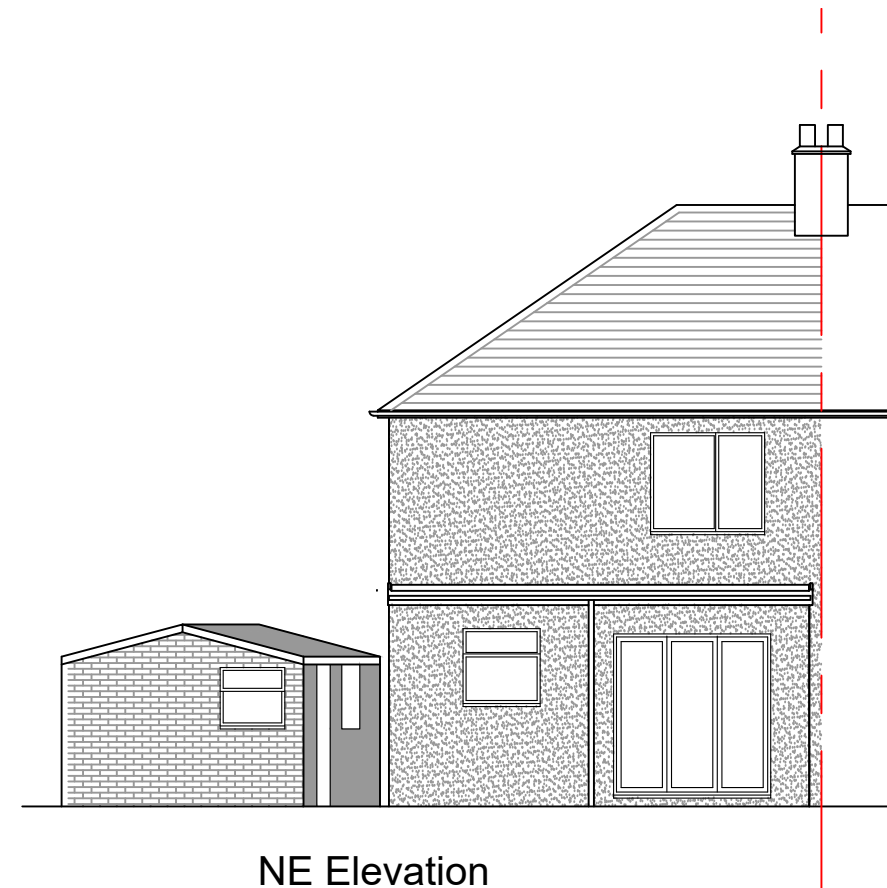

NE Elevation

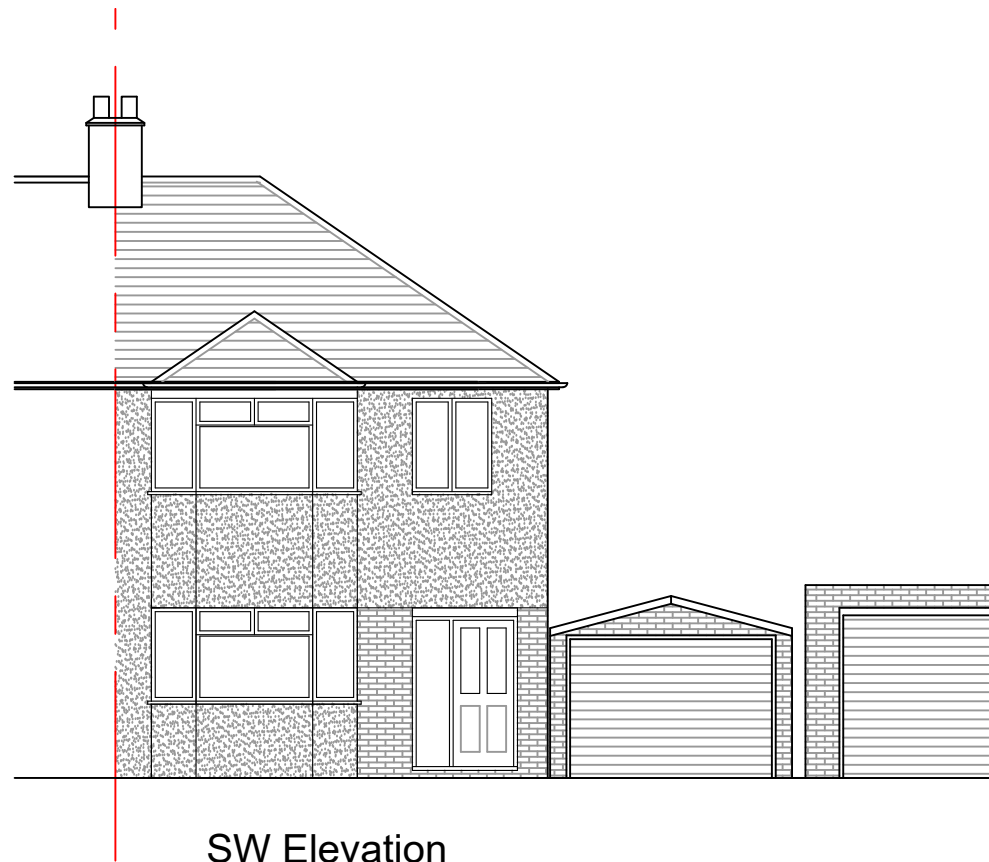

SW Elevation

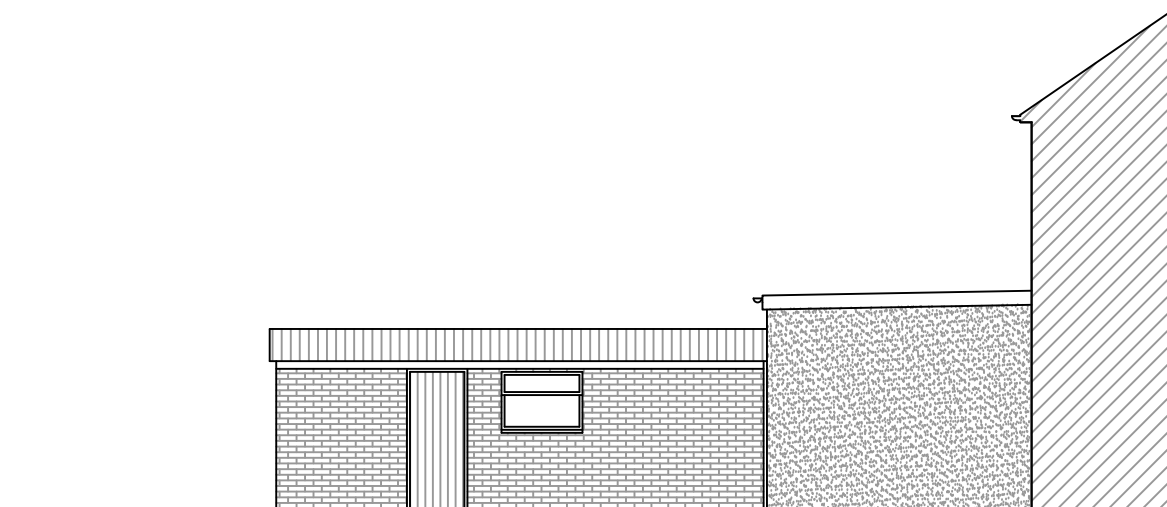

NW Elevation

Project

18 Lawrence Drive, Ickenham, UB10 8RW
Proposed Rear and Side Extension

Title

Existing Elevations

Scale 1:100 @ A3

Date October 2020


Roger Davis Design

79 Bell Chase, Yeovil, Somerset, BA20 2FF

tel : 01935 706648 07531 683621


rogerdavis577@gmail .com

Drawing No 2020/32/05

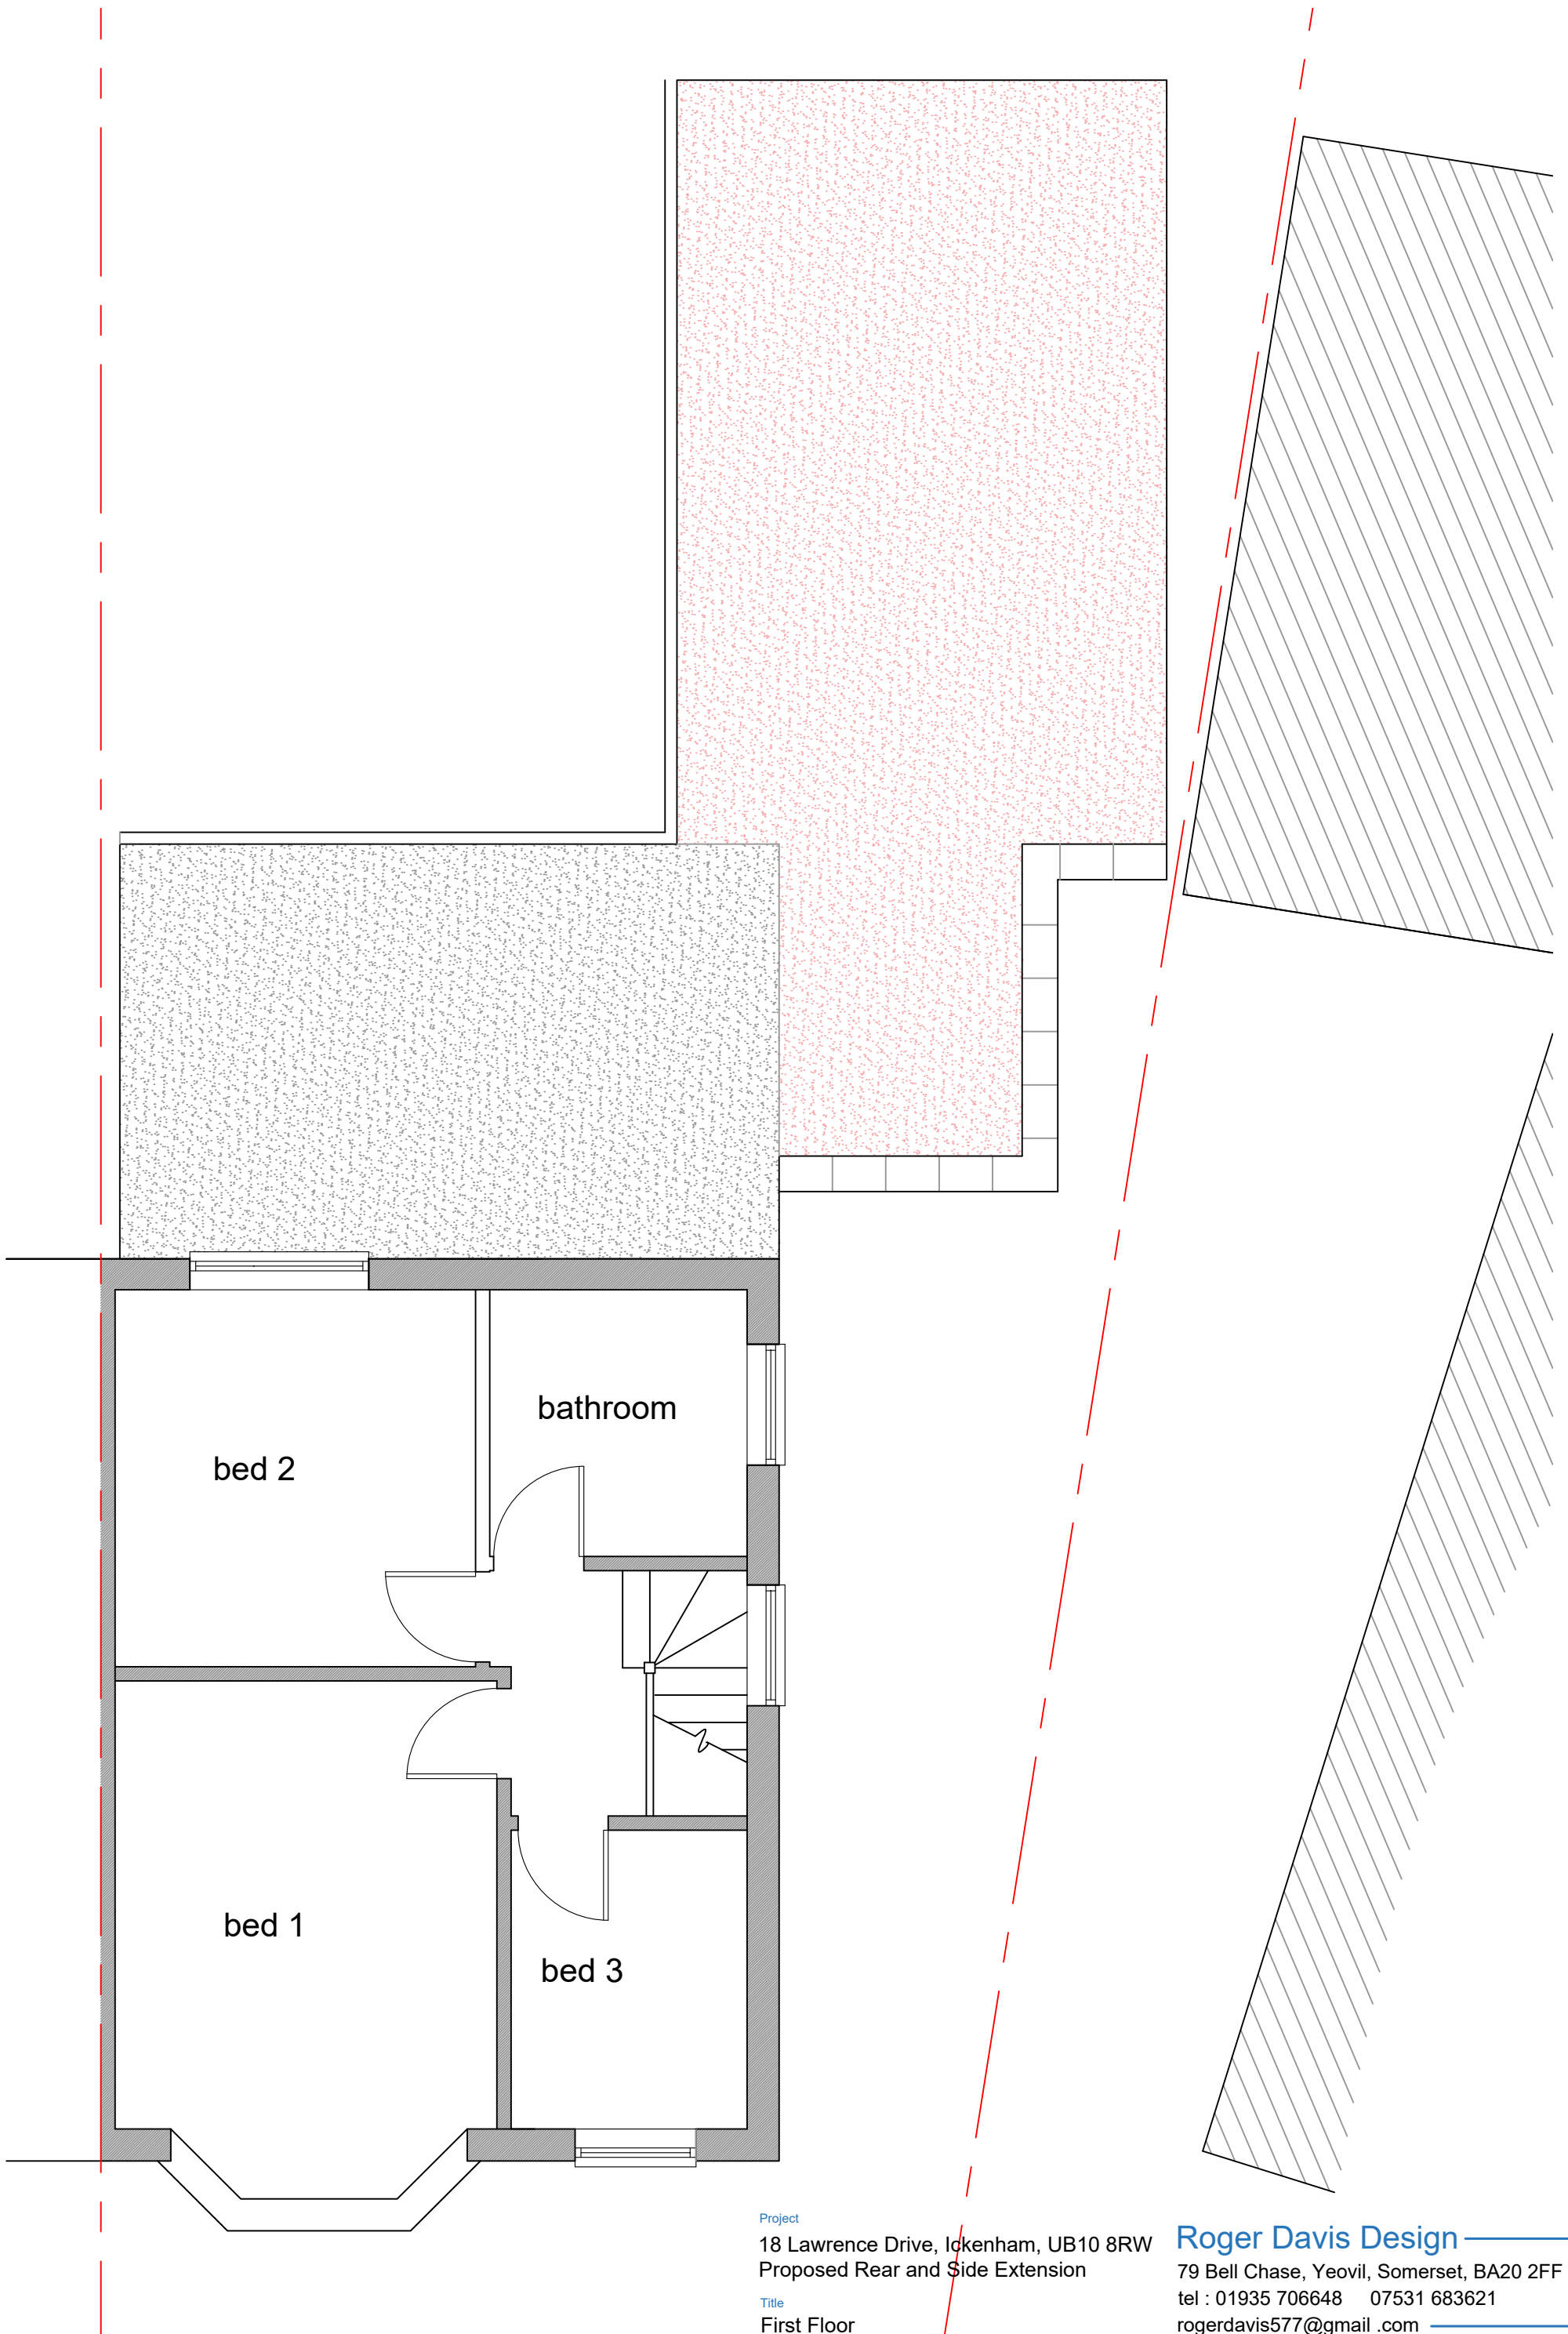

Project
18 Lawrence Drive, Ickenham, UB10 8RW
Proposed Rear and Side Extension
Title
First Floor

Roger Davis Design
79 Bell Chase, Yeovil, Somerset, BA20 2FF
tel : 01935 706648 07531 683621
rogerdavis577@gmail .com

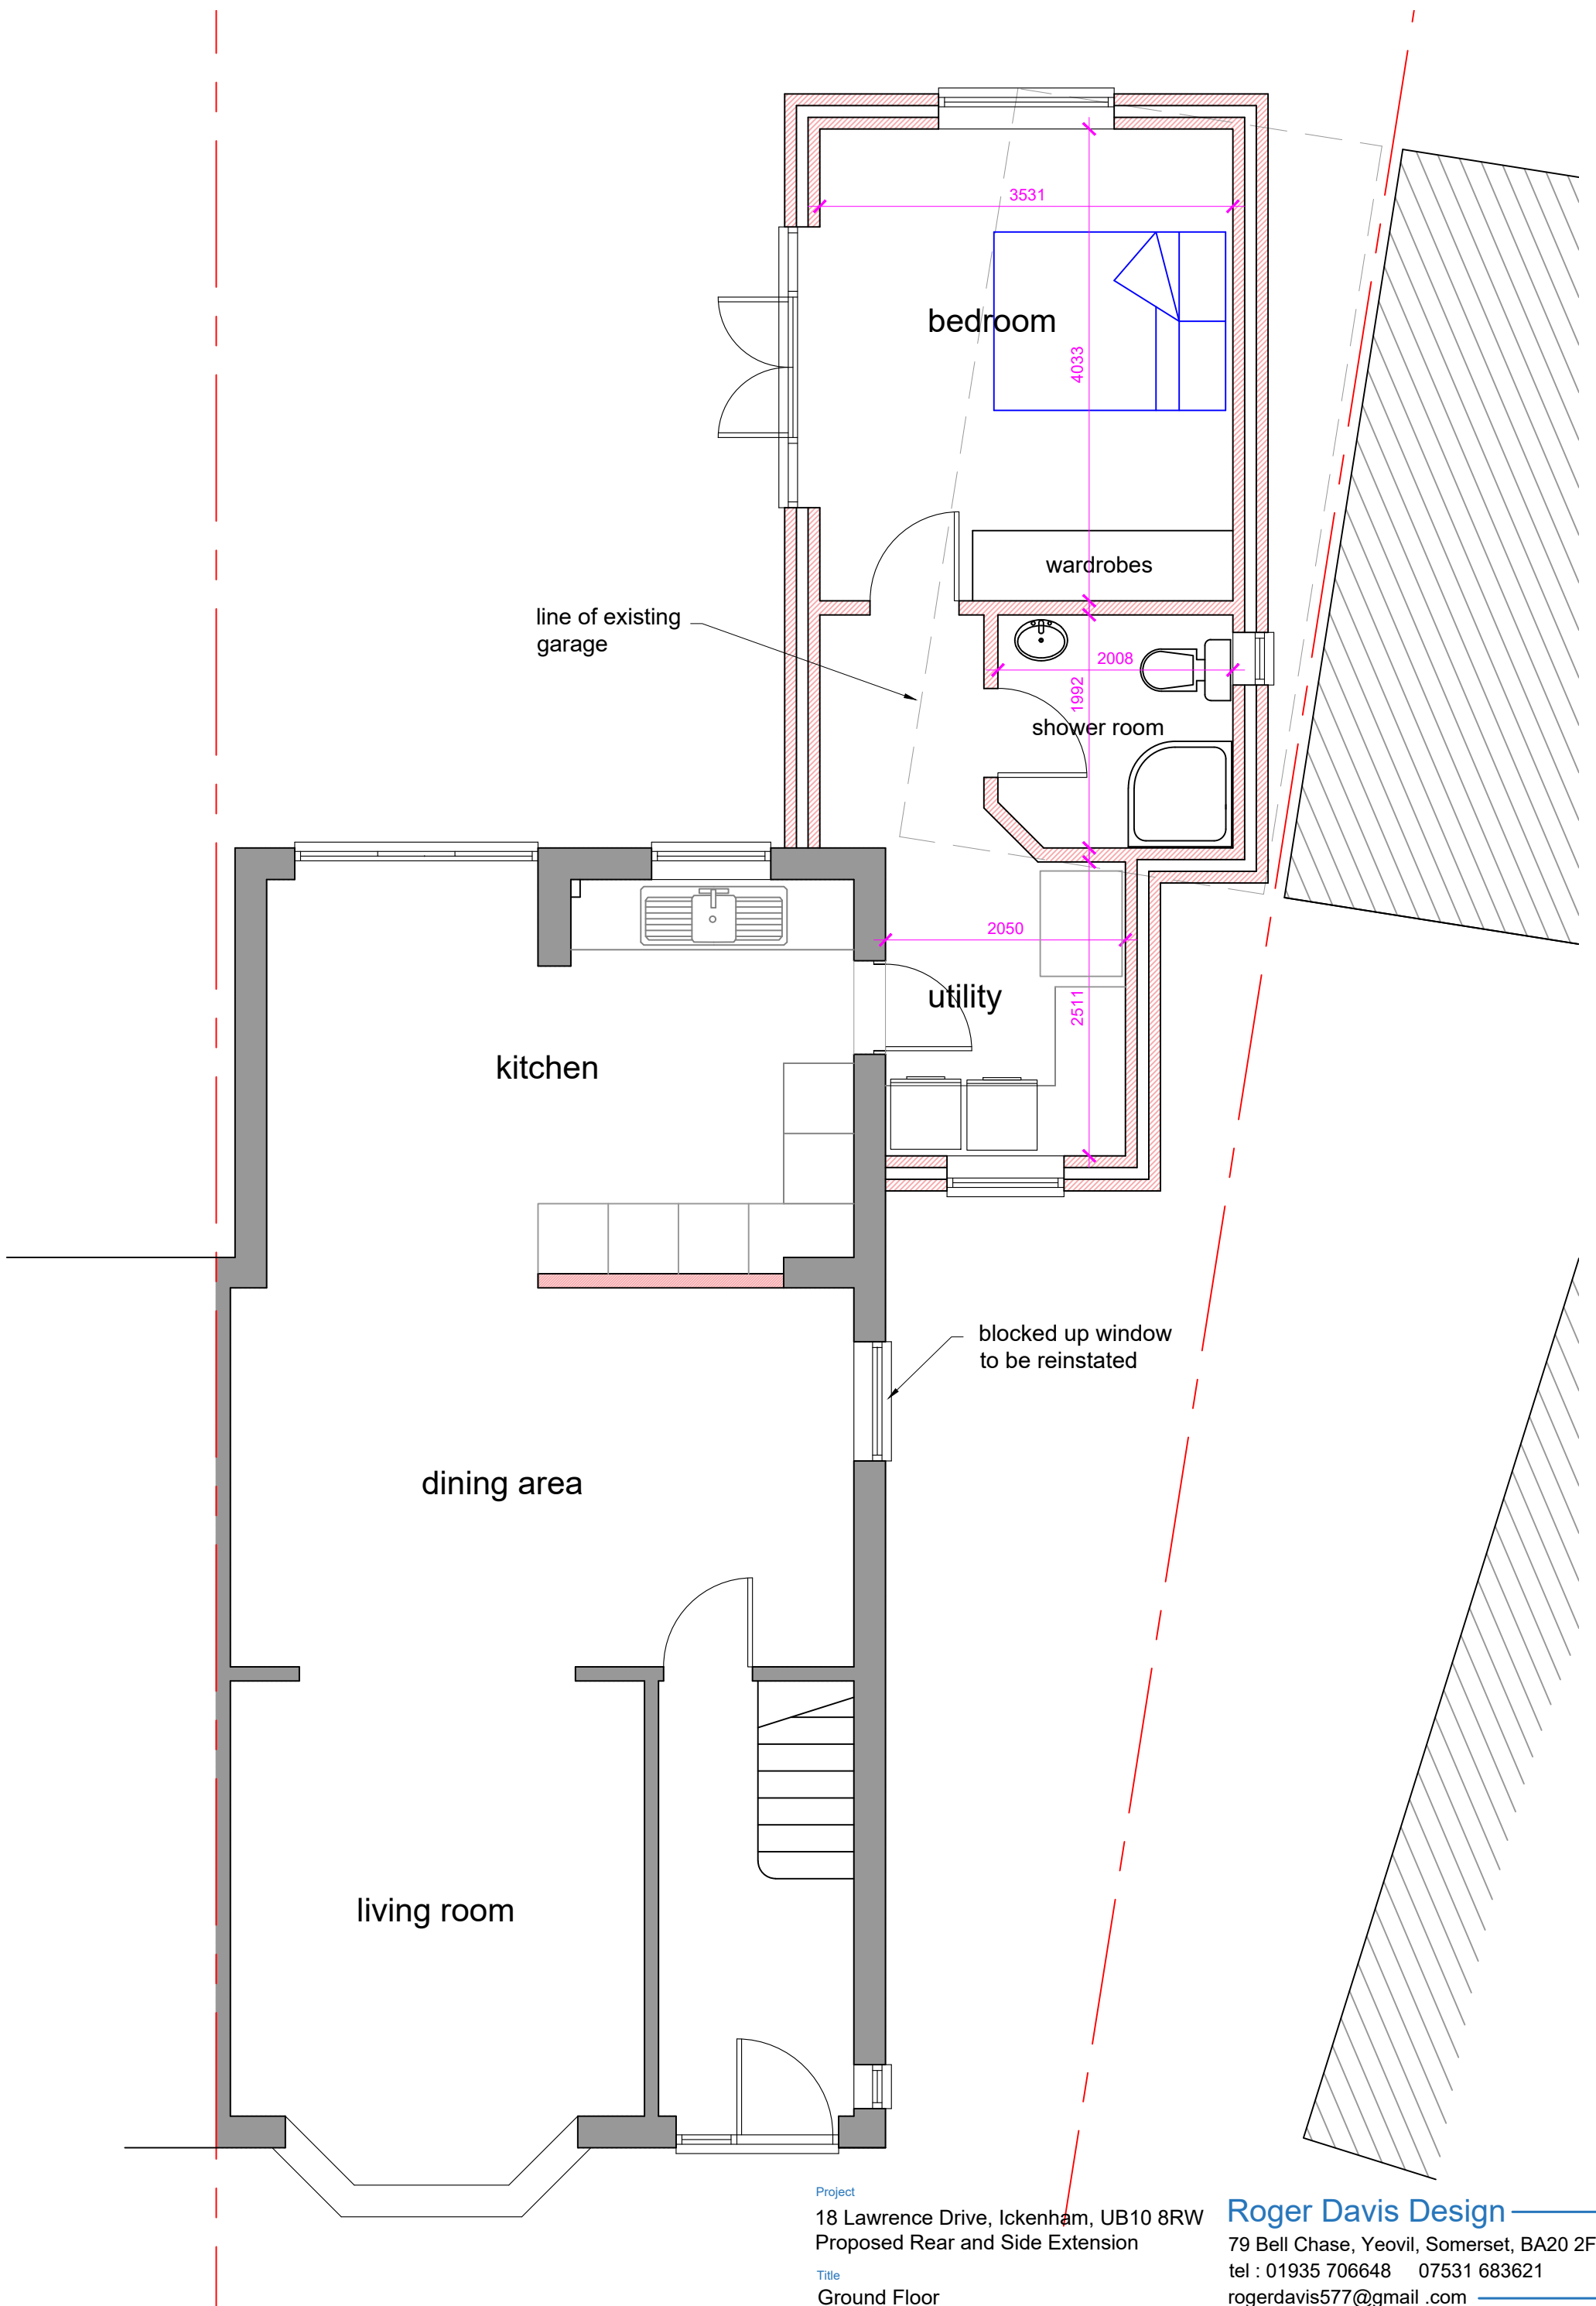

Project

18 Lawrence Drive, Ickenham, UB10 8RW
Proposed Rear and Side Extension

Title

Ground Floor

Scale 1:50 @ A3

Date October 2020

Roger Davis Design

79 Bell Chase, Yeovil, Somerset, BA20 2FF

tel : 01935 706648 07531 683621

rogerdavis577@gmail .com

Drawing No 2020/32/01




SE Elevation



NE Elevation



SW Elevation

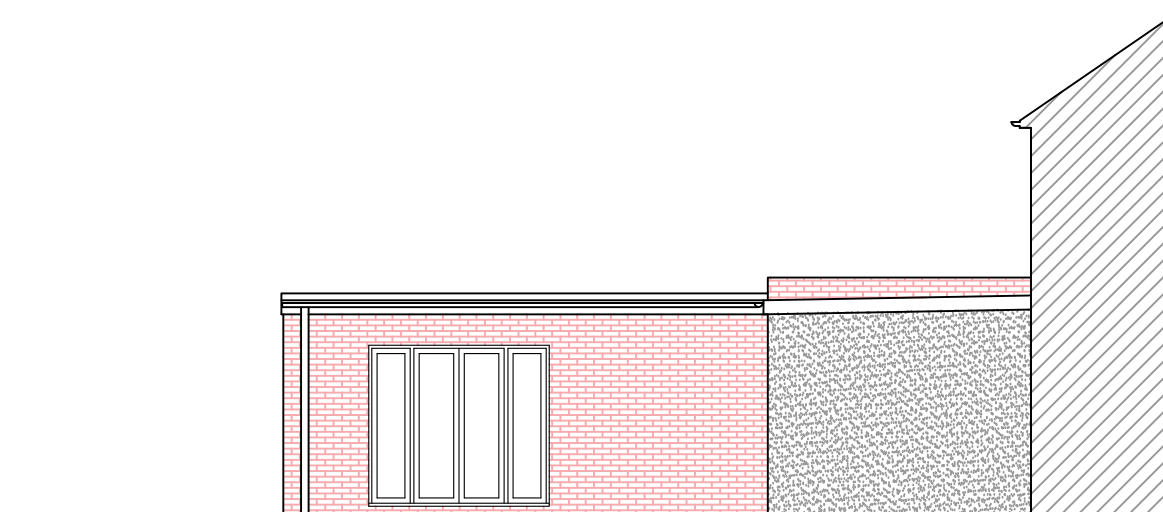

NW Elevation

Project

18 Lawrence Drive, Ickenham, UB10 8RW
Proposed Rear and Side Extension

Title

Elevations

Scale 1:100 @ A3 Date October 2020

Roger Davis Design

79 Bell Chase, Yeovil, Somerset, BA20 2FF
tel : 01935 706648 07531 683621
rogerdavis577@gmail .com

Drawing No 2020/32/03