



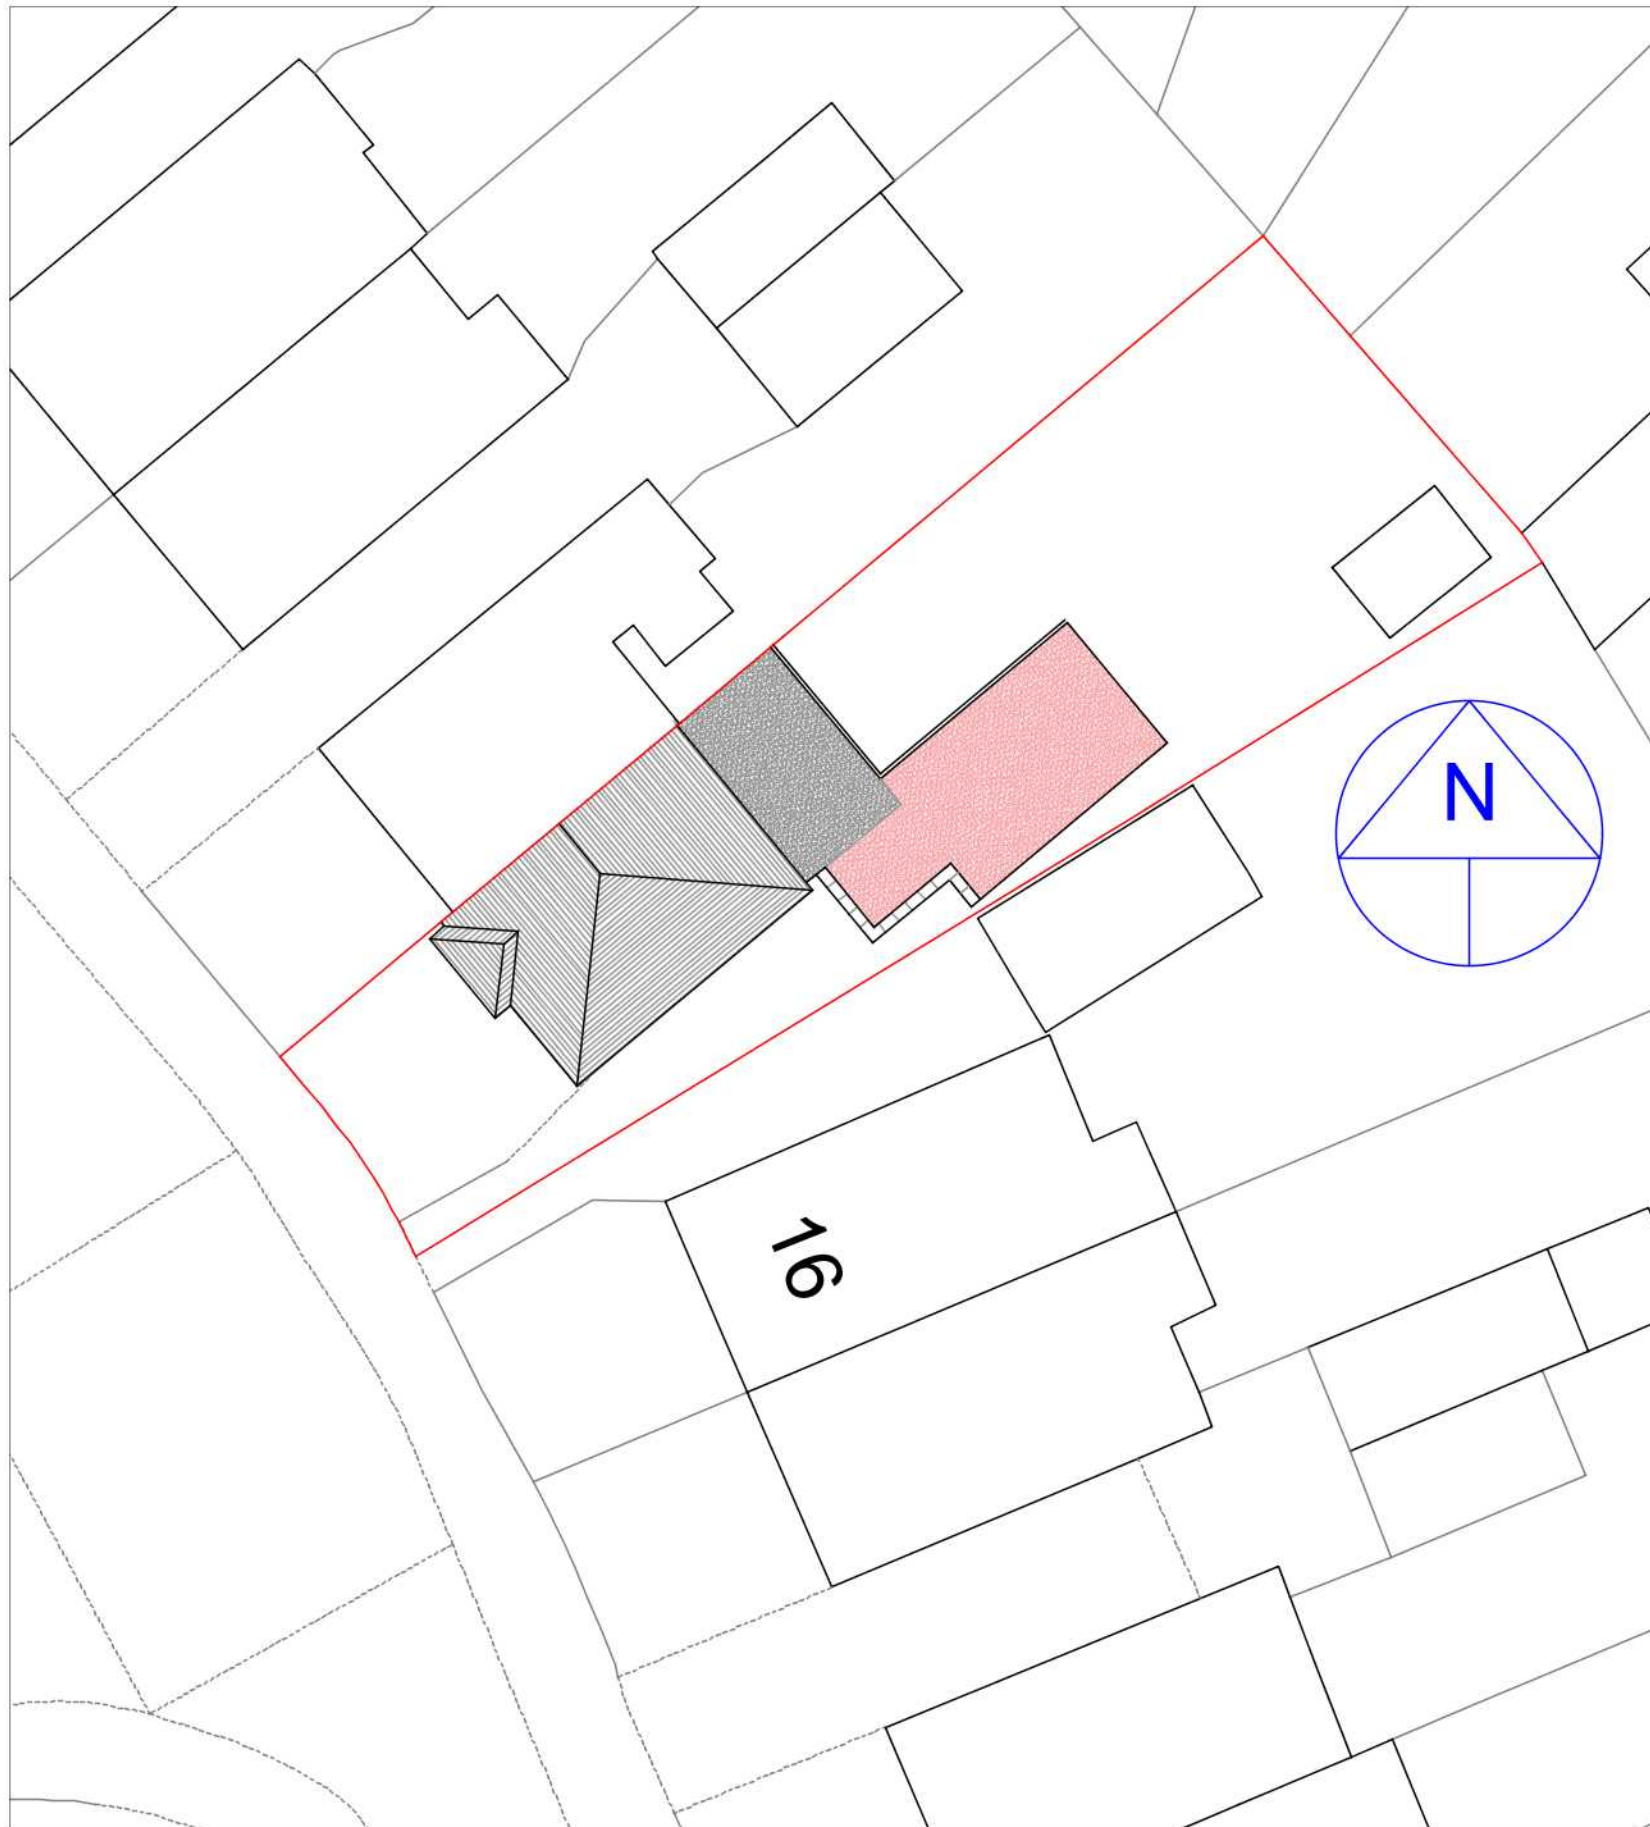

Site Plan 1 : 200

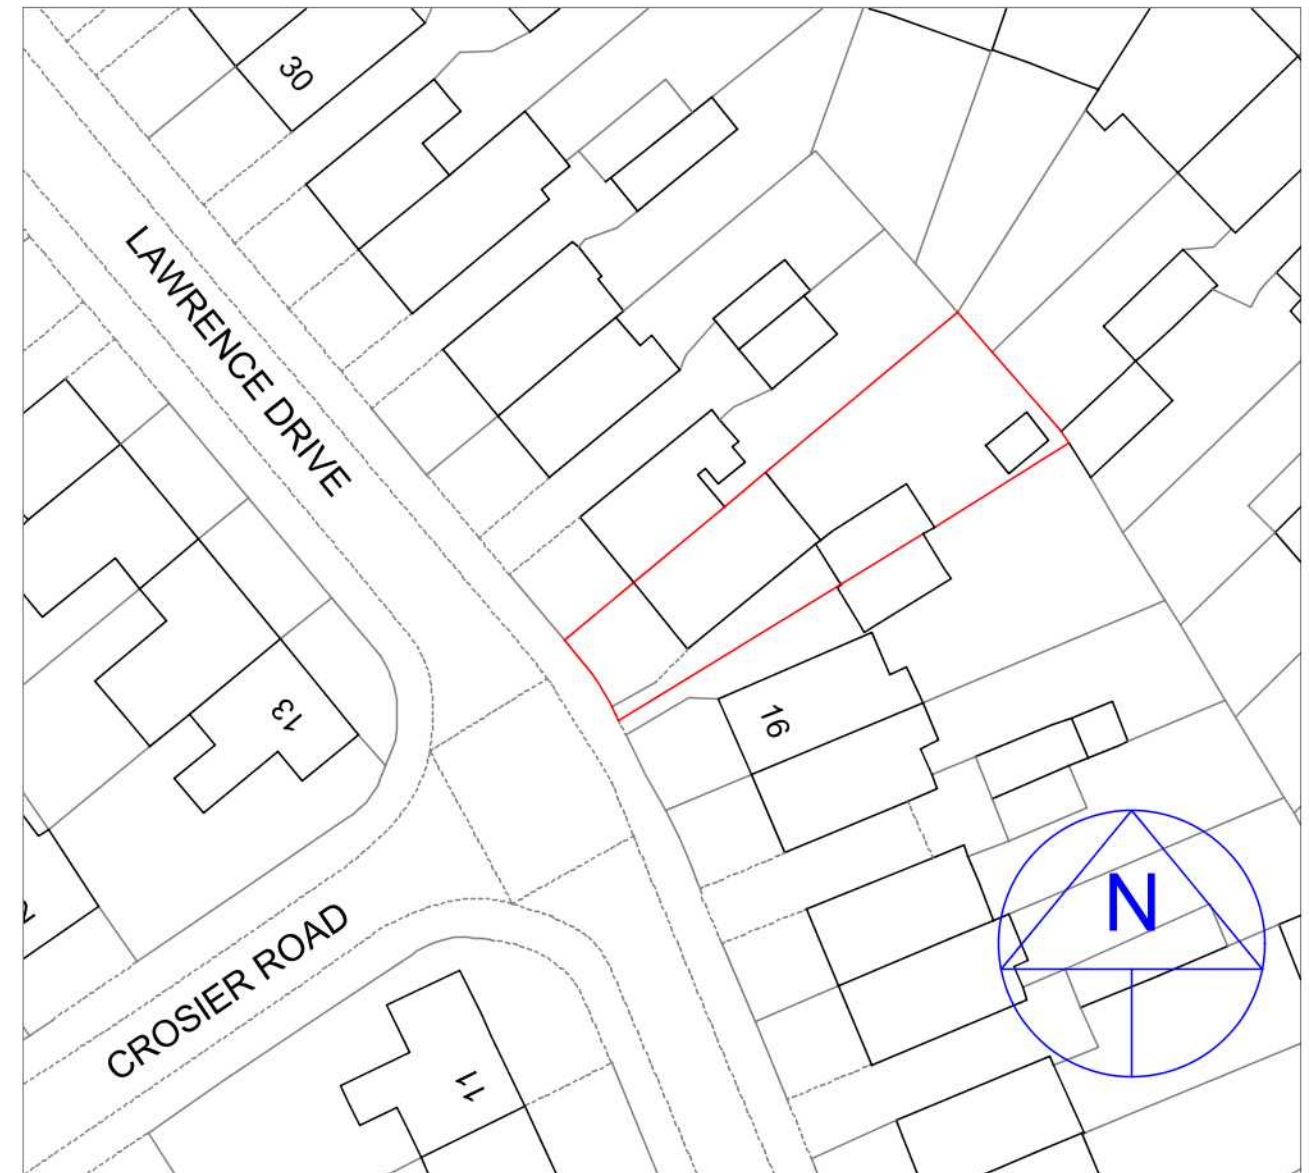

Location Plan 1 : 500

Project

18 Lawrence Drive, Ickenham, UB10 8RW
Proposed Rear and Side Extension

Title

Location and Site Plan

Scale 1:500, 200 @ A3 October 2020

Roger Davis Design

79 Bell Chase, Yeovil, Somerset, BA20 2FF
tel : 01935 706648 07531 683621
rogerdavis577@gmail .com

Drawing No 2020/32/06