




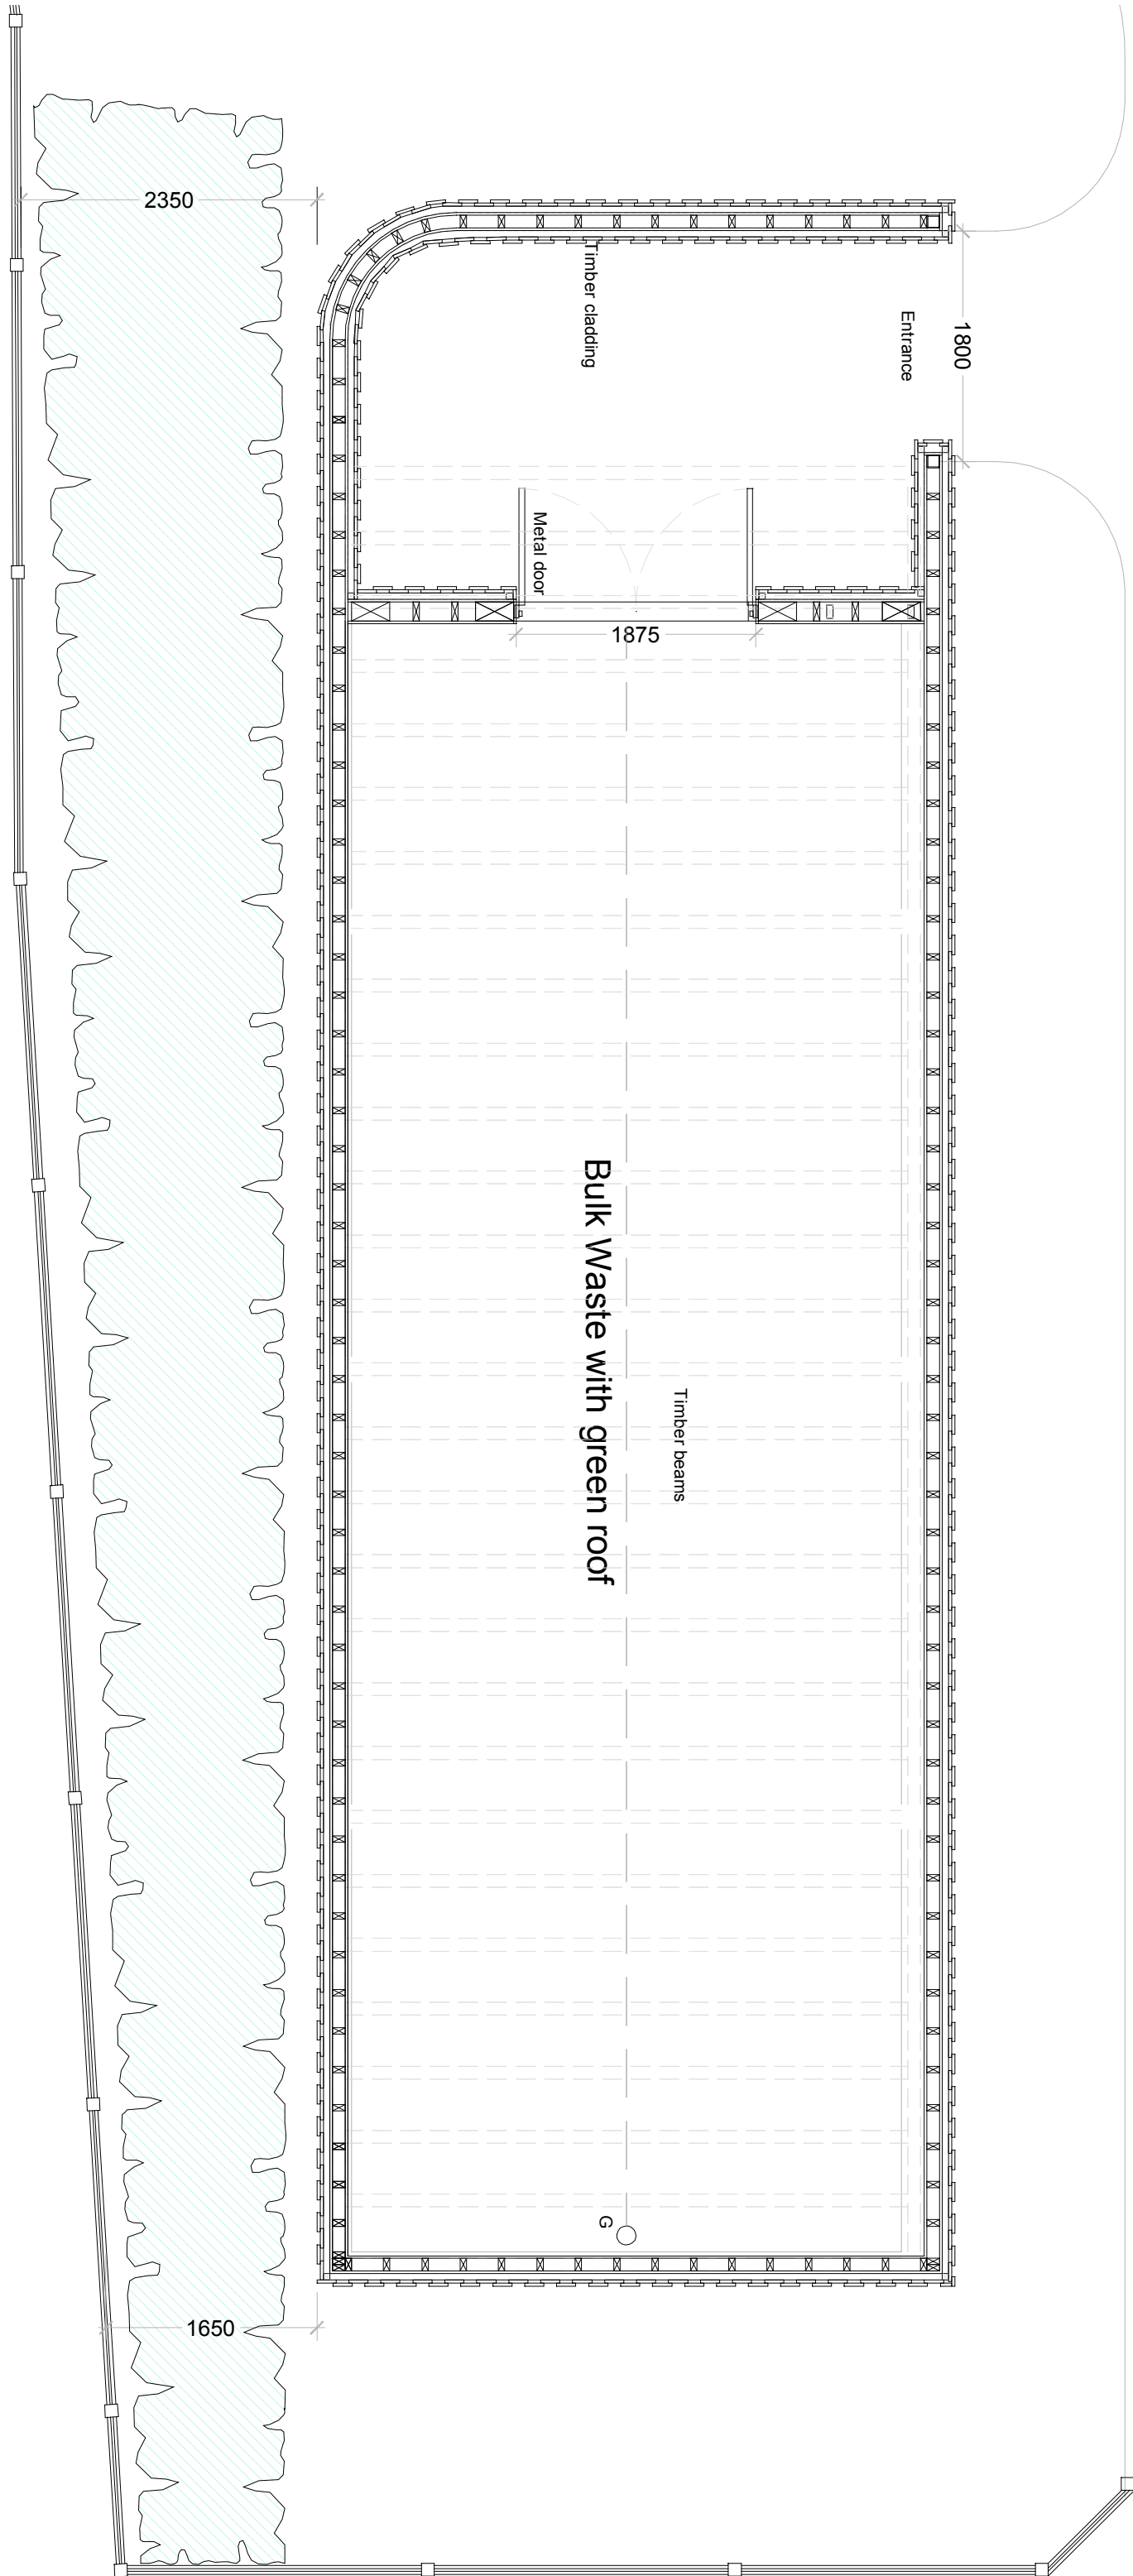


P Ground Floor Plan as Proposed
PL-003 SCALE: 1:50 @ A1

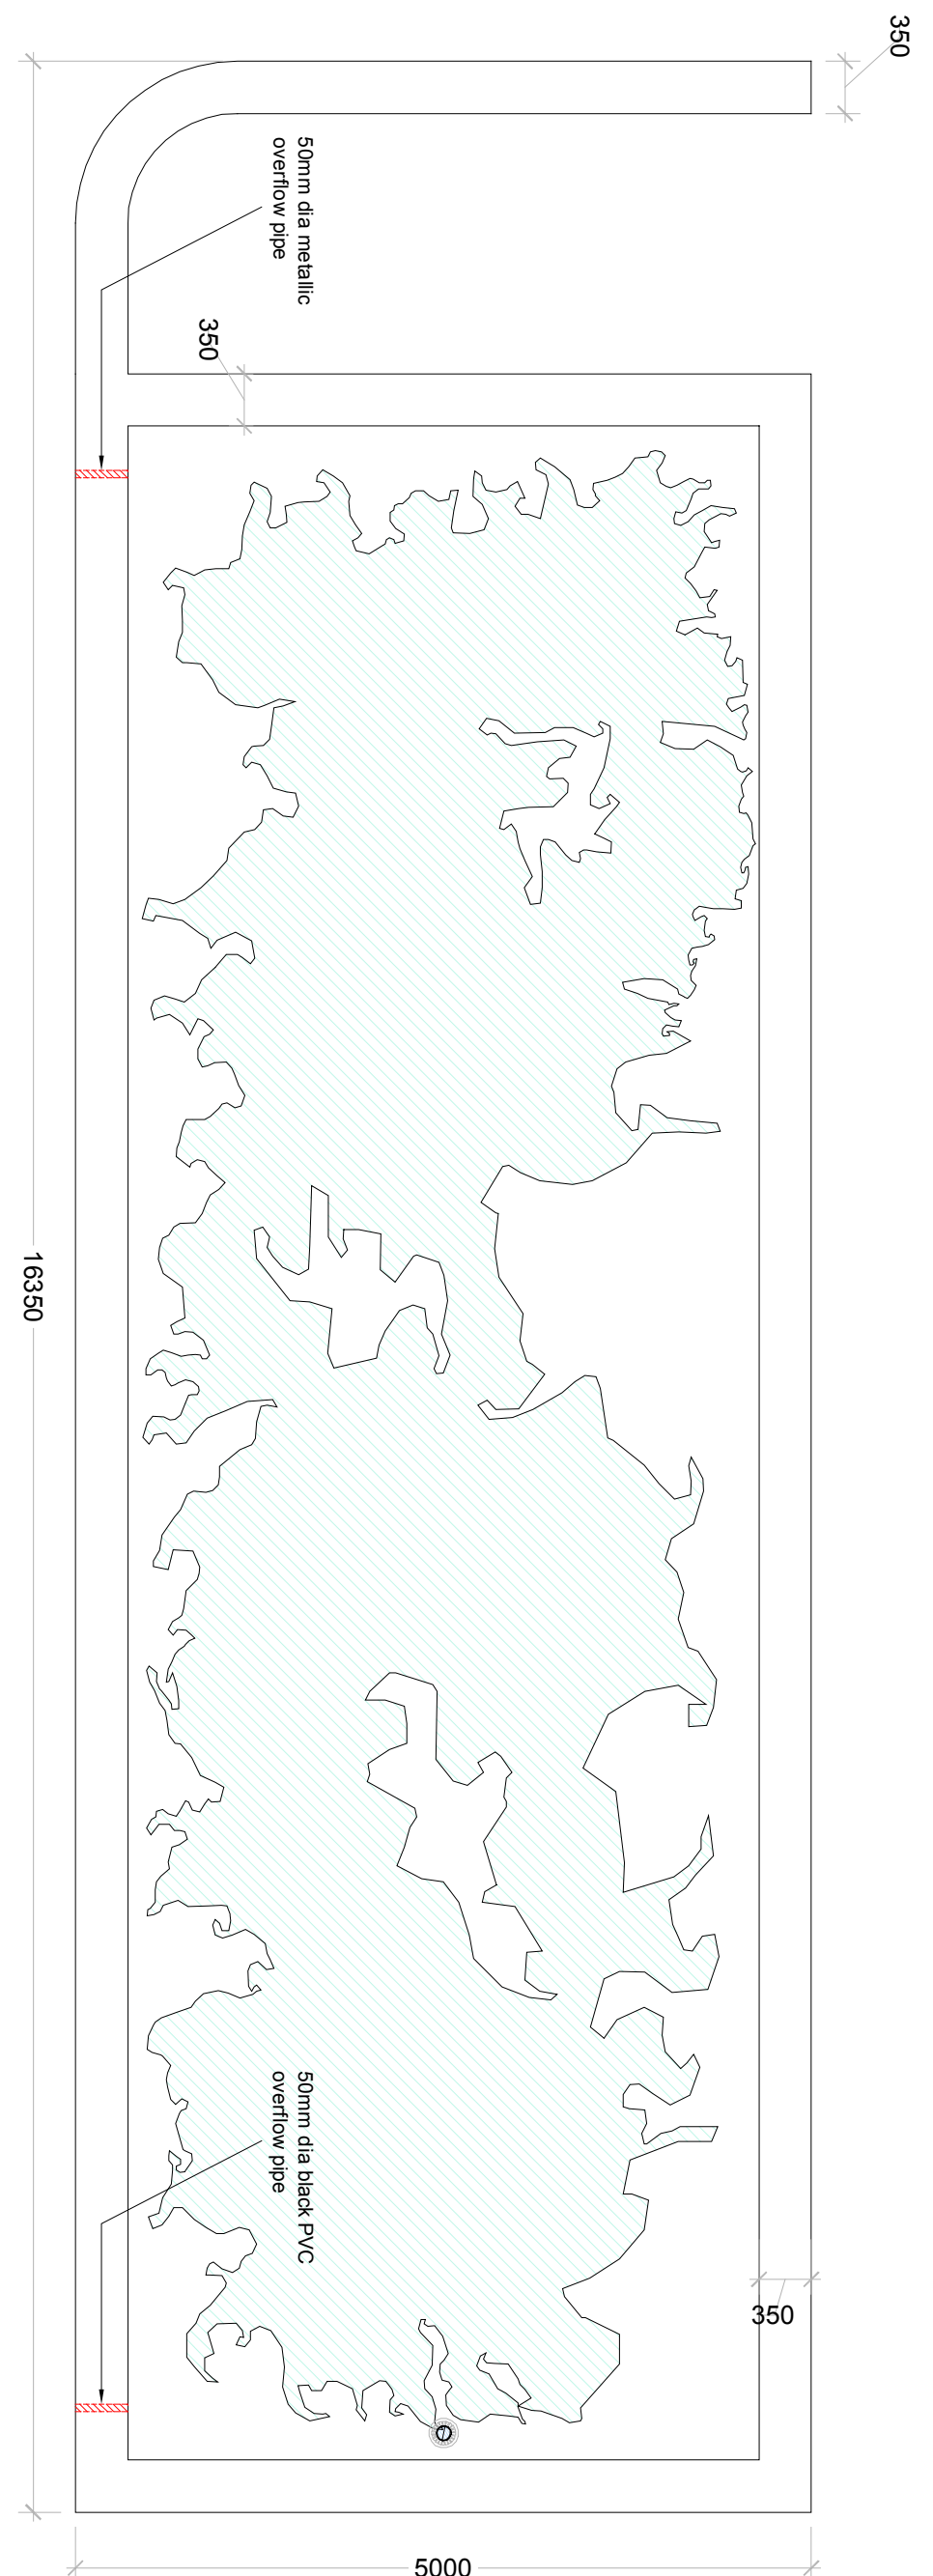


R Roof Plan as Proposed
PL-003 SCALE: 1:50 @ A1

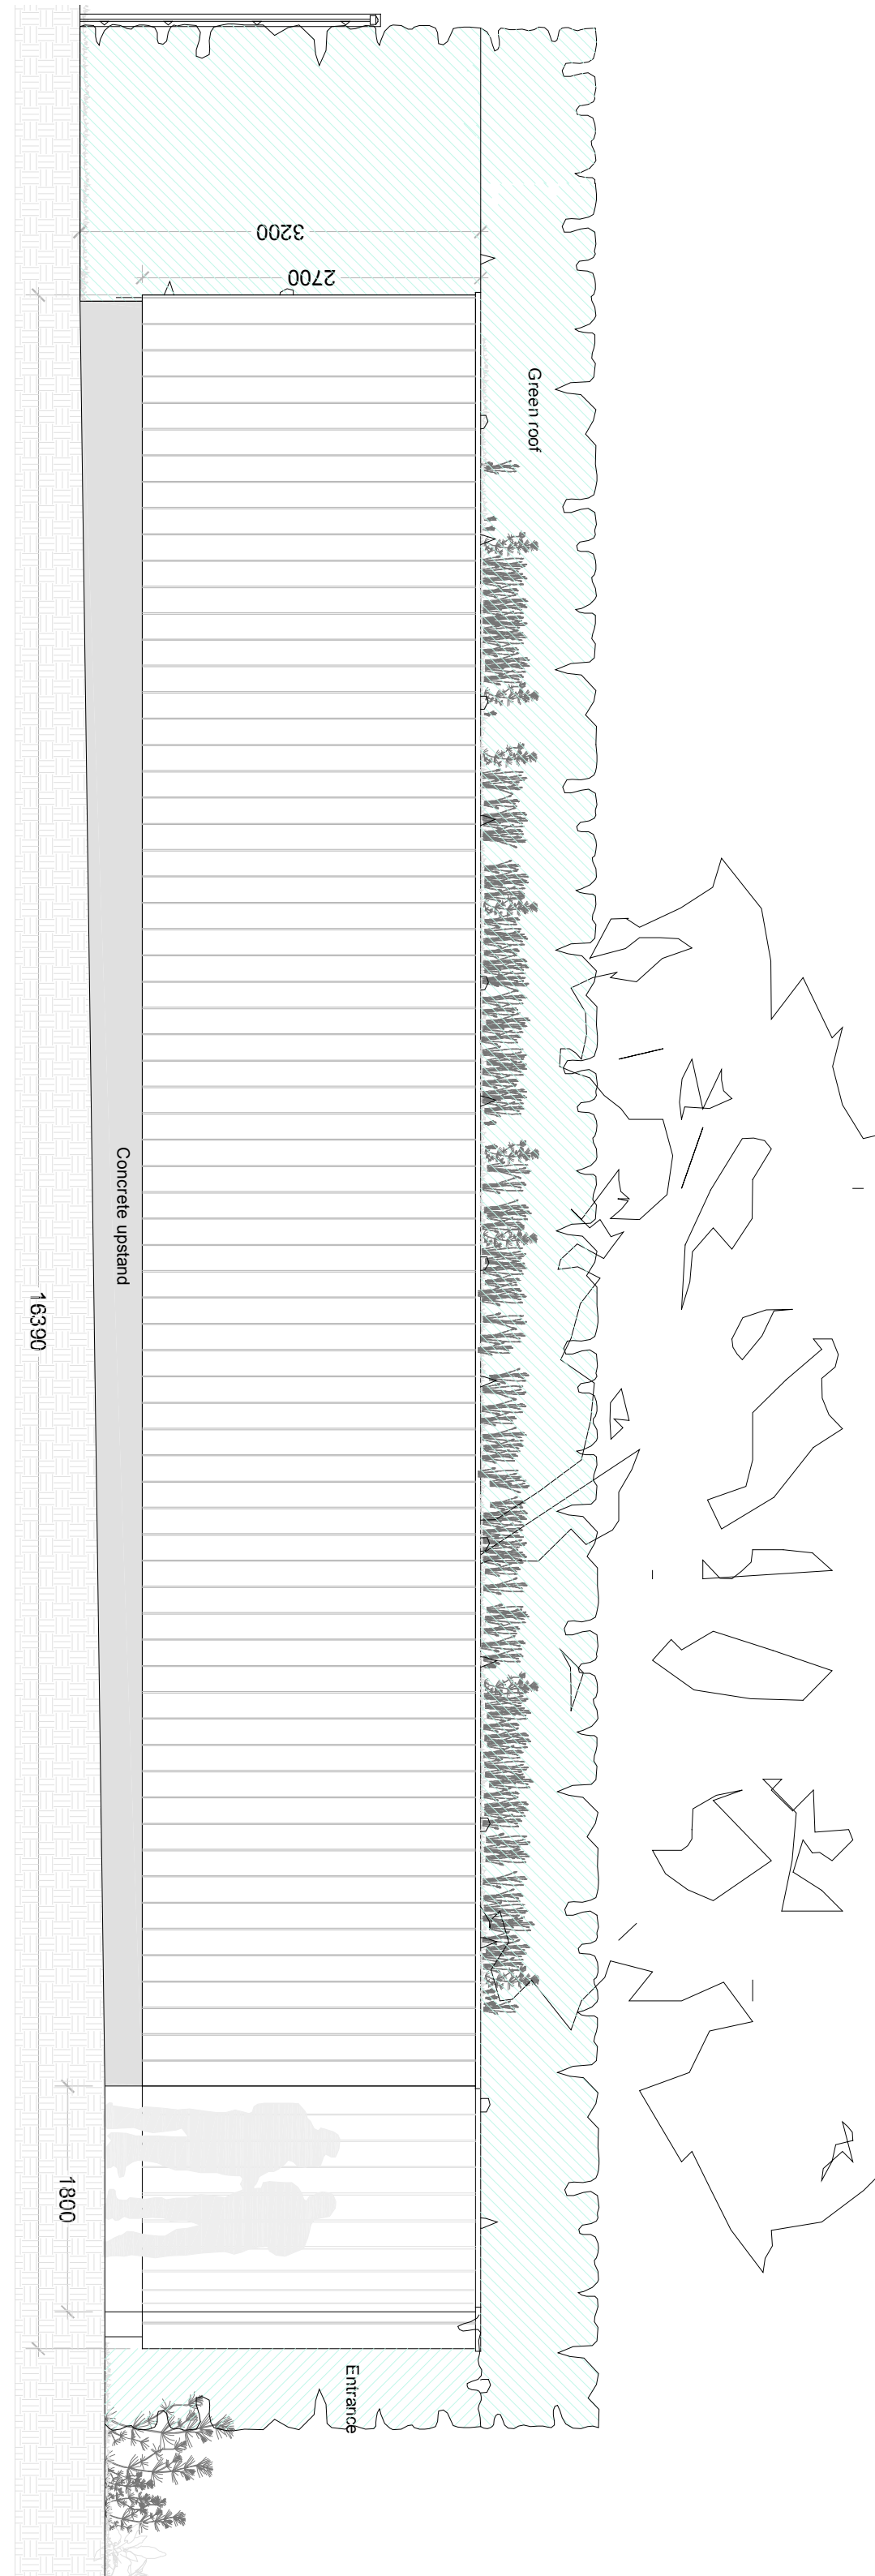


W West Elevation as Proposed
PL-003 SCALE: 1:50 @ A1

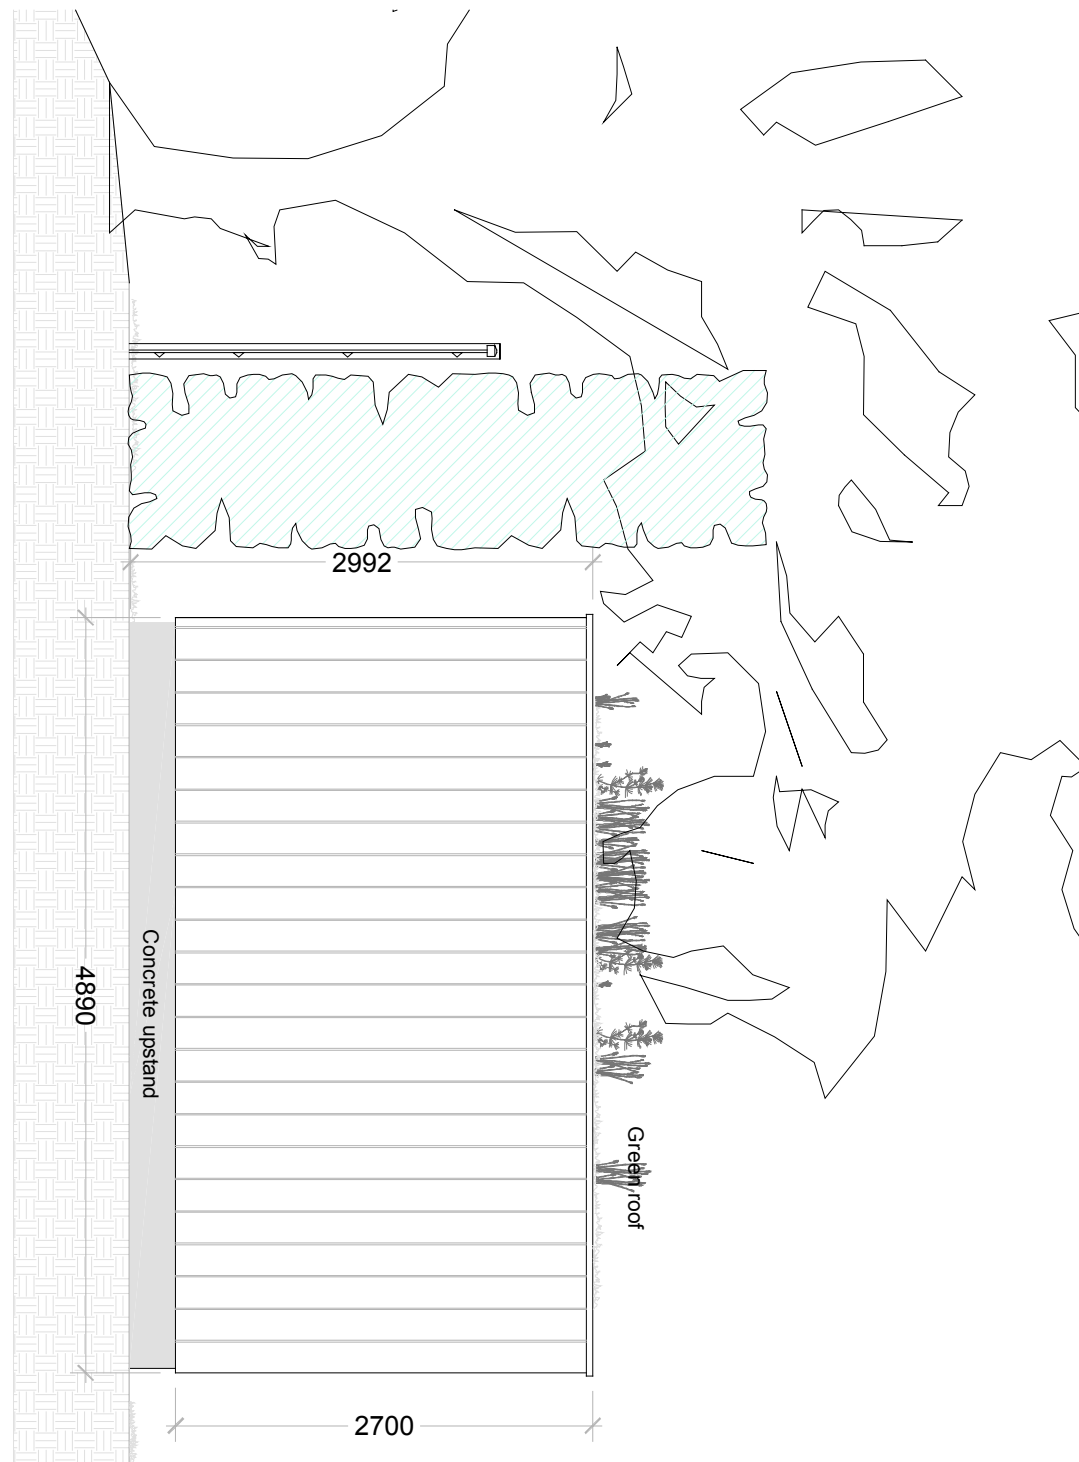



N West Elevation as Proposed
PL-003 SCALE: 1:50 @ A1

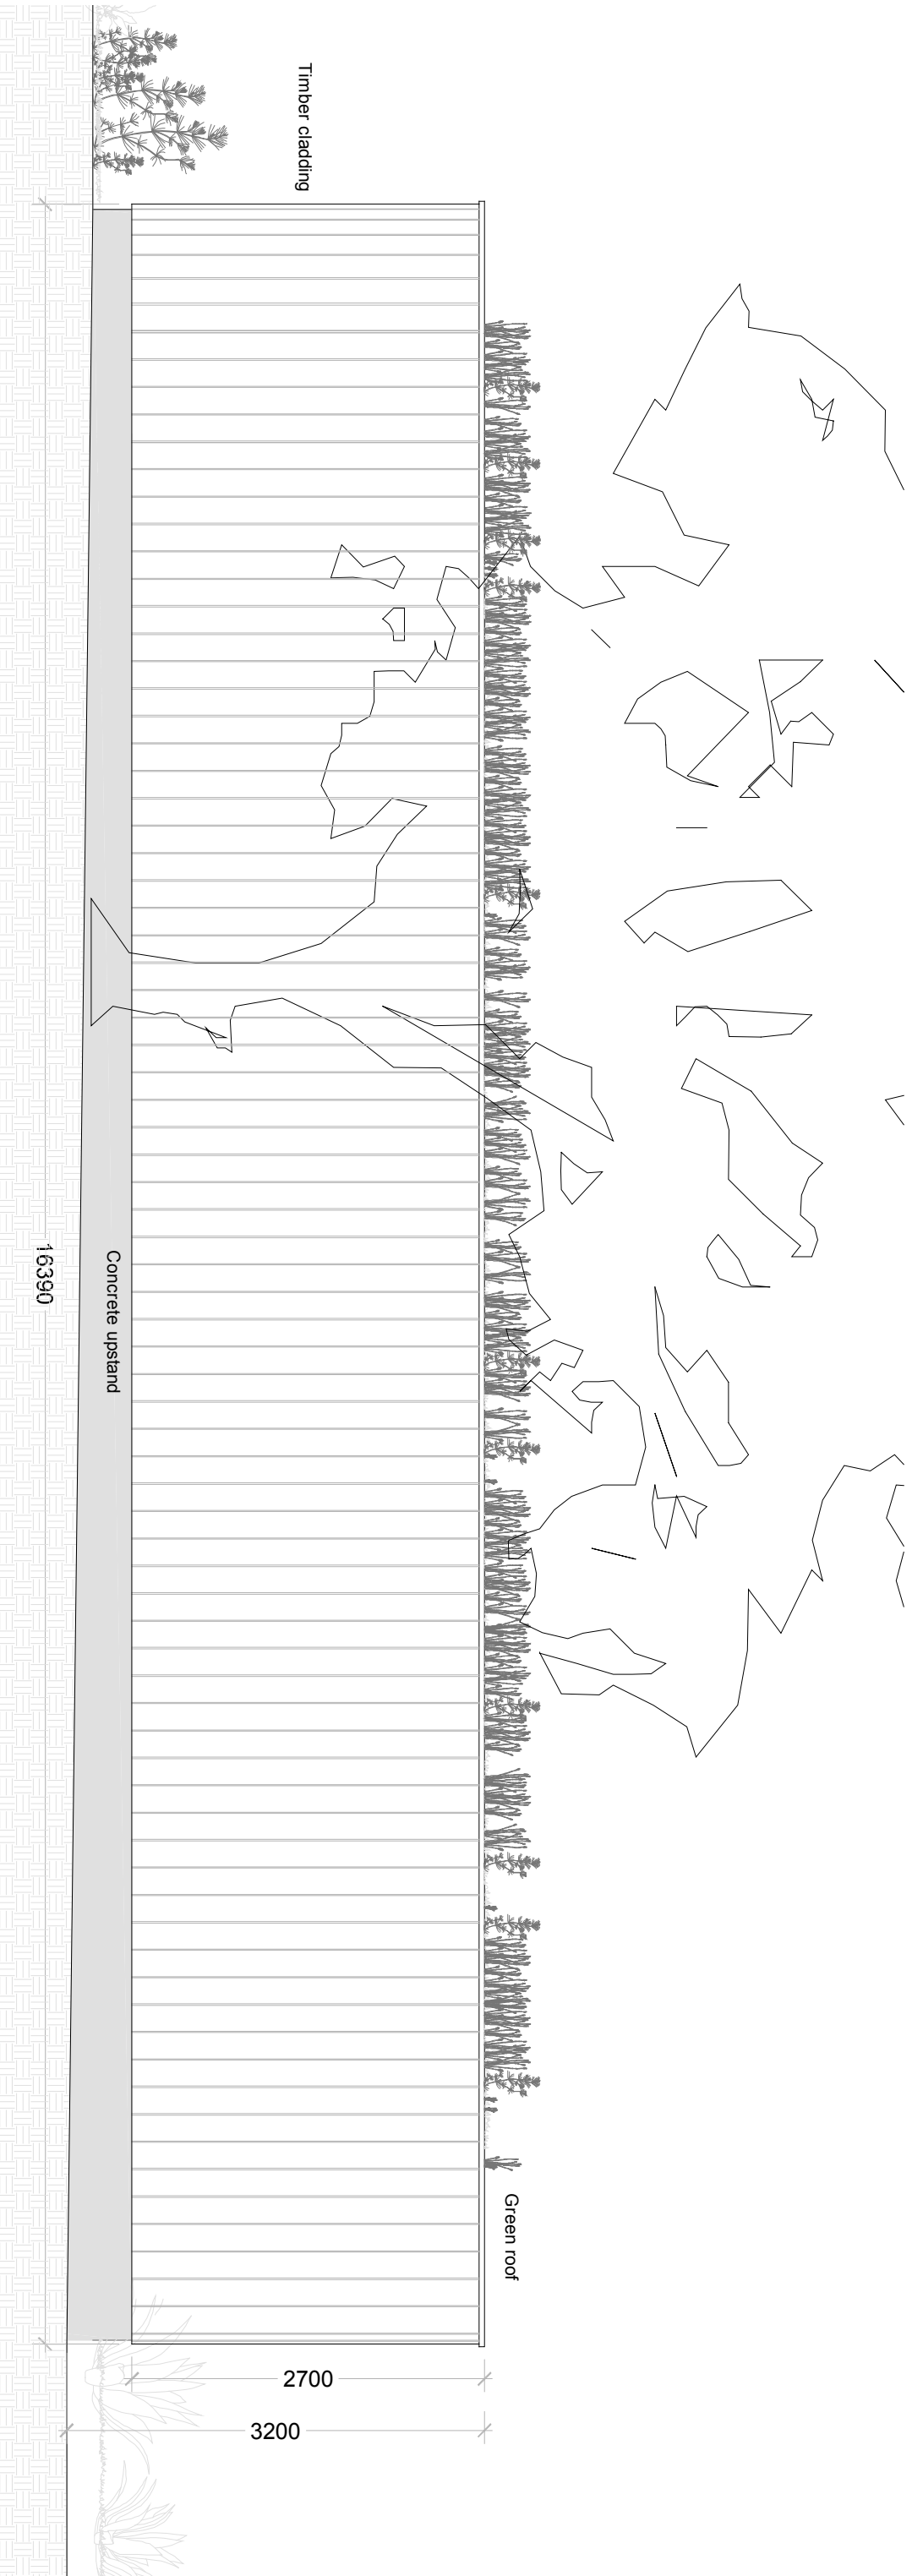

E East Elevation as Proposed
PL-003 SCALE: 1:50 @ A1

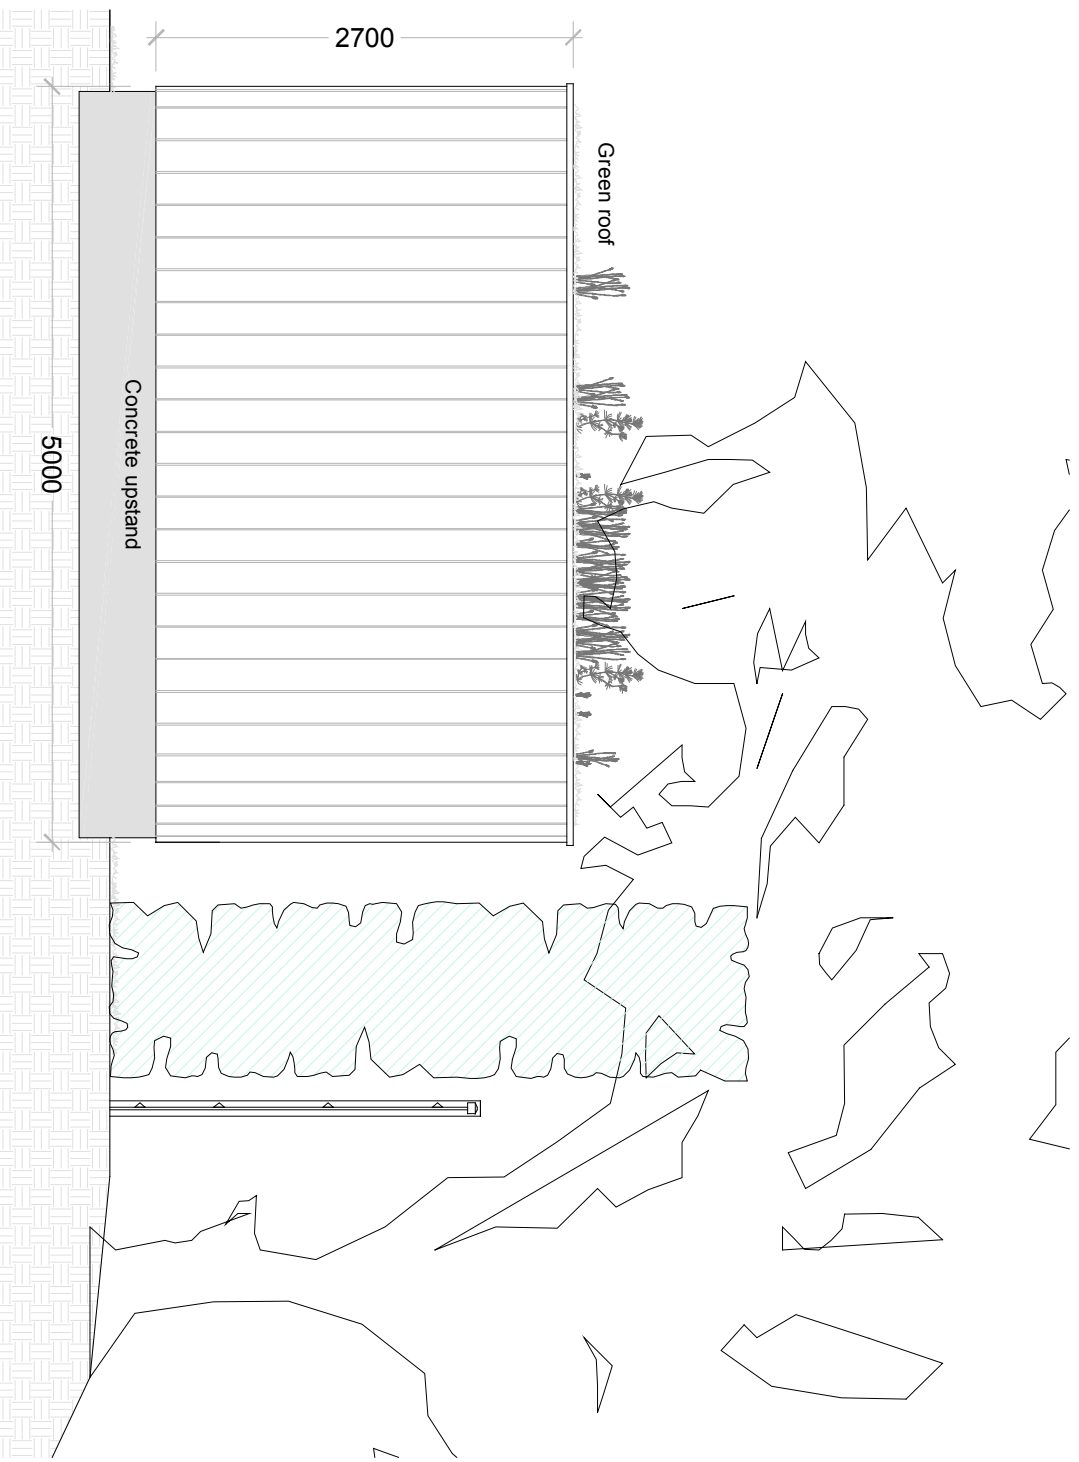

S East Elevation as Proposed
PL-003 SCALE: 1:50 @ A1

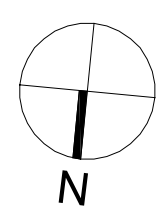 

A 24.05.2018 Amended as advised		HH
DO NOT SCALE. ALL DIMENSIONS TO BE CHECKED ON SITE. ELEVATION AND DIMENSIONS TO BE REPORTED IN THE ELEVATION.		

© FLOYD SLASKI LTD
99A-101 Trinity High Street
London
SW15 1SP
+44 (0) 20 5910 2400
www.floydslaski.co.uk

**FLOYD
SLASKI
Architects**

Client: Royal Brompton & Harefield NHS Foundation Trust		Drawing Title: Retention of hospital waste store with new boundary hedge planting (Retrospective Application)	
Project: Harefield Hospital G Floor - Juniper Ward New 20 Bed Ward		Scale: 1:100 A1	
Job Number: 5270 PL-003		Drawing Number: PL-003 A	
Stage: PLANNING		Revision: A	