

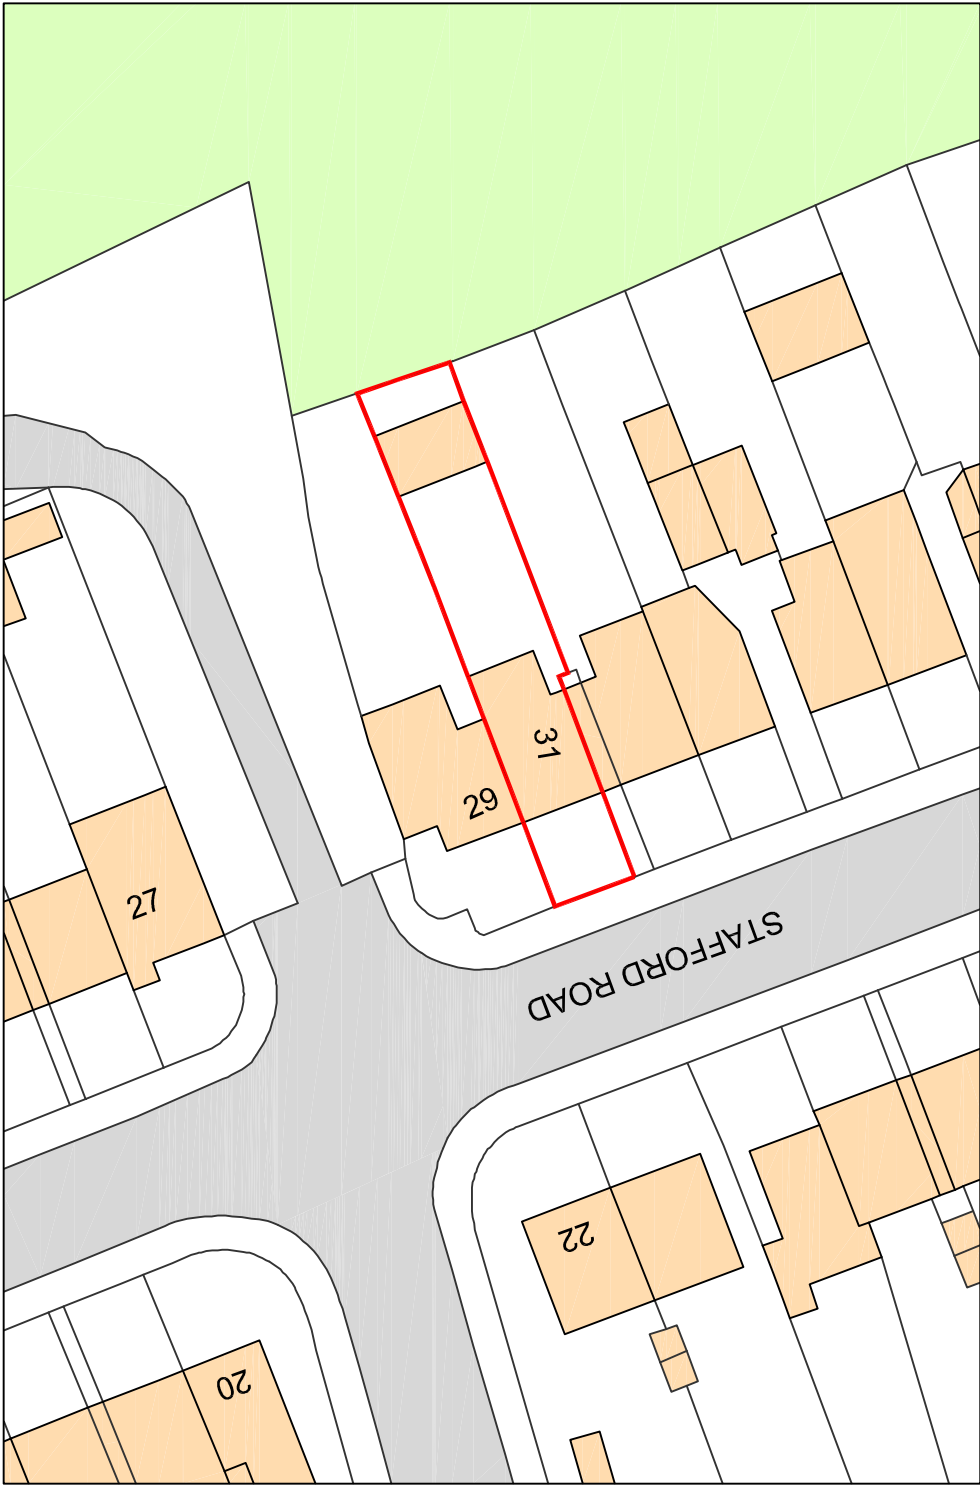


The Contractor must verify all dimensions at the site before setting out.
The Contractor must ensure that all dimensions are correct and that all setbacks must
be reported to the Contract Administrator before proceeding.
DO NOT SCALE FROM THIS DRAWING

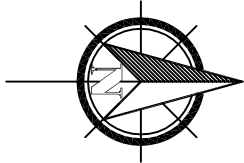

EXISTING SITE PLAN

Ordnance Survey, (c) Crown Copyright 2022. All rights reserved. Licence number 100022432

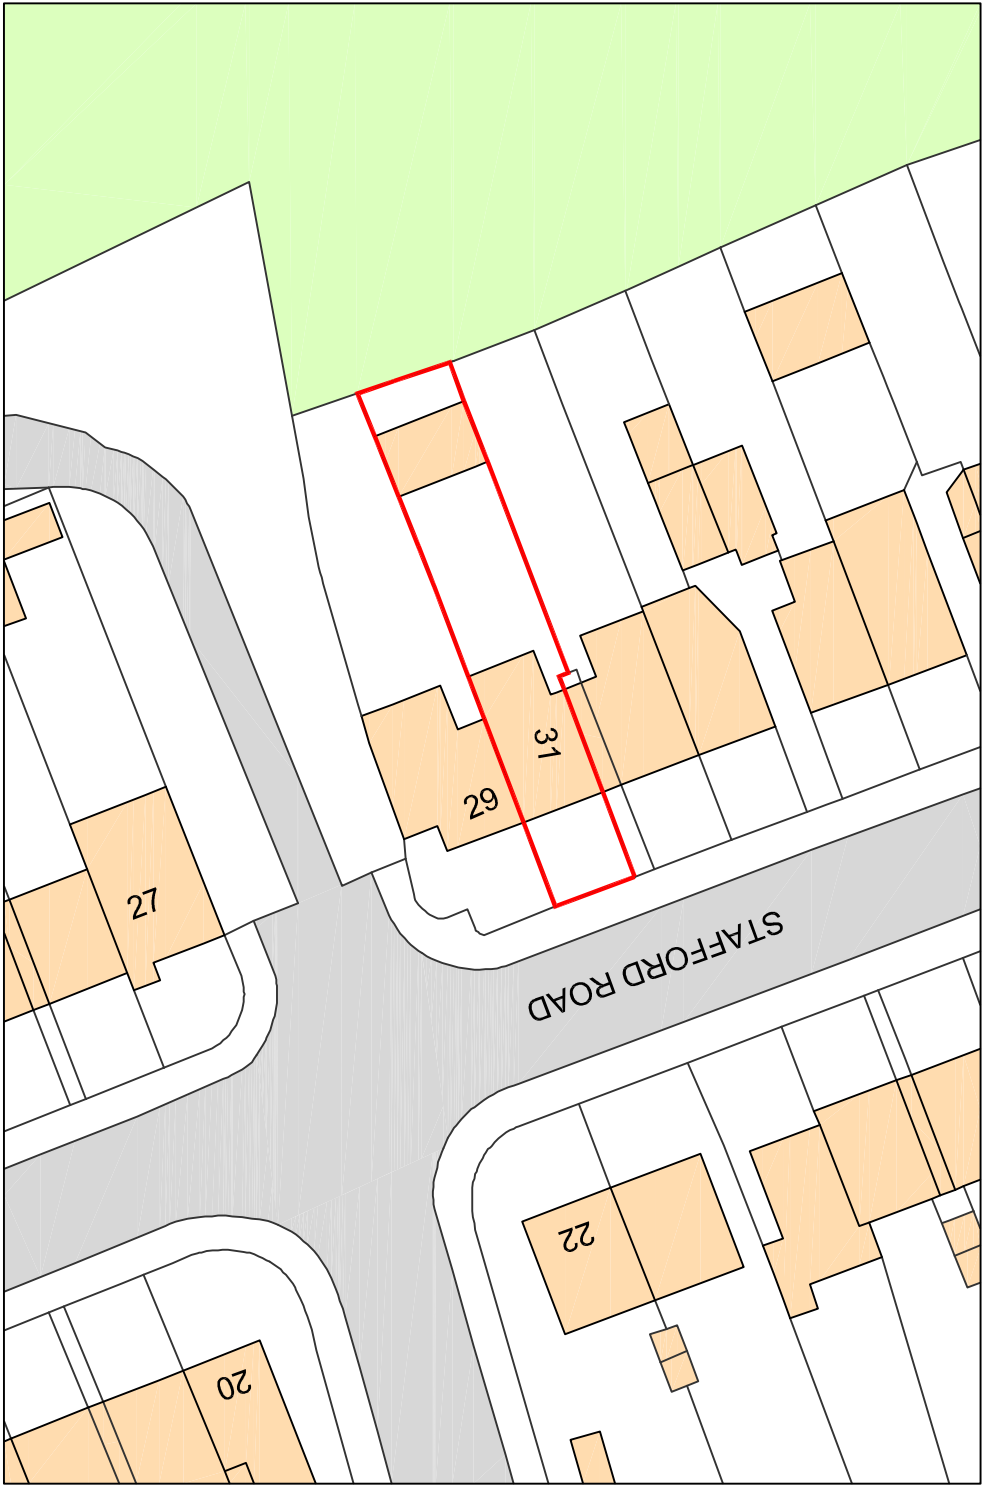

PROPOSED SITE PLAN

Rev	Revision notes	Initials	Date
-	-	-	-



GGC DESIGN LTD
CHARTERED ARCHITECT
Tel: 01895 251323
Mob: 07976 732636
g.g.callon11@btinternet.com

PROJECT
31 STAFFORD ROAD, RUSLIP HA4 6PB
LOFT CONVERSION

EXISTING & PROPOSED SITE PLANS

SCALE 1:500 @ A3	DRAWN BY JT	CHECKED BY GC	DATE 10/02/22
DRAWING No.			REV.
31 SR / P / 02			