
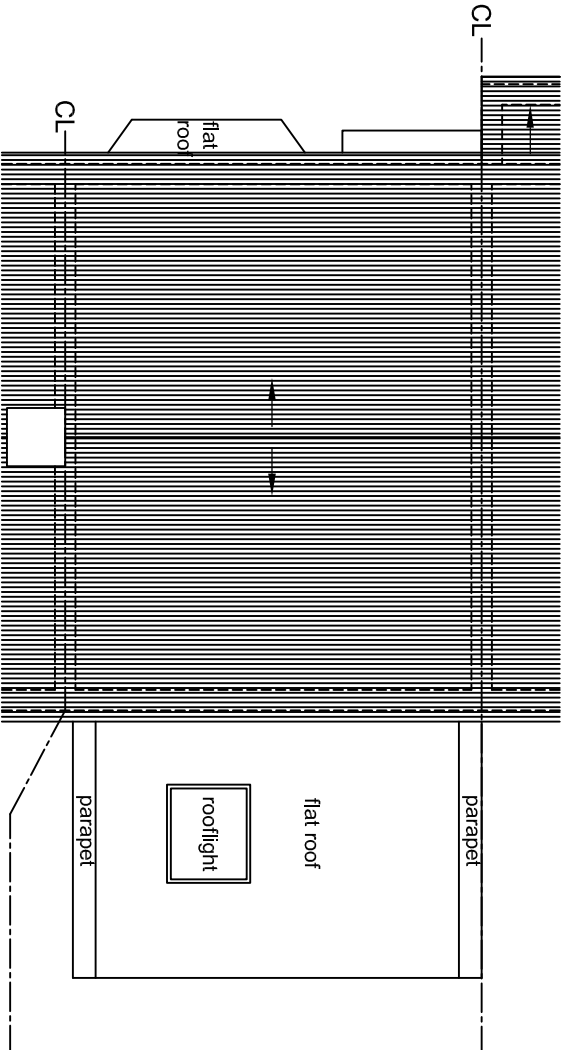
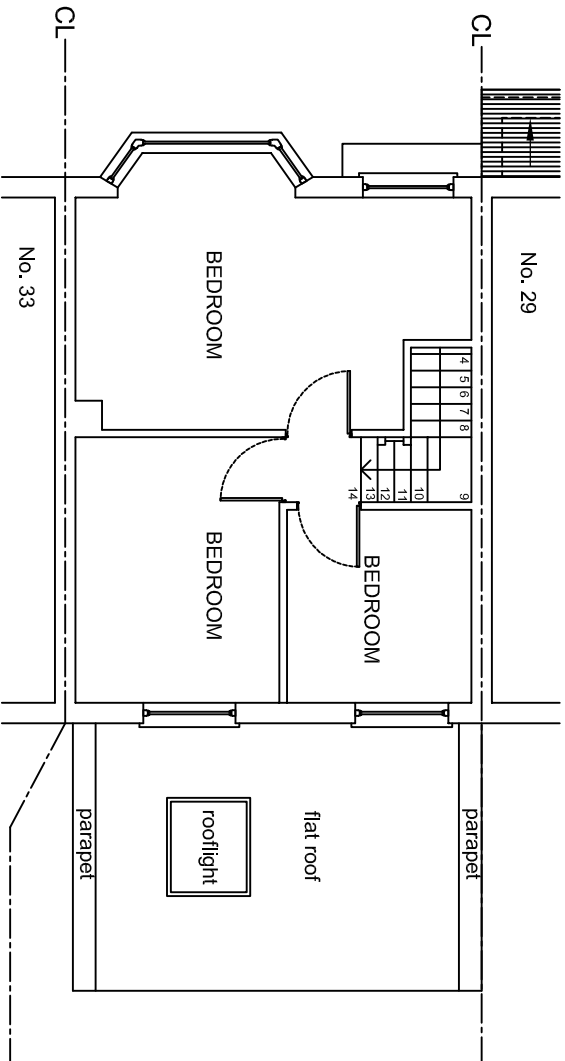


NOTES

The Contractor must verify all dimensions at the site before setting out, commencing work, or making any shop drawings. Any discrepancies must be reported to the Contract Administrator / Architect before proceeding.


This drawing to be used for estimating purposes only. The Contractor must not use this drawing for construction until the structural design has been carried out and confirmation given by Building Control that the design is acceptable. Architect's drawings to be used in conjunction with the structural drawings.

DO NOT SCALE FROM THIS DRAWING.

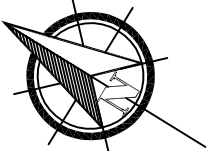


EXISTING FIRST FLOOR PLAN

EXISTING ROOF PLAN

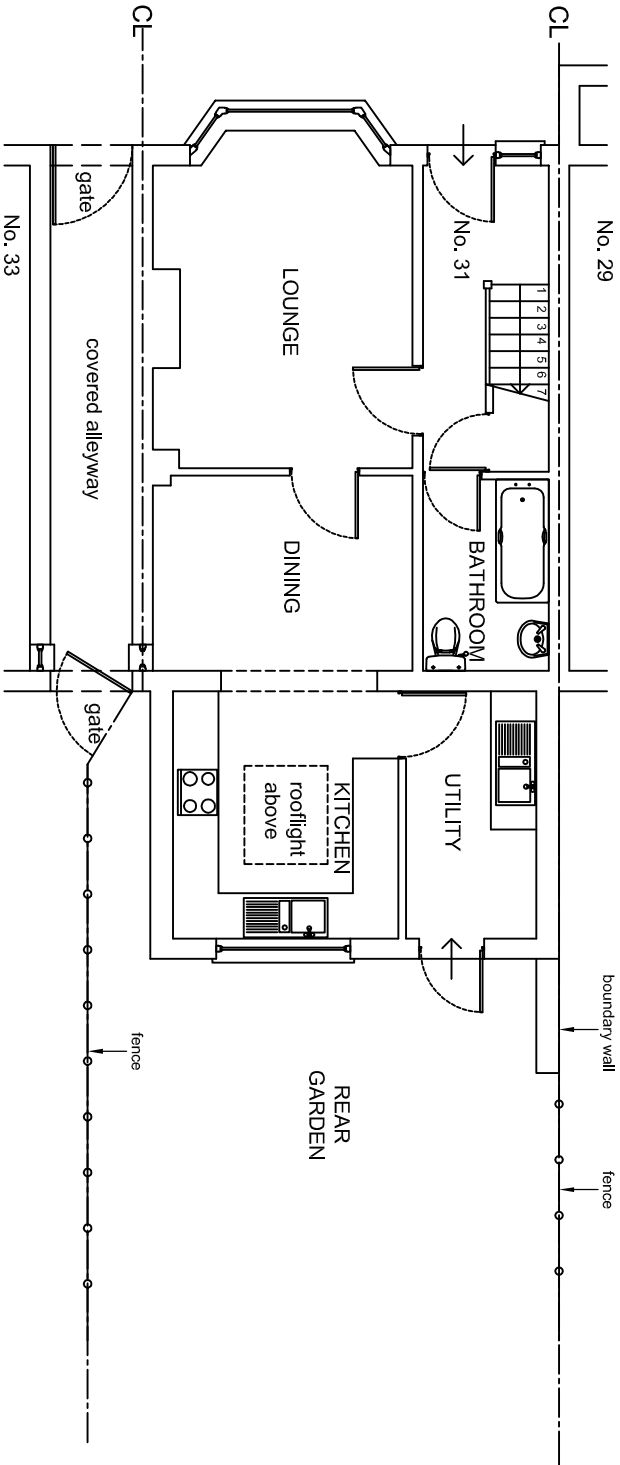

EXISTING GROUND FLOOR PLAN

 

| Rev | Revision notes | Initials | Date |
|-----|----------------|----------|------|
| -   | -              | -        | -    |

|                |          |            |            |
|----------------|----------|------------|------------|
| DATE           | DRAWN BY | CHECKED BY | DATE       |
| 1:100 @ A3     | JT       | GC         | 08/02/2022 |
| DRAWING No.    |          | REV.       |            |
| 31 SR / P / 03 |          |            |            |

PROJECT  
31 STAFFORD ROAD, RUSLIP HA4 6PB  
LOFT CONVERSION

GGC DESIGN LTD  
CHARTERED ARCHITECT  
Tel: 01895 610 932  
Mob: 07976 732 636  
g.g.callon11@btinternet.com

DESCRIPTION  
EXISTING GROUND & FIRST FLOORS  
& ROOF PLANS