




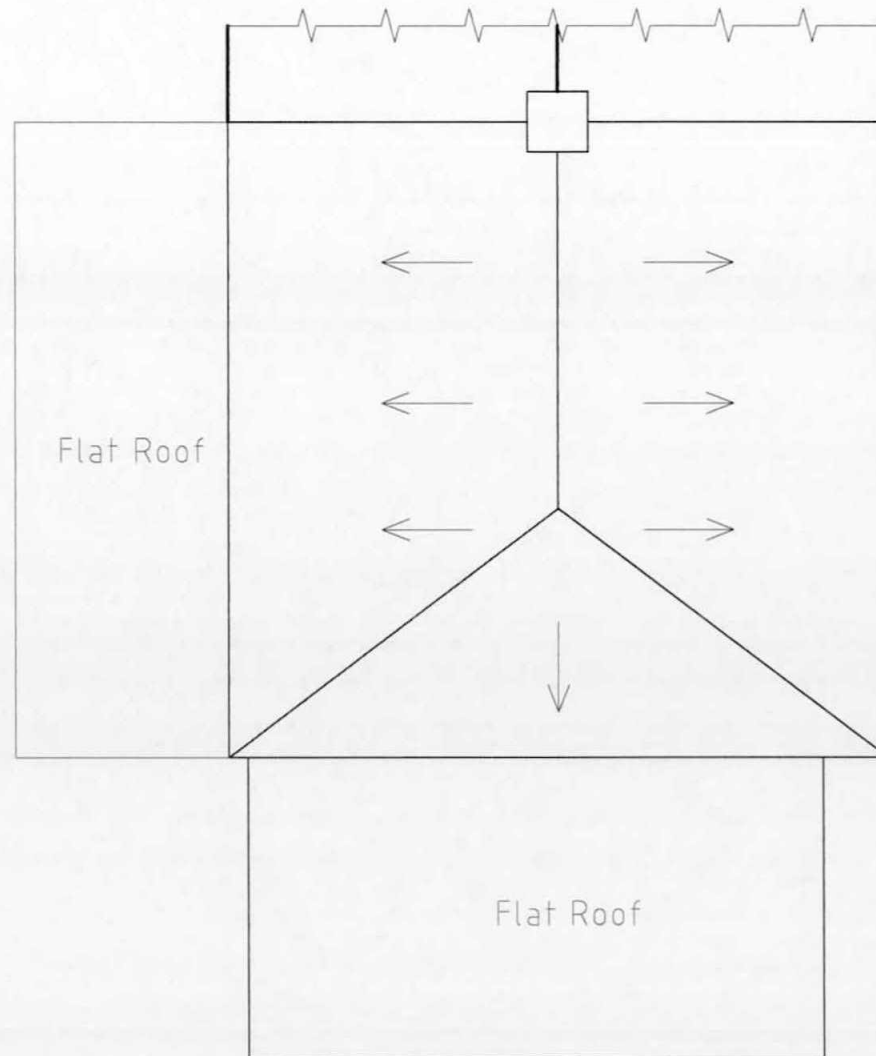

EXISTING ROOF PLAN
Scale 1:100

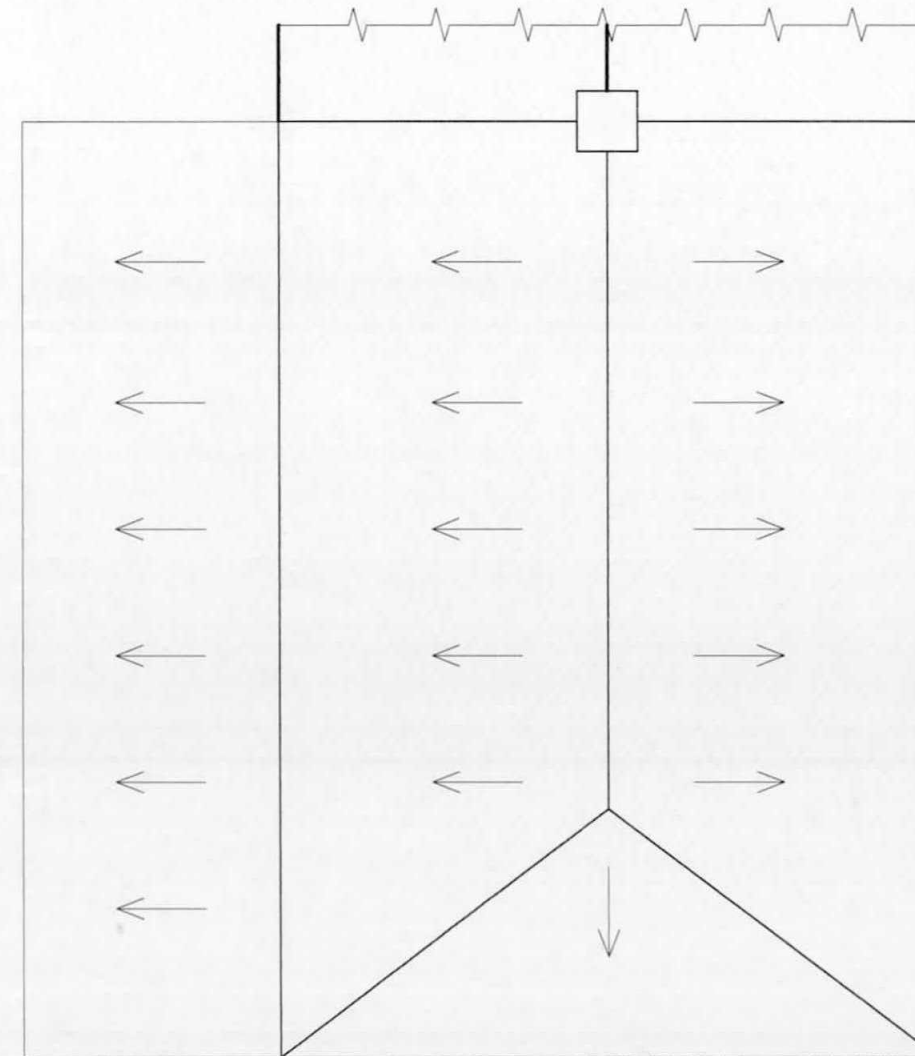

PROPOSED ROOF PLAN
Scale 1:100

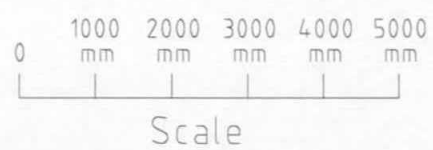

SINGLE STOREY SIDE/REAR EXTENSION WITH PITCHED ROOF AND DOUBLE STOREY SIDE WITH PITCHED ROOF. (Plans)		
Mr Bains, 16 Blacklands Drive, Hayes, UB4 8EU		
Date: 16/03/16	Scale: As specified	Dwg No. CD-BAI-2015-005(B)