



1:50 Proposed First Floor Plan

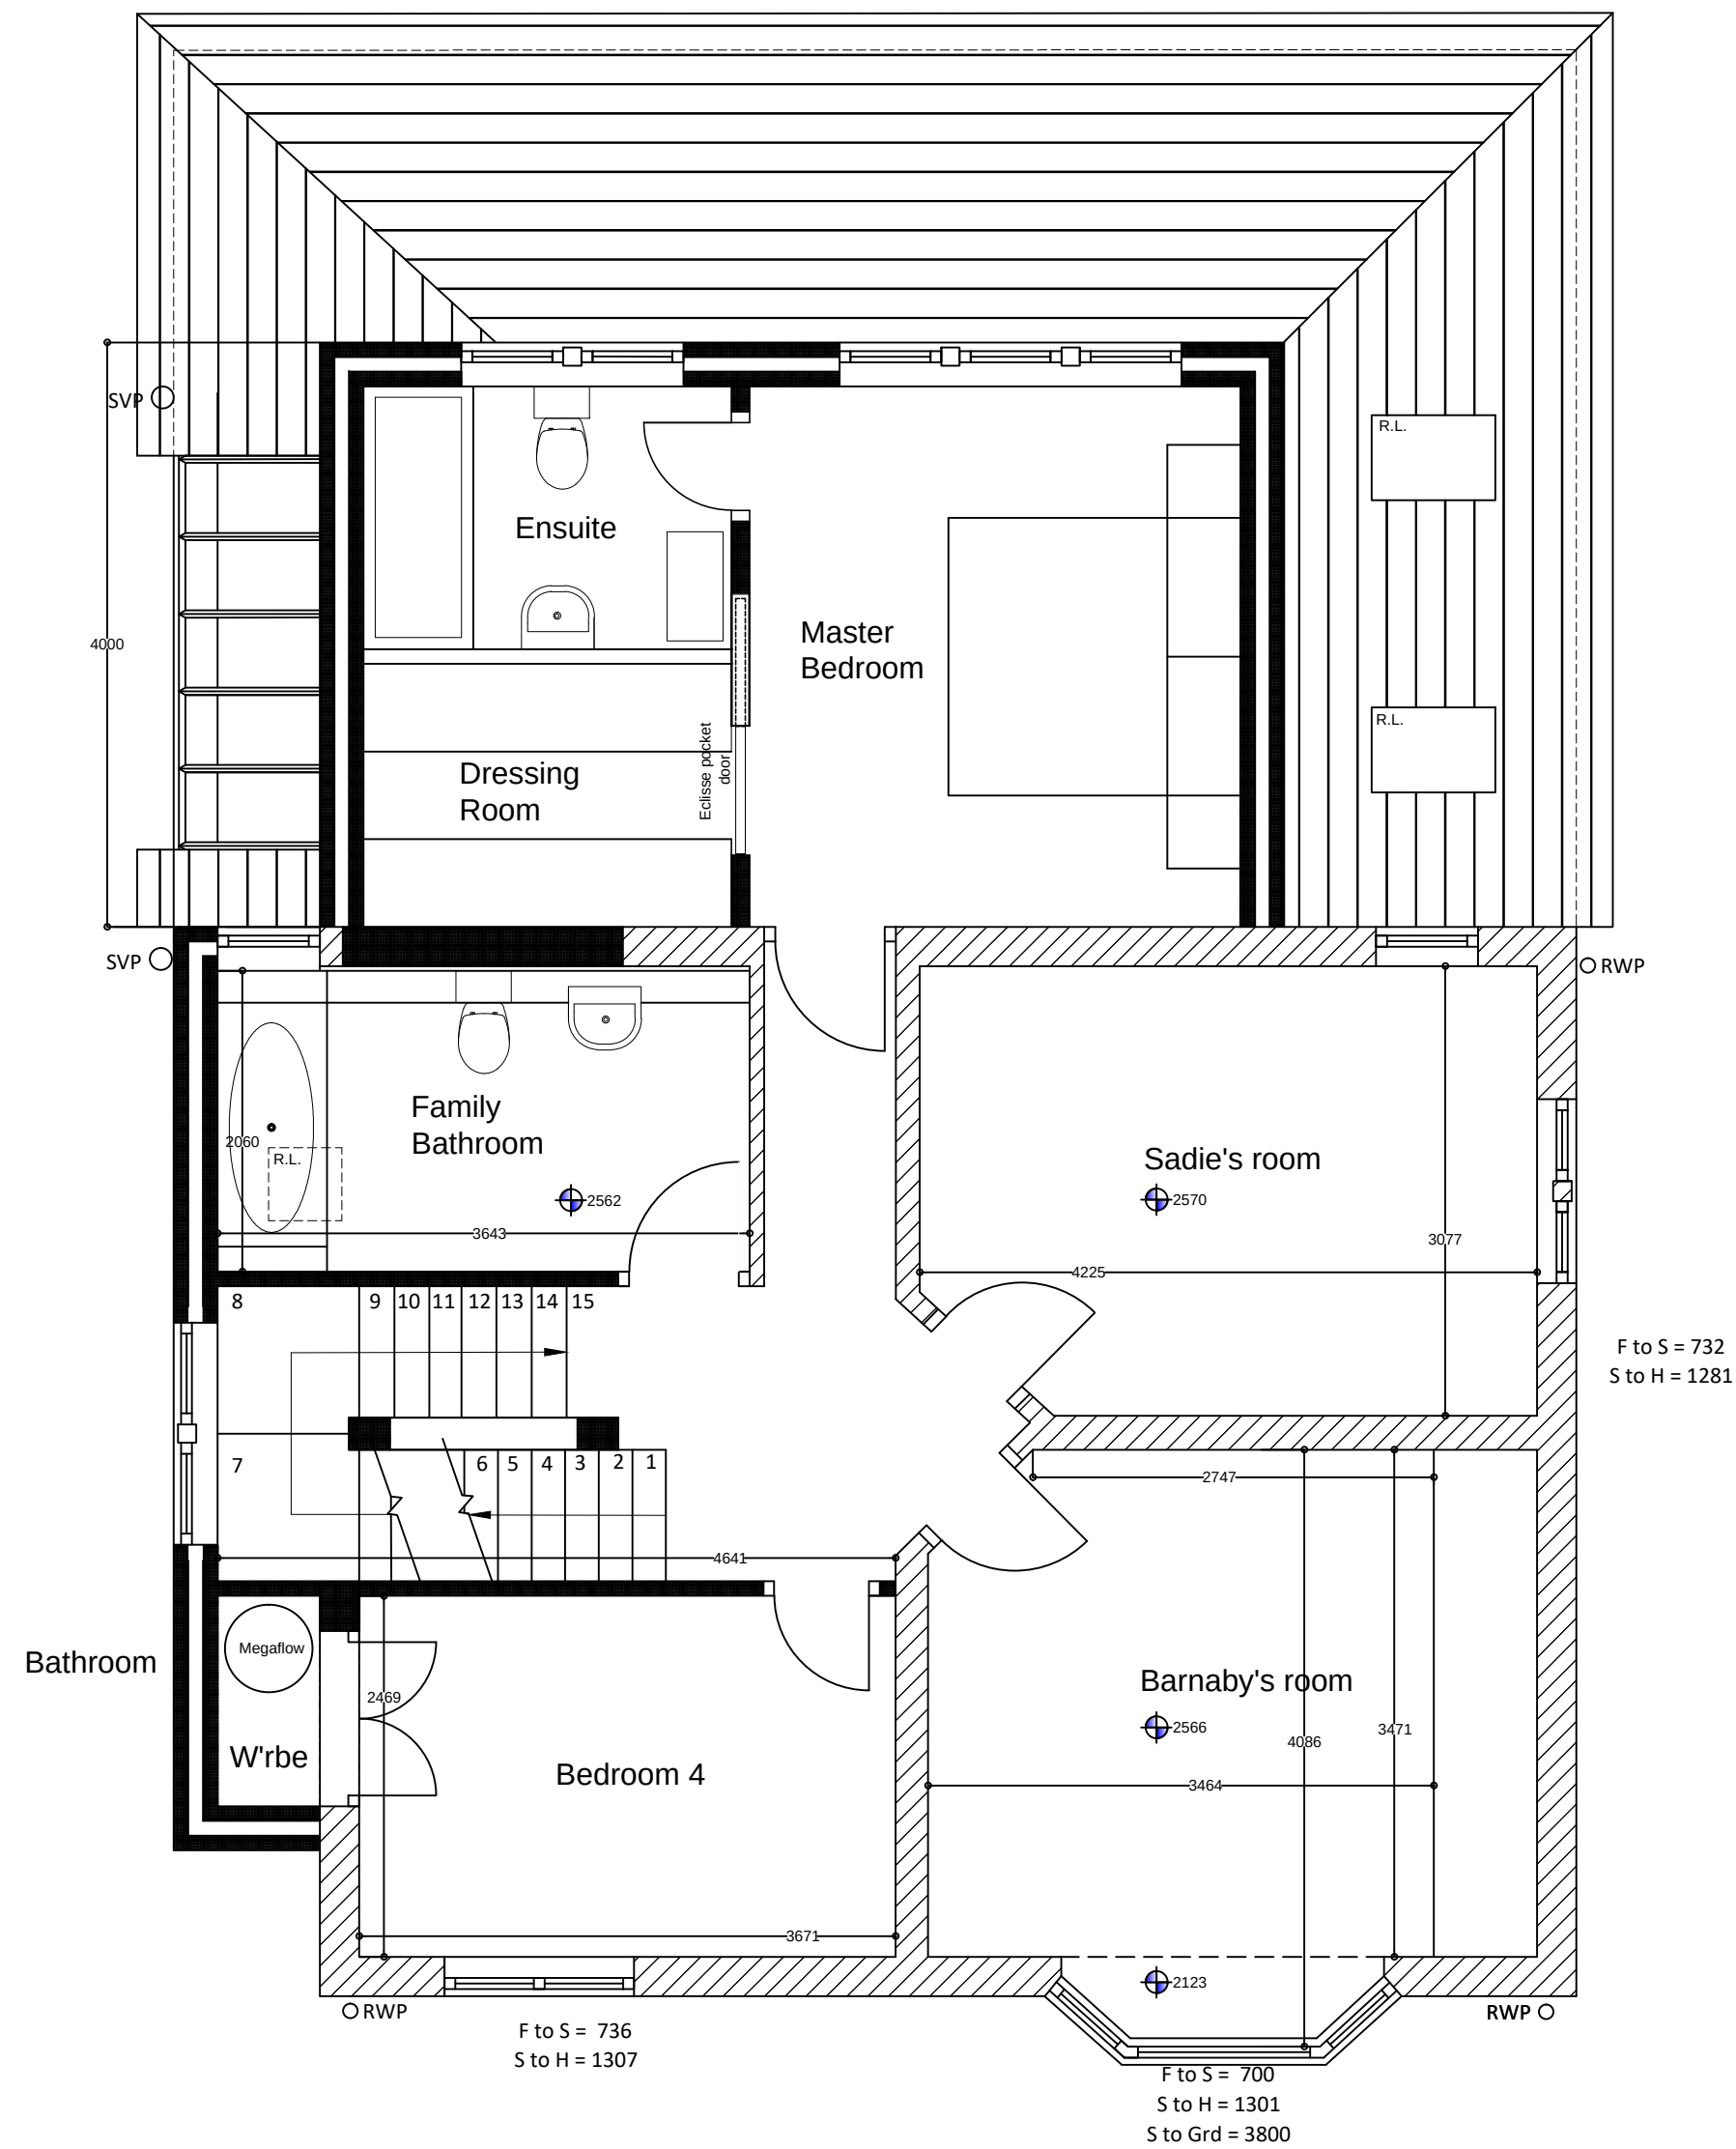

1:50 Proposed Loft Plan

16.03.17 Rev C: Megaloff relocated to Bed 4; shower room to loft level
 09.03.17 Rev B: Revisions as per meeting of 23/01
 14.06.16 Rev A: loft staircase revisions

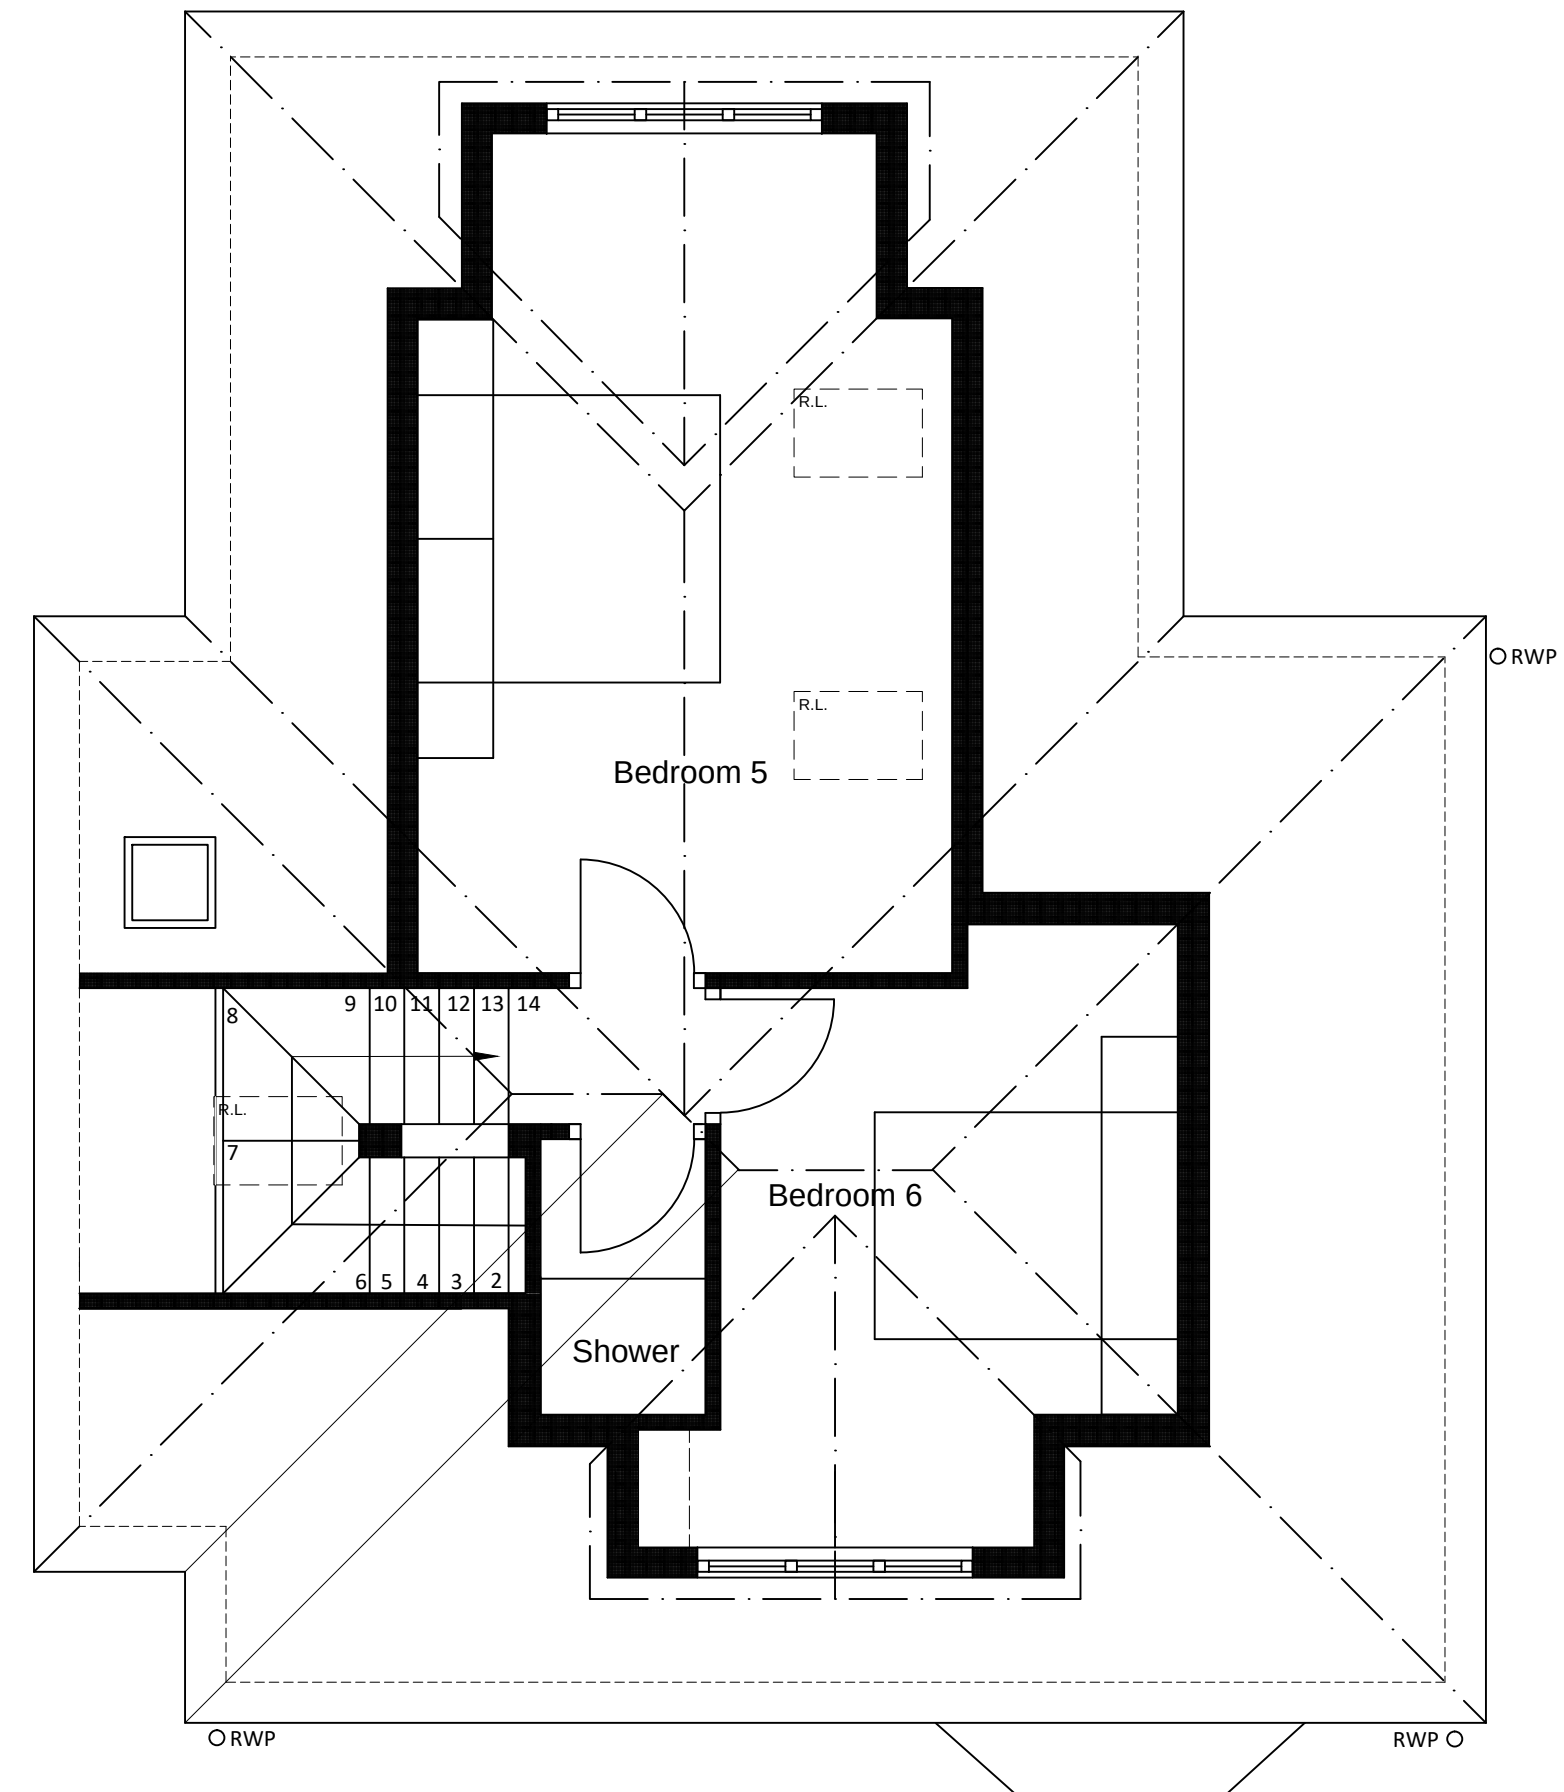

Apollo Architectural Services

Tel: 01923 841 937 Mob: 07825647050
 52 Gatehill Road, Northwood, Middlesex HA6 3QP

Title PROPOSED FIRST & LOFT FLOOR PLANS
 17 Elgood Avenue, Northwood HA6 3QL
 Mr & Mrs Baker

Date 08.06.16
 Scale 1:50
 drawn by Christopher J Harris Dip.Arch, B.A.

Drwng. No 201.116-12 Rev. C
 © Copyright

Original drawing size: A2