


1:50 Proposed Ground Floor Plan

19.04.17 Rev D: Opening of rear sliders amended; new chimney breast shown
16.03.17 Rev C: Revisions as per conf. call of same date
09.03.17 Rev B: Revisions as per meeting of 23/01
14.06.16 Rev A: Minor layout revisions

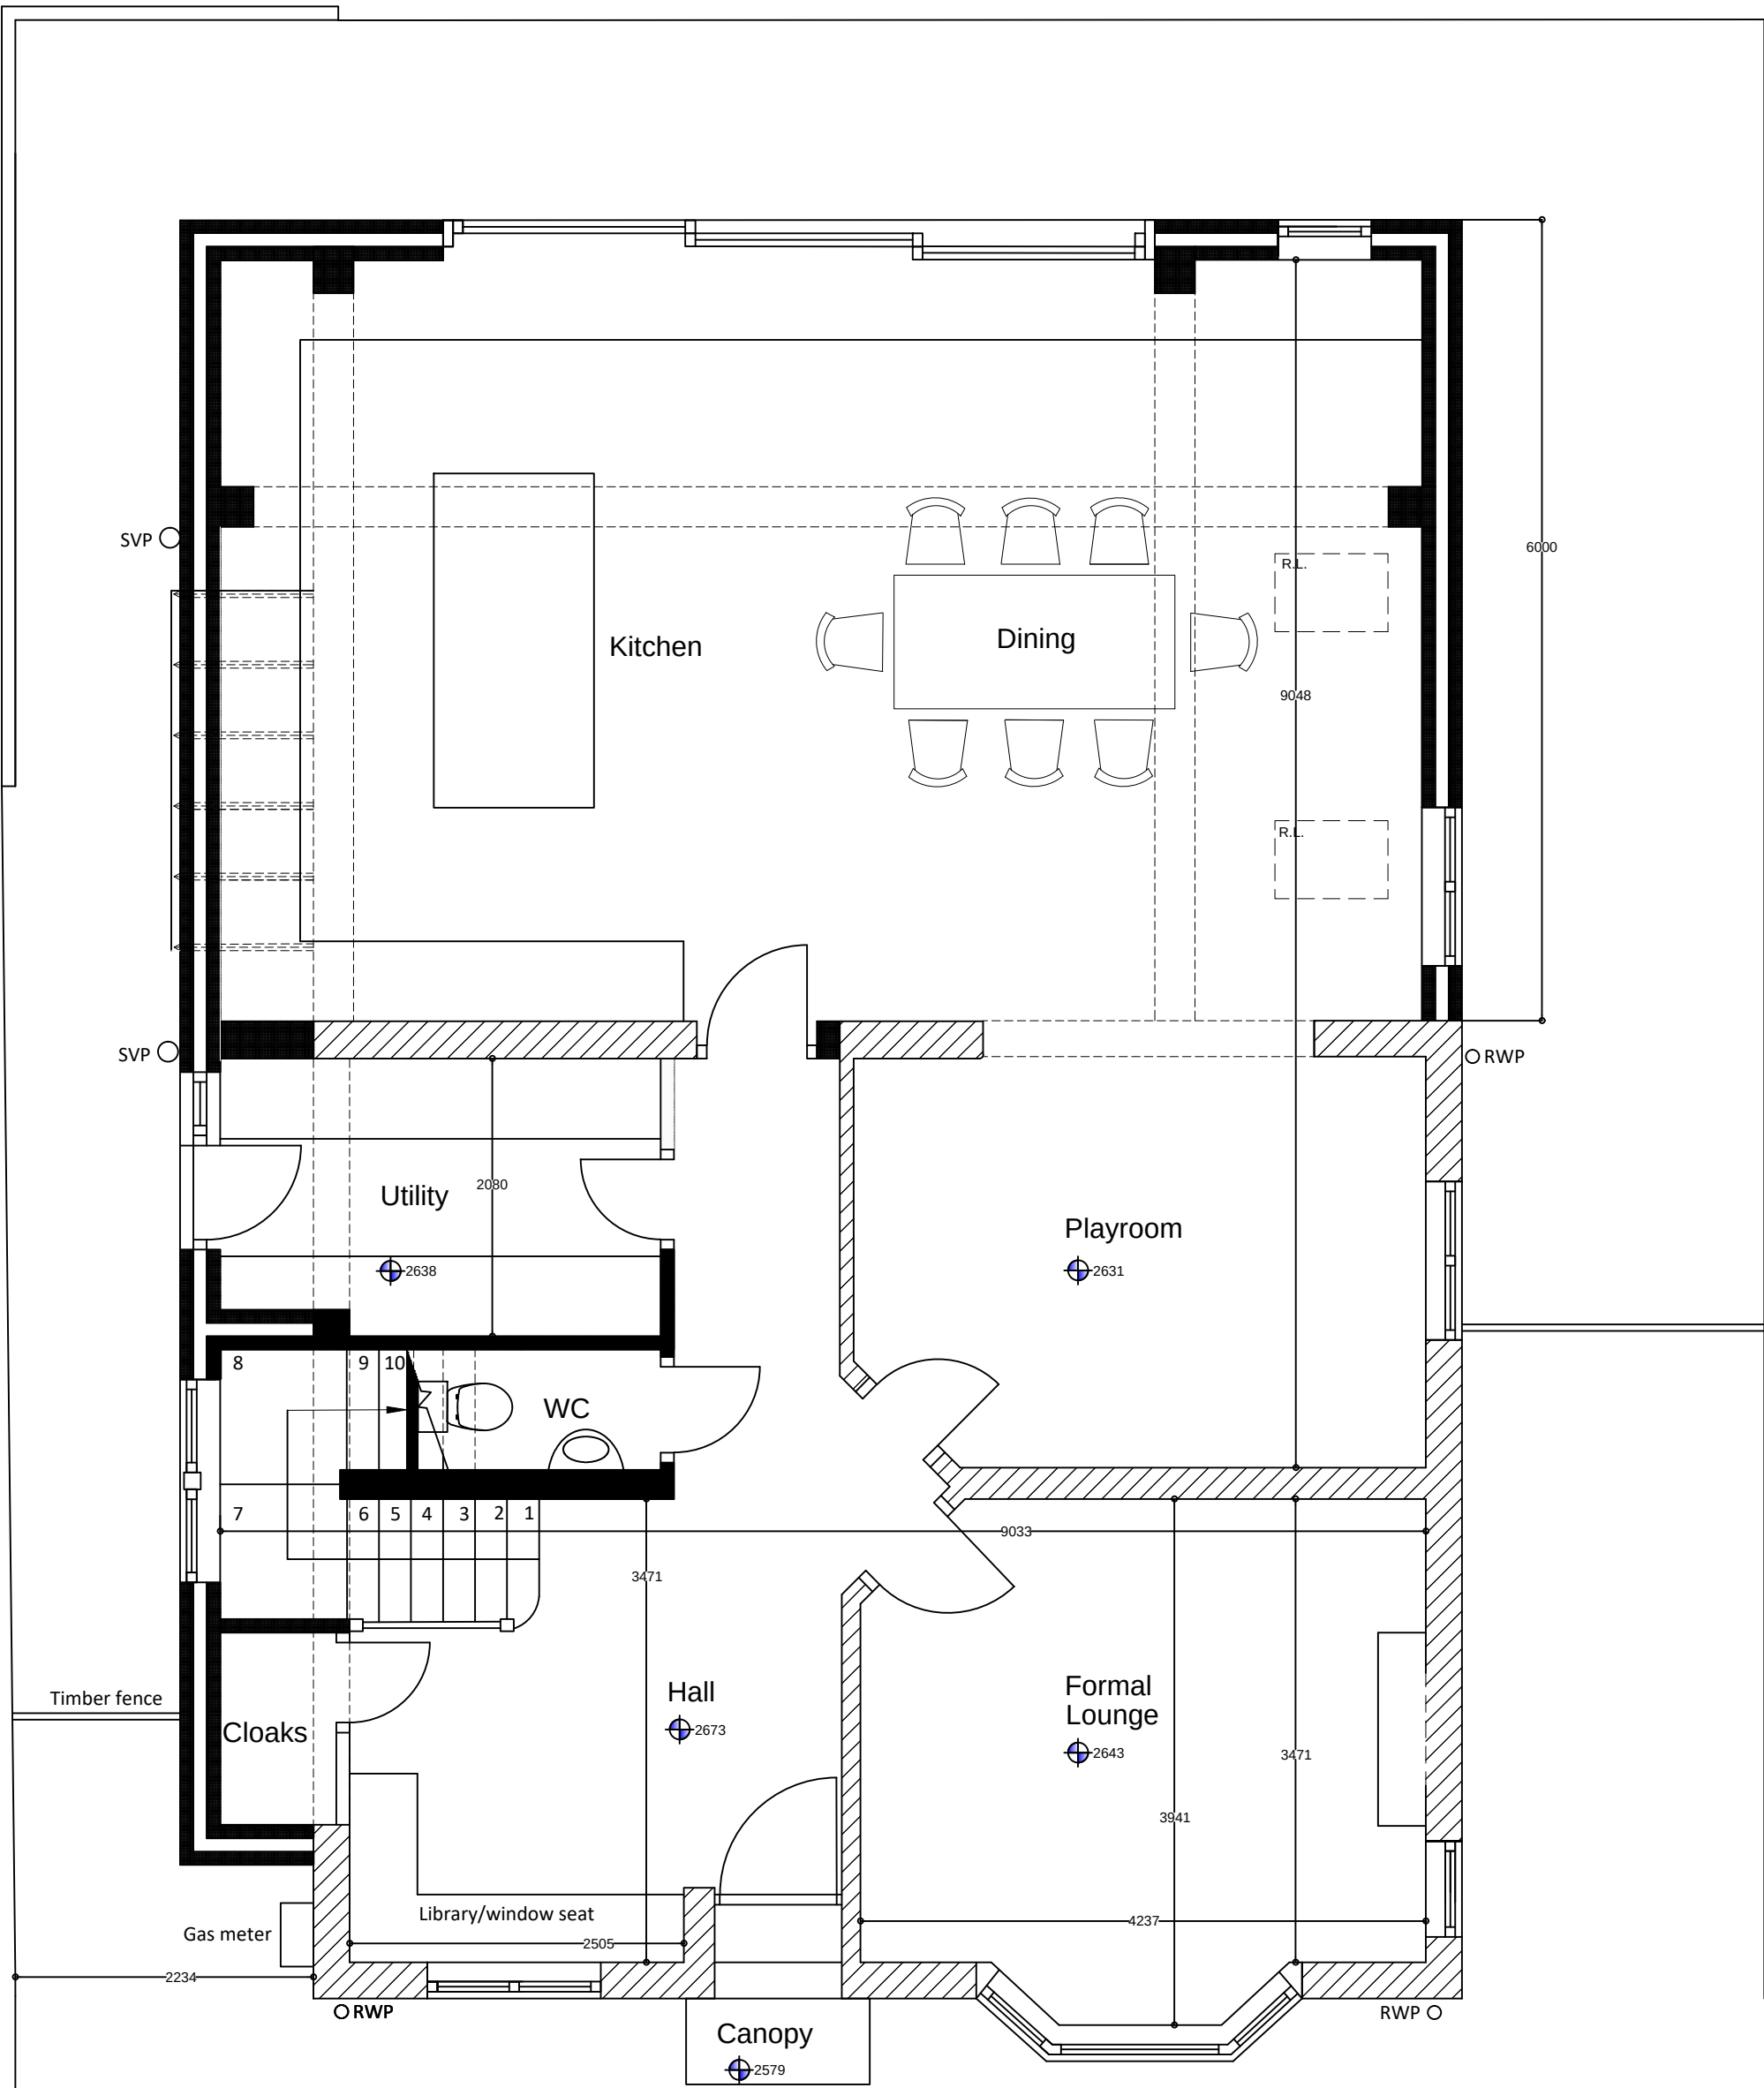

Apollo Architectural Services	
Tel: 01923 841 937 Mob: 07825647050 52 Gatehill Road, Northwood, Middlesex HA6 3QP	
Title	PROPOSED GROUND FLOOR PLAN 17 Elgood Avenue, Northwood HA6 3QL Mr & Mrs Baker
Date	07.06.16
Scale	1:50
drawn by	Christopher J Harris Dip.Arch, B.A.
Drwng. No	201.116-11
Rev. D © Copyright	