


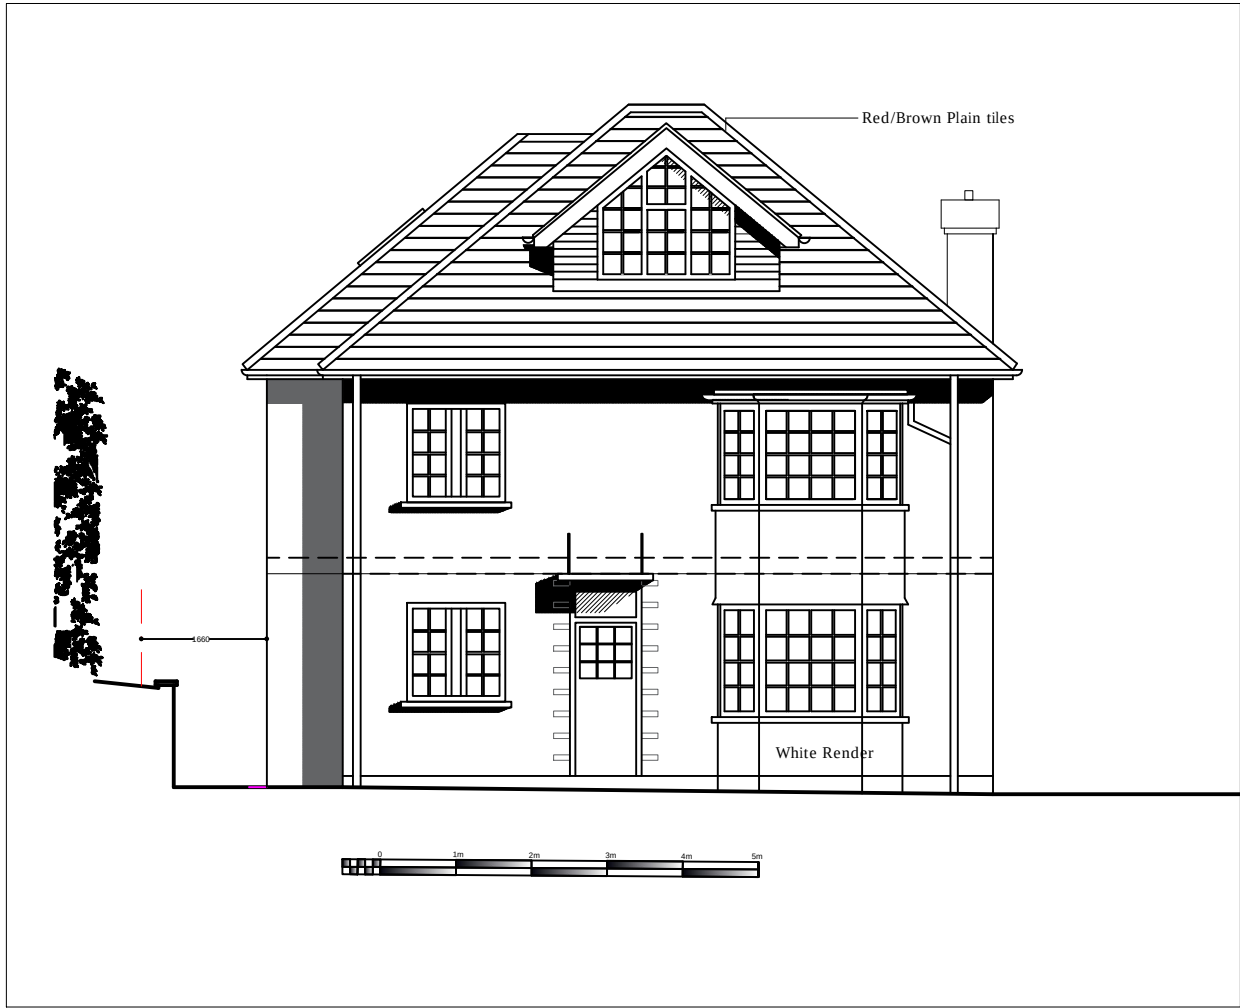


1:100 Proposed Front Elevation



1:100 Proposed Rear Elevation



1:100 Proposed Side Elevation

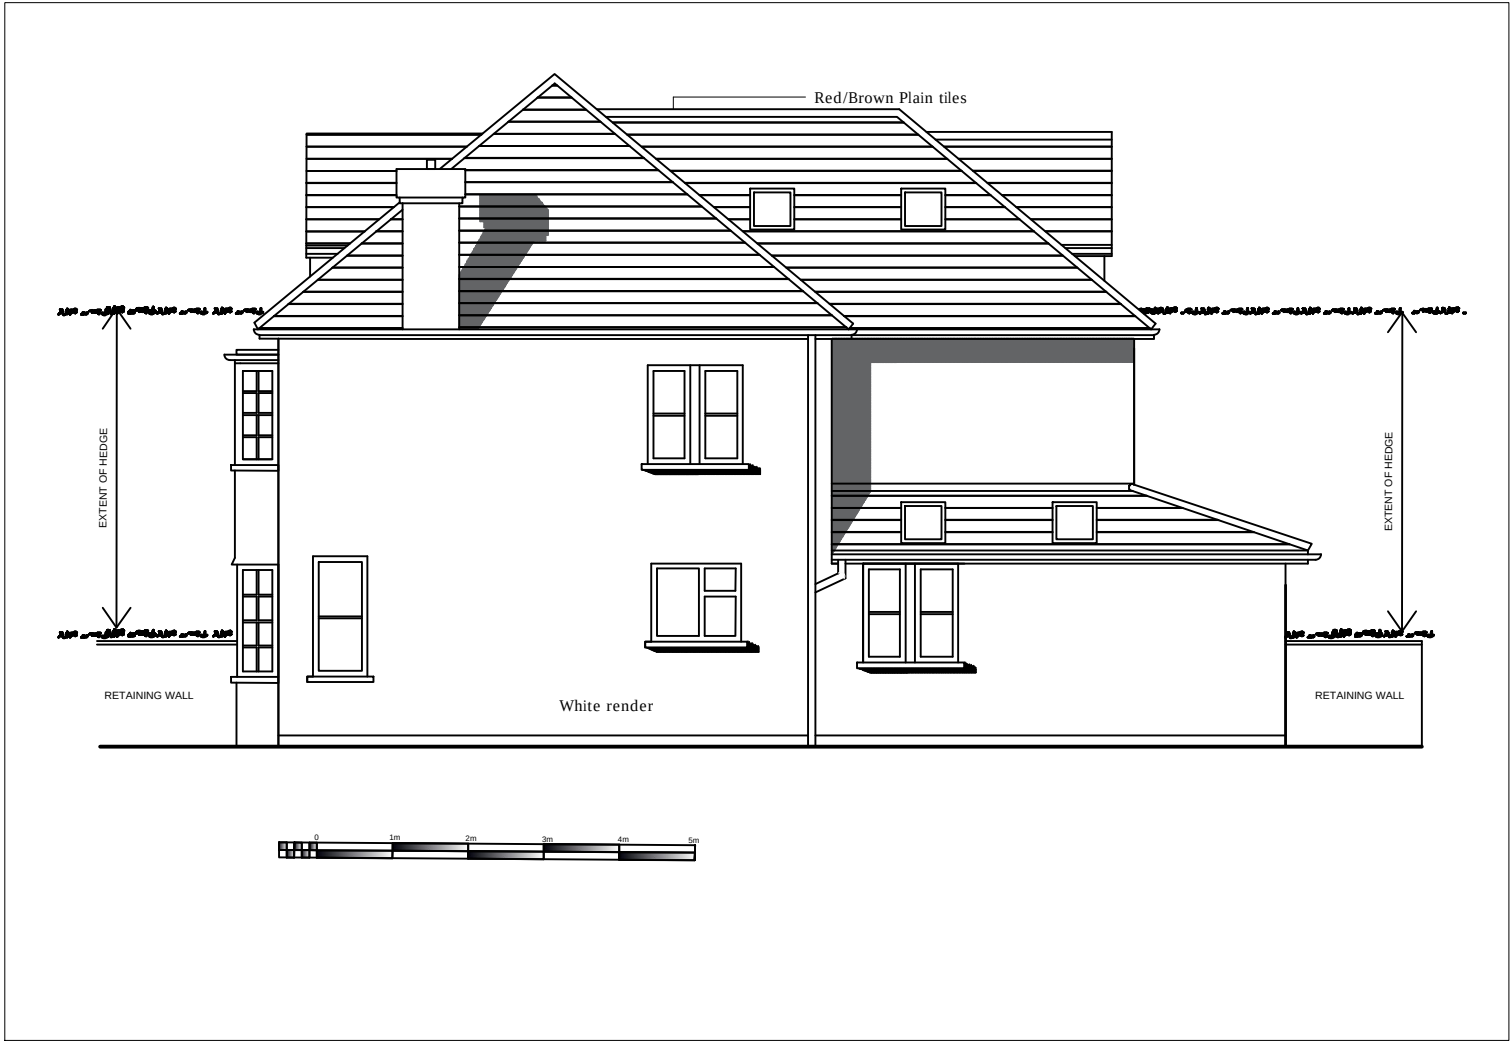

1:100 Proposed Side Elevation

16.05.17 Rev E: Side boundary indicated
08.05.17 Rev D: Side boundary indicated
19.04.17 Rev C: Chimney stack indicated; various window revisions
16.03.17 Rev B: Revisions as per conf. call of same date
09.03.17 Rev A: Revisions as per meeting of 23/01

	
Apollo Architectural Services	
Tel: 01923 841 937 Mob: 07825647050 52 Gatehill Road, Northwood, Middlesex HA6 3QP	
Title	PROPOSED ELEVATIONS 17 Elgood Avenue, Northwood HA6 3QL Mr & Mrs Baker
Date	14.06.16
Scale	1:100
drawn by	Christopher J Harris Dip.Arch, B.A
Drwg. No	201.116-13
Rev. E © Copyright	