


Studio1, The Hub
3 Drove Road
Newhaven
East sussex
BN9 0AD


t: 01323 325354
t: 01932 506111
t: 0808 1699964 /free/
e: support@staac.co.uk

NOTES:
This drawing is to be read in conjunction with
all relevant Architects and Engineers drawings
Only figured dimensions are to be used for
construction
All dimensions are to be verified on site prior
to work commencing

No.	Description	Date
Client: Huyen Kim Ninh & Lawernce		
Address: 77 Windsor Avenue, Uxbridge, Greater London UB10 9AX		
Project: Proposed Loft Conversion & Rear Dormer		
Drawing title: Existing Plans		
Project No		20007
Date		24-02-20
Drawn by		IA
Drawing No		E01
Scale1:100@A3		

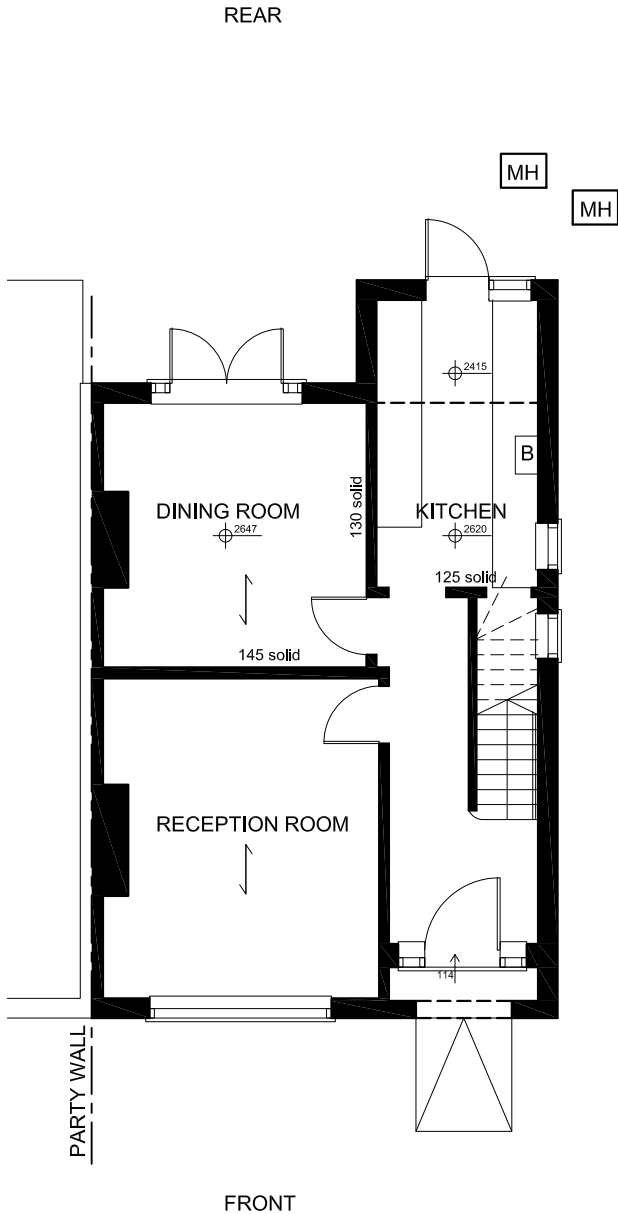

GROUND FLOOR PLAN

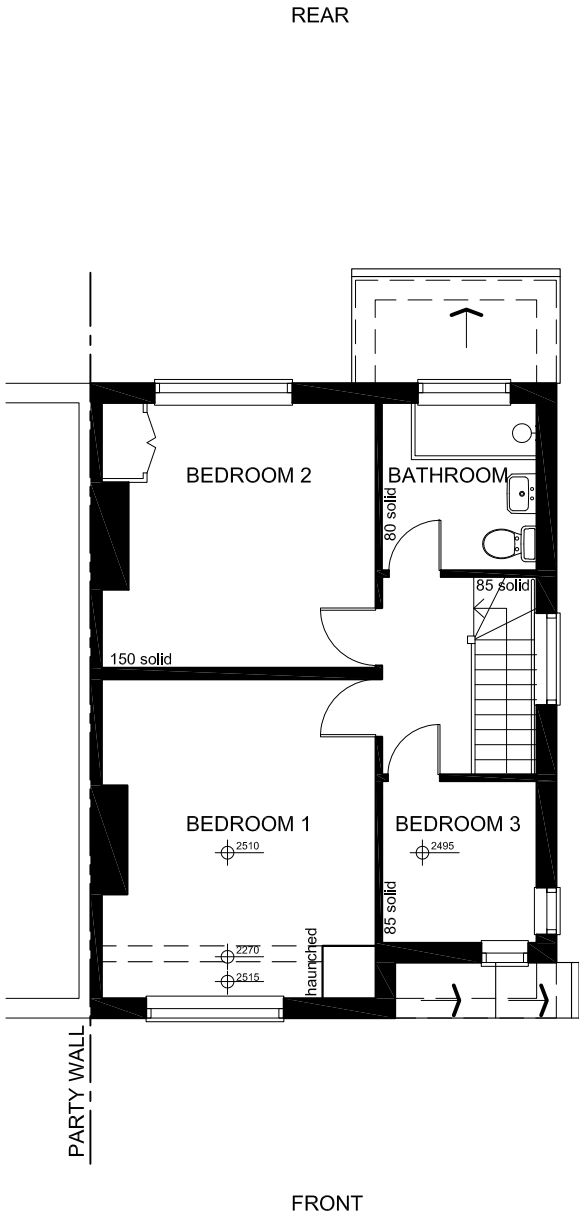

FIRST FLOOR PLAN

