


Studio1, The Hub
3 Drove Road
Newhaven
East sussex
BN9 0AD

t: 01323 325354
t: 01932 506111
t: 0808 1699964 /free/
e: support@staac.co.uk


NOTES:

This drawing is to be read in conjunction with
all relevant Architects and Engineers drawings
Only figured dimensions are to be used for
construction
All dimensions are to be verified on site prior
to work commencing

	Description	Date
Client:	Huyen Kim Ninh & Lawernce	
Address:	77 Windsor Avenue, Uxbridge, Greater London UB10 9AX	
Project:	Proposed Loft Conversion & Rear Dormer	
Drawing title:	Proposed Plans	
Project No	20007	
Date	11-03-20	
Drawn by	IA	
Drawing No	P01	
Scale1:100@A3		

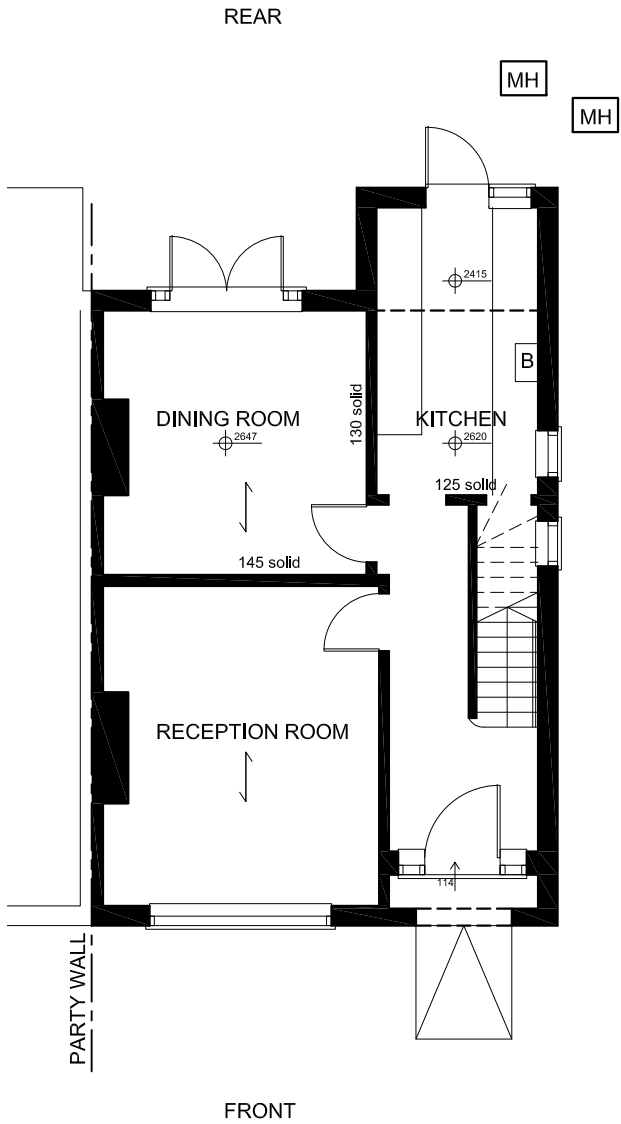

GROUND FLOOR PLAN

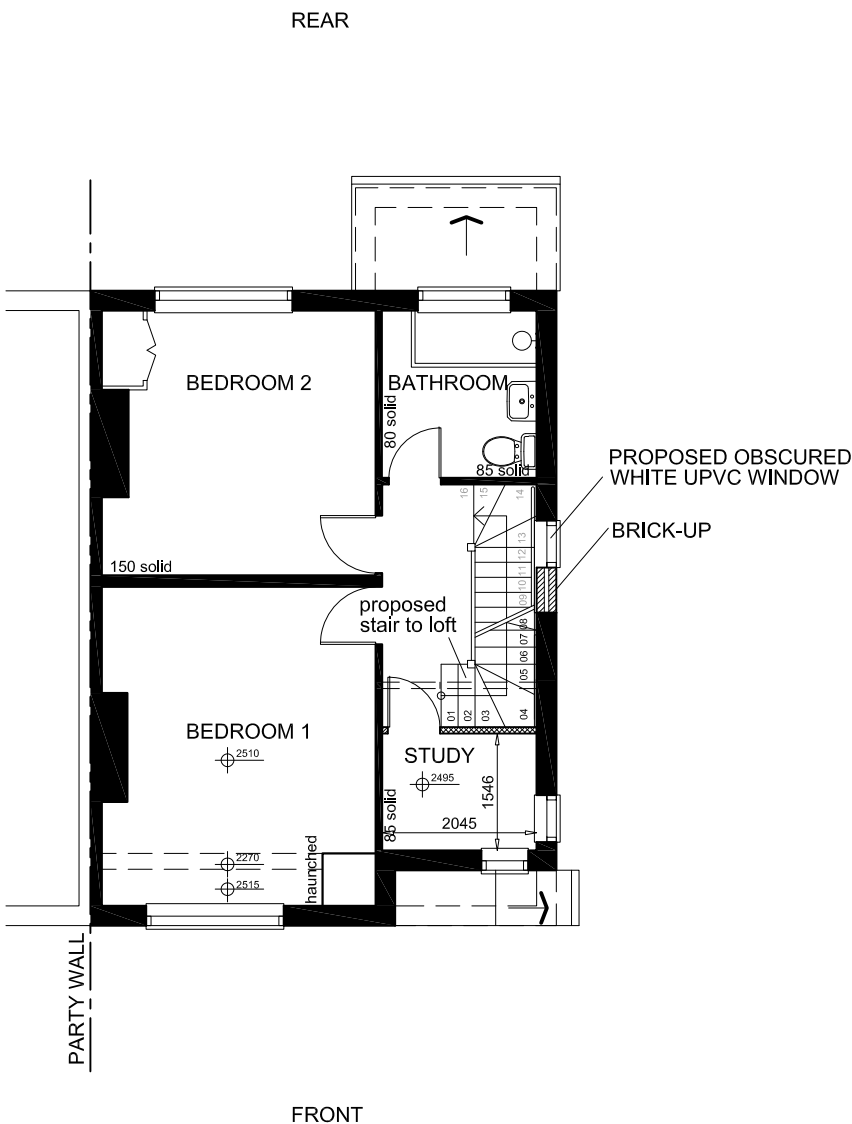

FIRST FLOOR PLAN

