






Block Plan

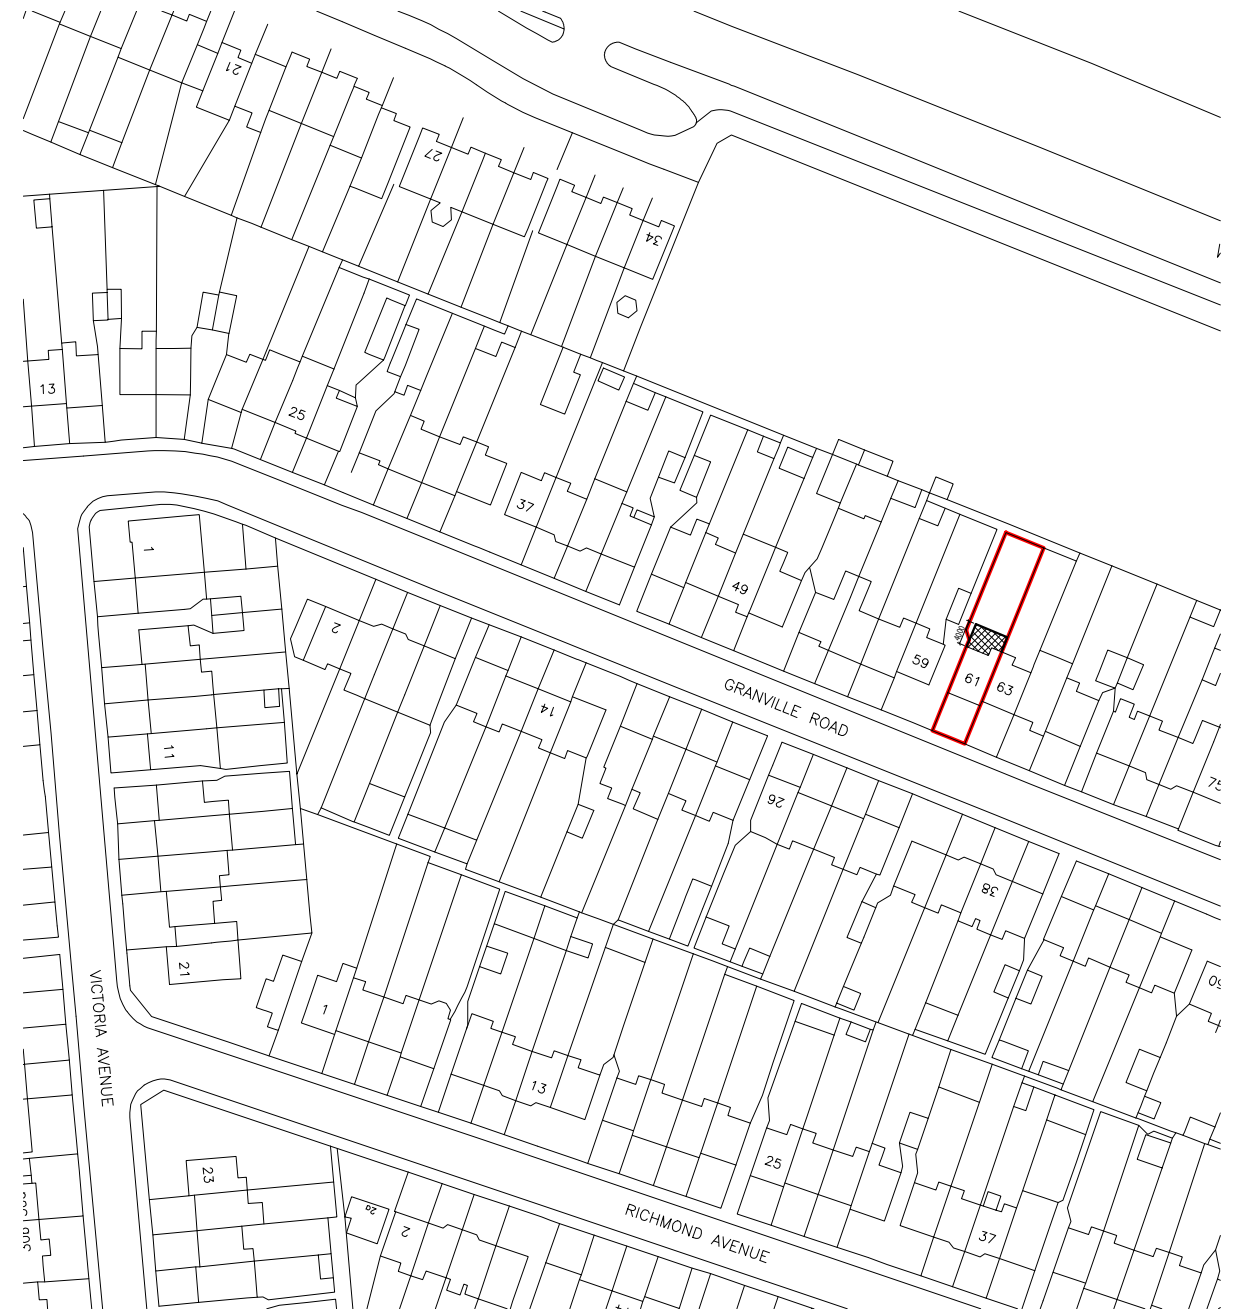

Site Location

 

Rev	Date	Comments
-----	------	----------

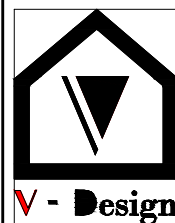

Dimensions to be verified on site
DO NOT SCALE FROM THIS DRAWING.
Any areas indicated on this drawing are for guidance only.
No responsibility is taken for their accuracy.

This drawing is the property of V-DESIGN CAD Services Ltd Copyright is reserved by them and the drawing is issued on the condition that it is not copied, reproduced, retained or disclosed to any unauthorized person, either wholly or in part without the consent in writing of V-DESIGN CAD Services Ltd


Email: vishal.p@vdesigncad.co.uk Mobile: 07971083395

Site Address:

61, Granville Road
Uxbridge
UB10 9AE

Title:

Block & Location Plans

 

Scale:

1:500, 1: 1250

Paper Size:



A3

Drawn By: VP

Job Ref: 20077V

Date: Aug 2020

Drawing No. PA - 04

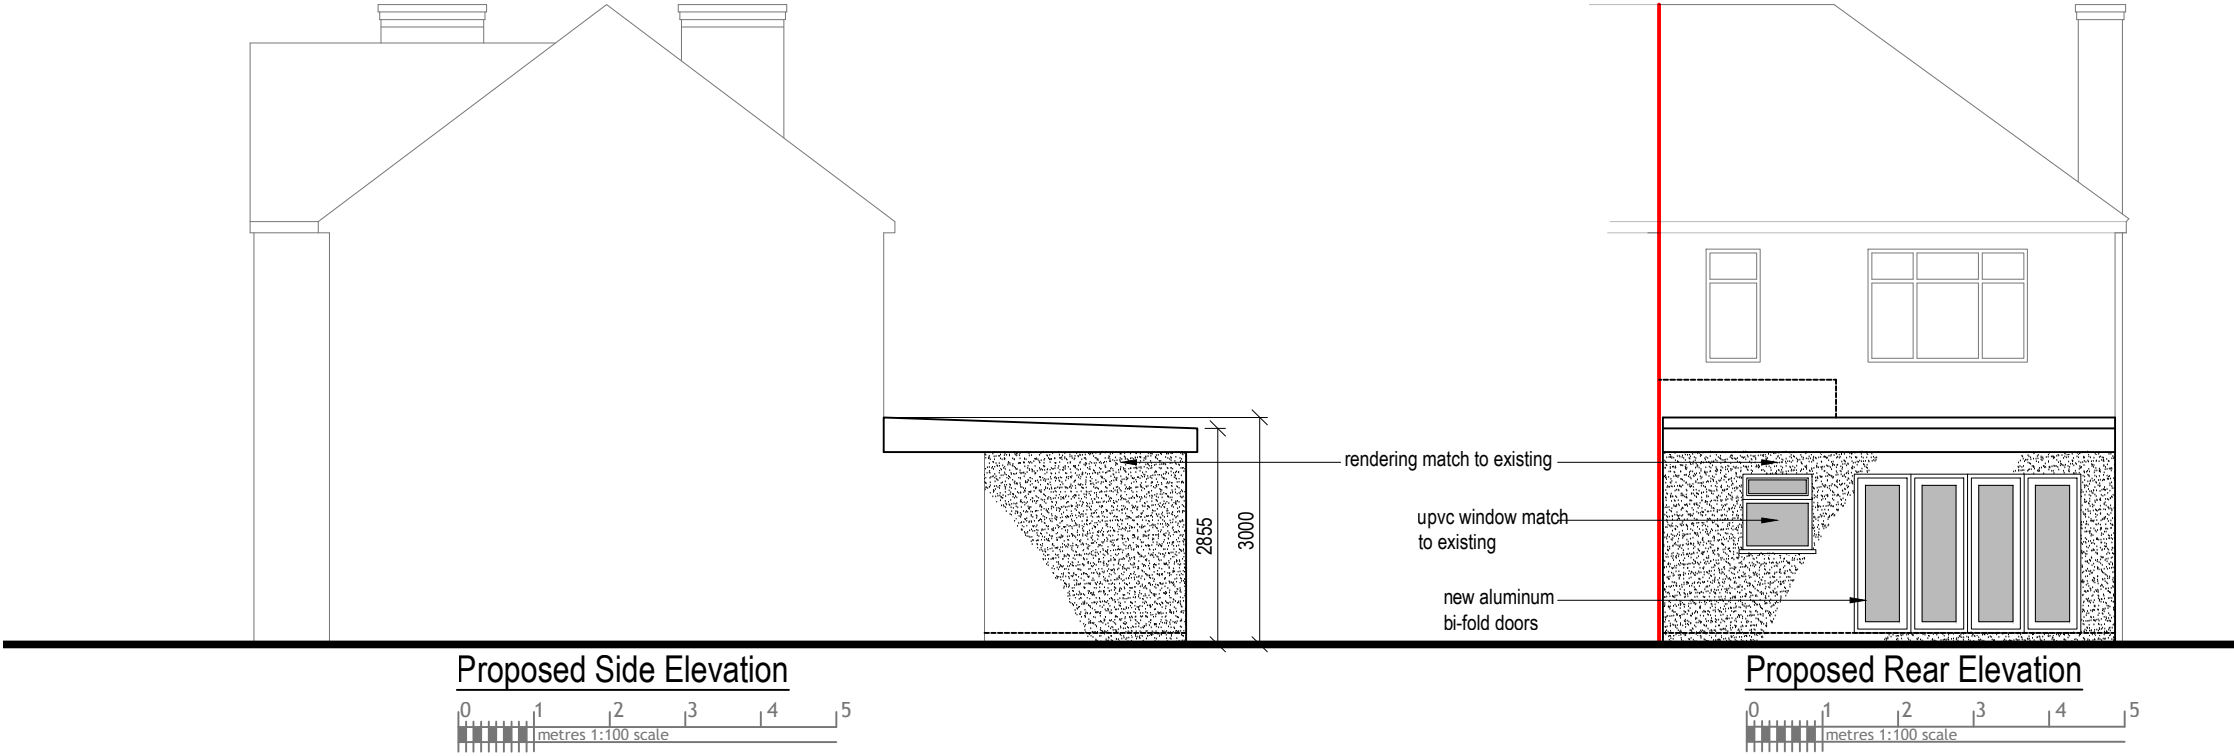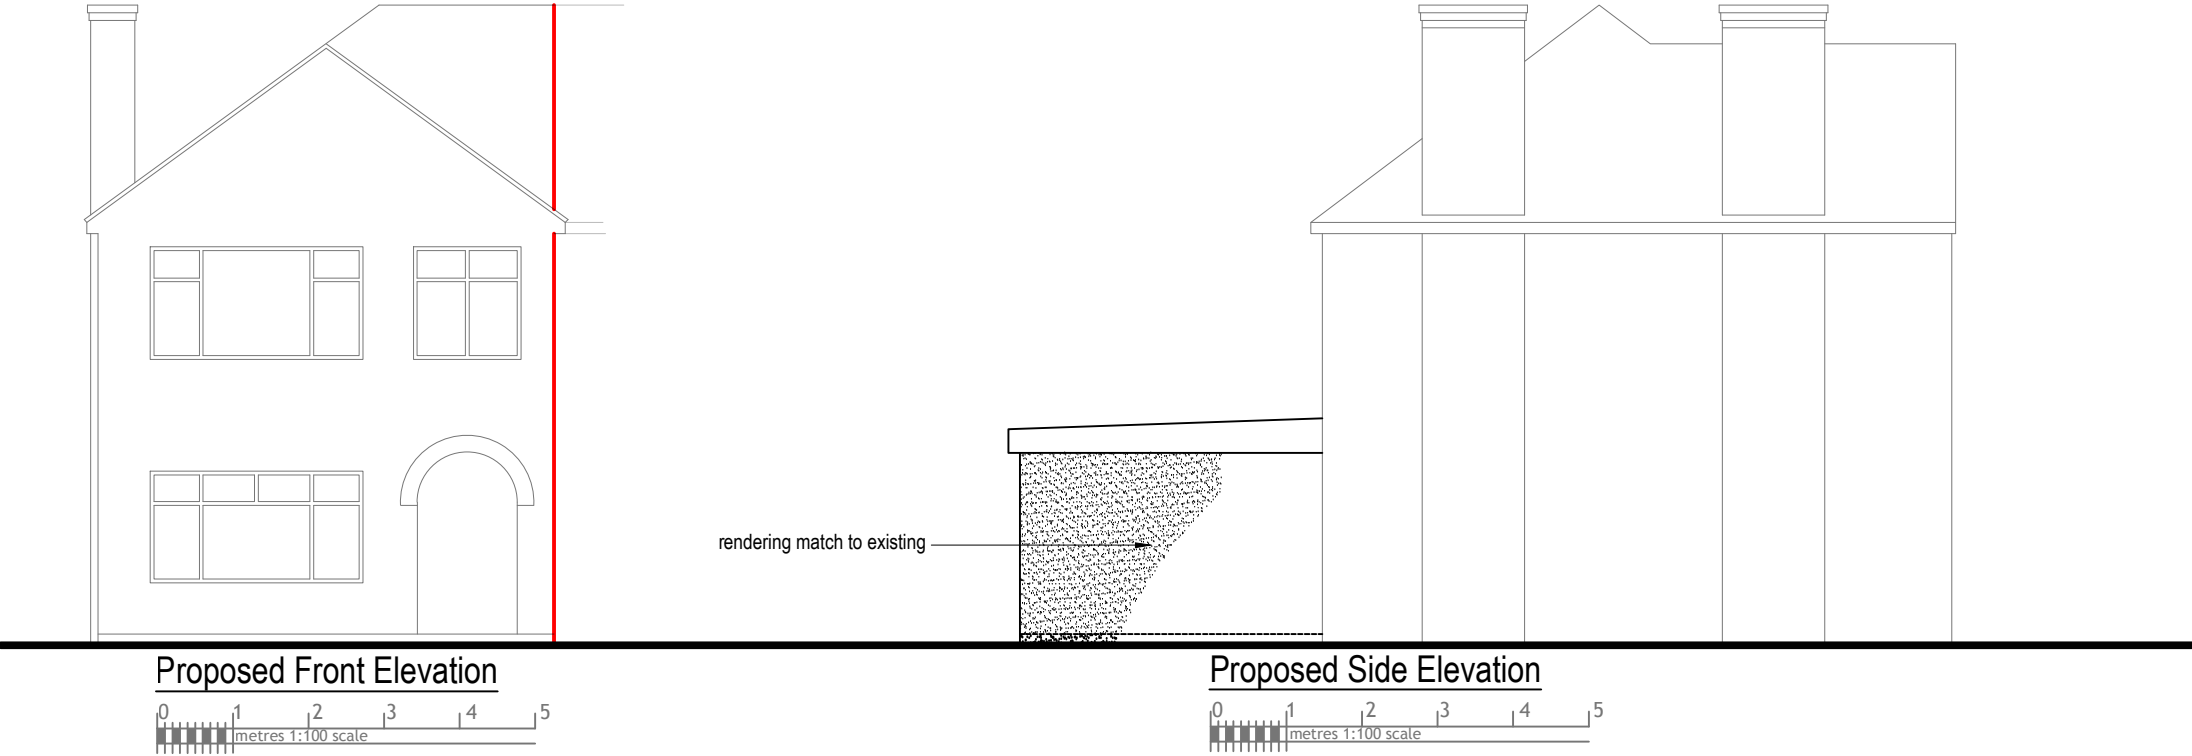

Rev Date Comments



Dimensions to be verified on site
DO NOT SCALE FROM THIS DRAWING.
Any areas indicated on this drawing are for guidance only.
No responsibility is taken for their accuracy.

This drawing is the property of V-DESIGN CAD Services Ltd Copyright is reserved by them and the drawing is issued on the condition that it is not copied, reproduced, retained or disclosed to any unauthorized person, either wholly or in part without the consent in writing of V-DESIGN CAD Services Ltd

Email: vishal.p@vdesigncad.co.uk Mobile: 07971083395

Site Address:


61, Granville Road
Uxbridge
UB10 9AE

Title:

Proposed Elevations

Scale:	1:100	Paper Size:	A3
--------	-------	-------------	----

Drawn By:	VP
Job Ref:	20077V
Date:	Aug 2020
Drawing No.	PA - 03

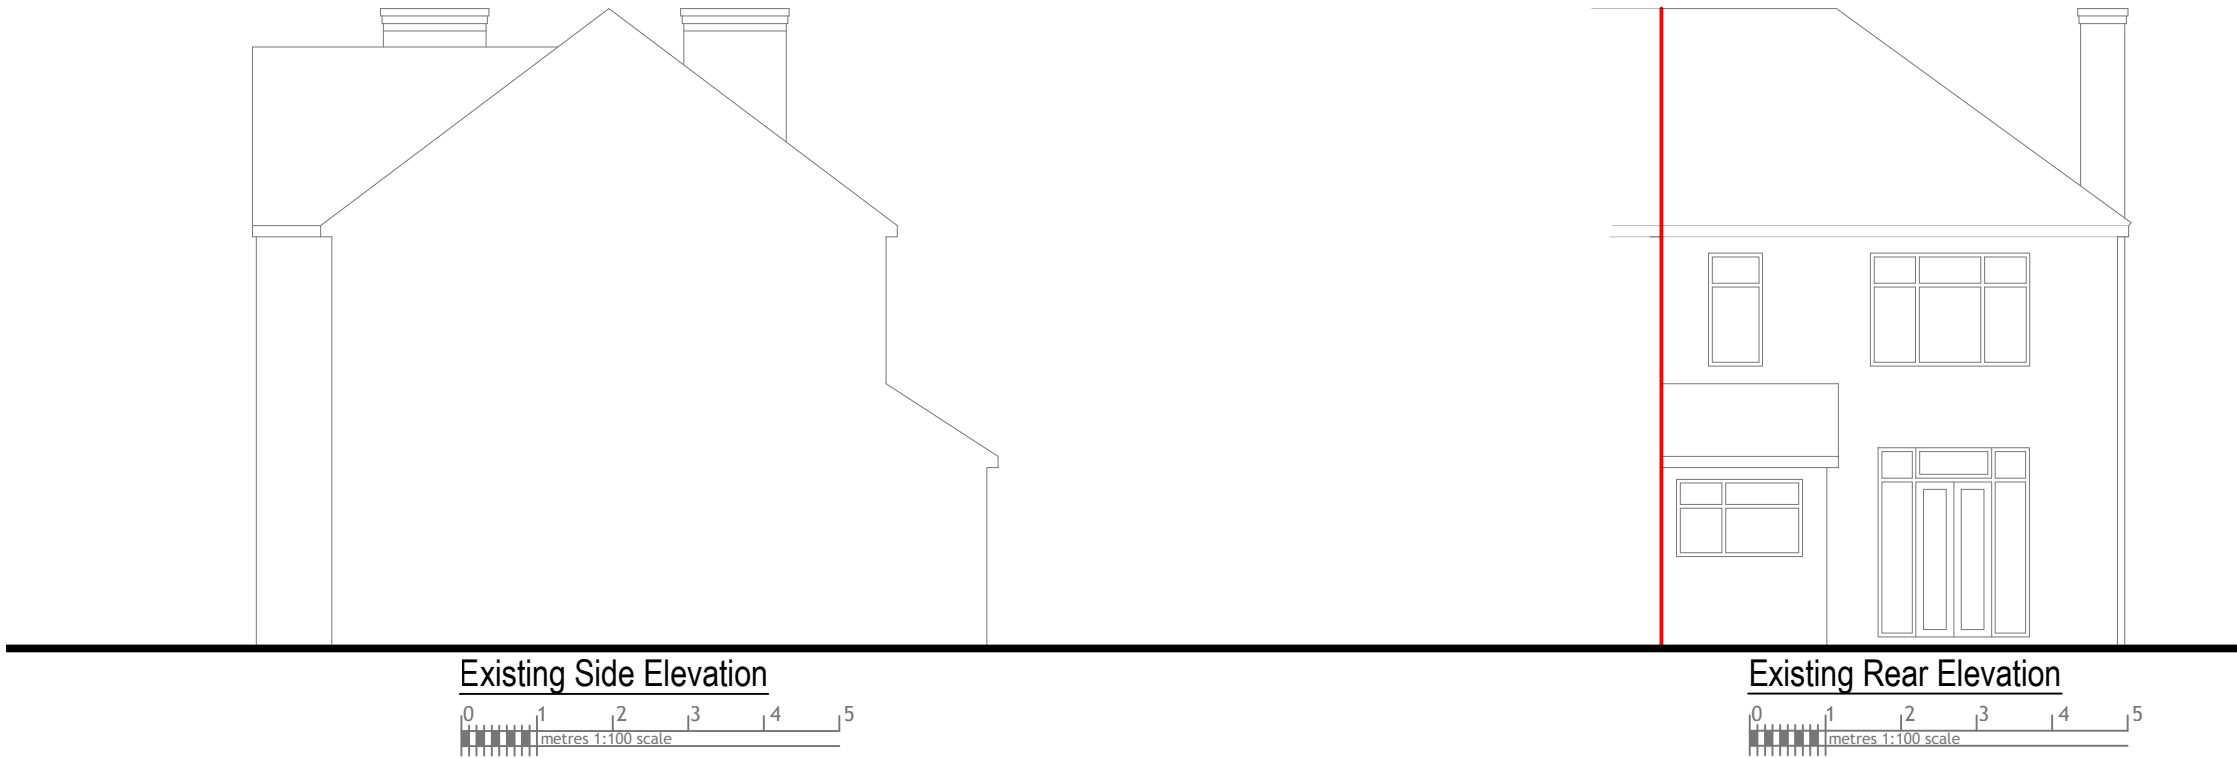

Rev Date Comments



Dimensions to be verified on site
DO NOT SCALE FROM THIS DRAWING.
Any areas indicated on this drawing are for guidance only.
No responsibility is taken for their accuracy.

This drawing is the property of V-DESIGN CAD Services Ltd Copyright is reserved by them and the drawing is issued on the condition that it is not copied, reproduced, retained or disclosed to any unauthorized person, either wholly or in part without the consent in writing of V-DESIGN CAD Services Ltd

Email: vishal.p@vdesigncad.co.uk Mobile: 07971083395

Site Address:

61, Granville Road
Uxbridge
UB10 9AE

Title:

Existing Elevations


Scale: 1:100 Paper Size: A3

Drawn By: VP



Job Ref: 20077V

Date: Aug 2020

Drawing No. PA - 02

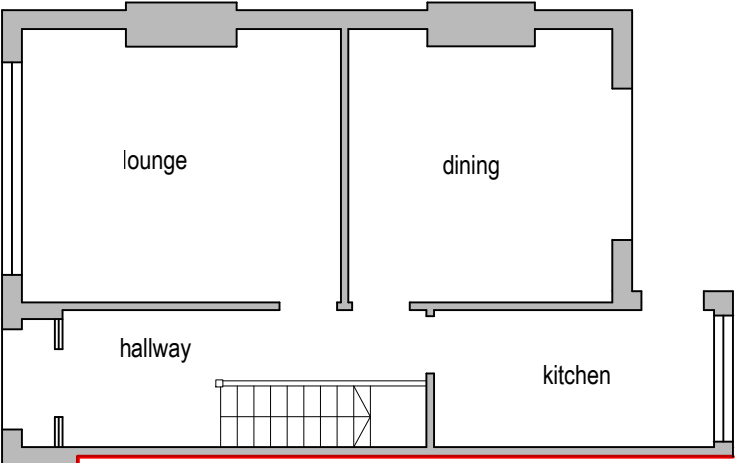

Existing Ground Floor Plan

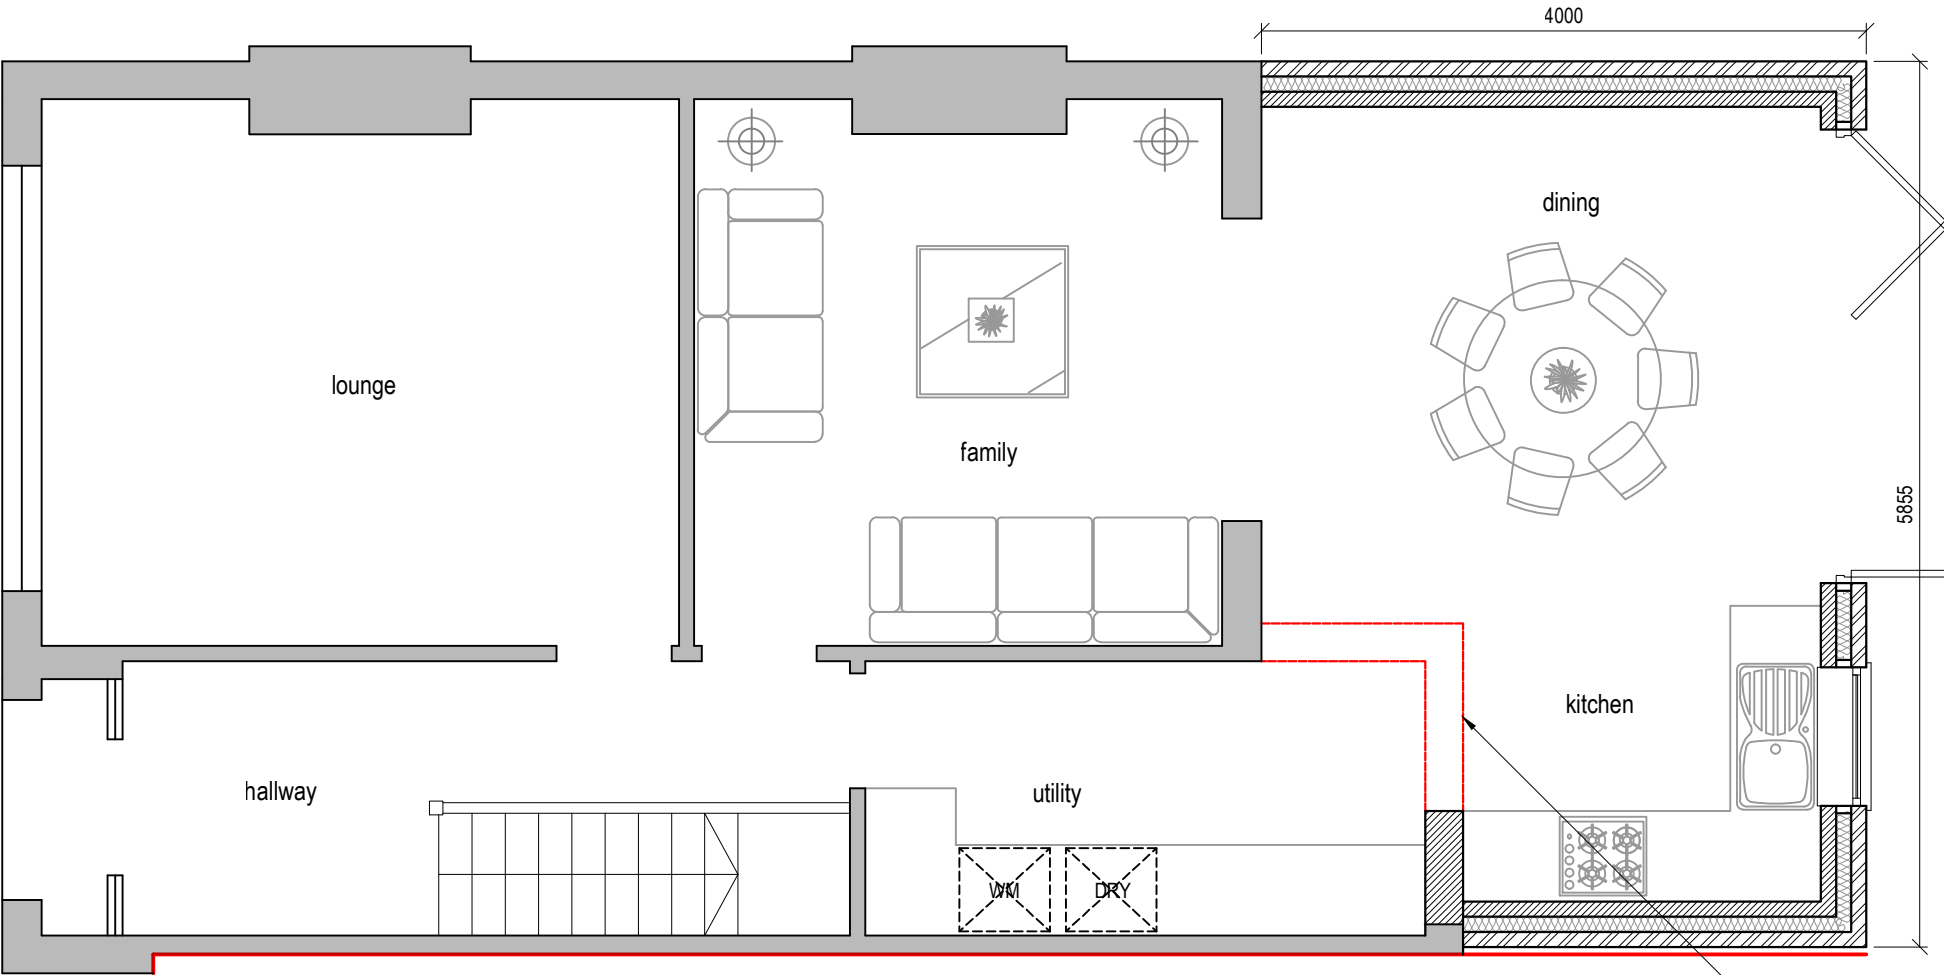 

Proposed Ground Floor Plan



rear extension walls to be demolished

Rev Date Comments



Dimensions to be verified on site
DO NOT SCALE FROM THIS DRAWING.
Any areas indicated on this drawing are for guidance only.
No responsibility is taken for their accuracy.

This drawing is the property of V-DESIGN CAD Services Ltd. Copyright is reserved by them and the drawing is issued on the condition that it is not copied, reproduced, retained or disclosed to any unauthorized person, either wholly or in part without the consent in writing of V-DESIGN CAD Services Ltd.

Email: vishal.p@vdesigncad.co.uk Mobile: 07971083395

Site Address:

61, Granville Road
Uxbridge
UB10 9AE

Title:

Existing & Proposed Ground Floor Plans

Scale: 1:50, 1:100 Paper Size: A3

Drawn By: VP

Job Ref: 20077V

Date: Aug 2020

Drawing No. PA - 01