

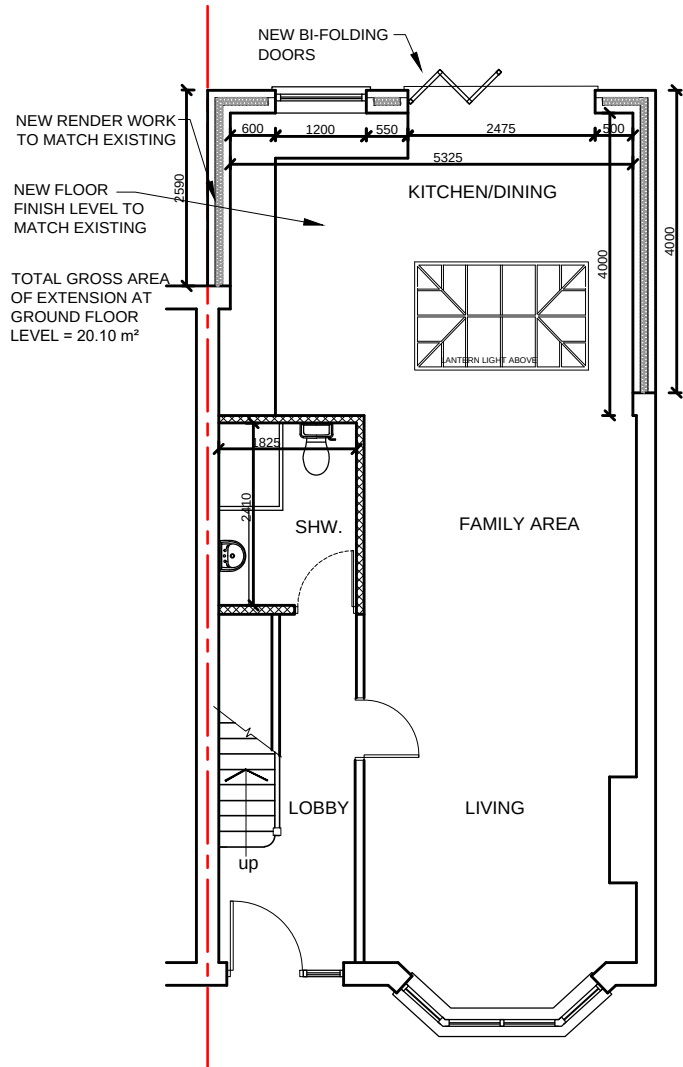
 
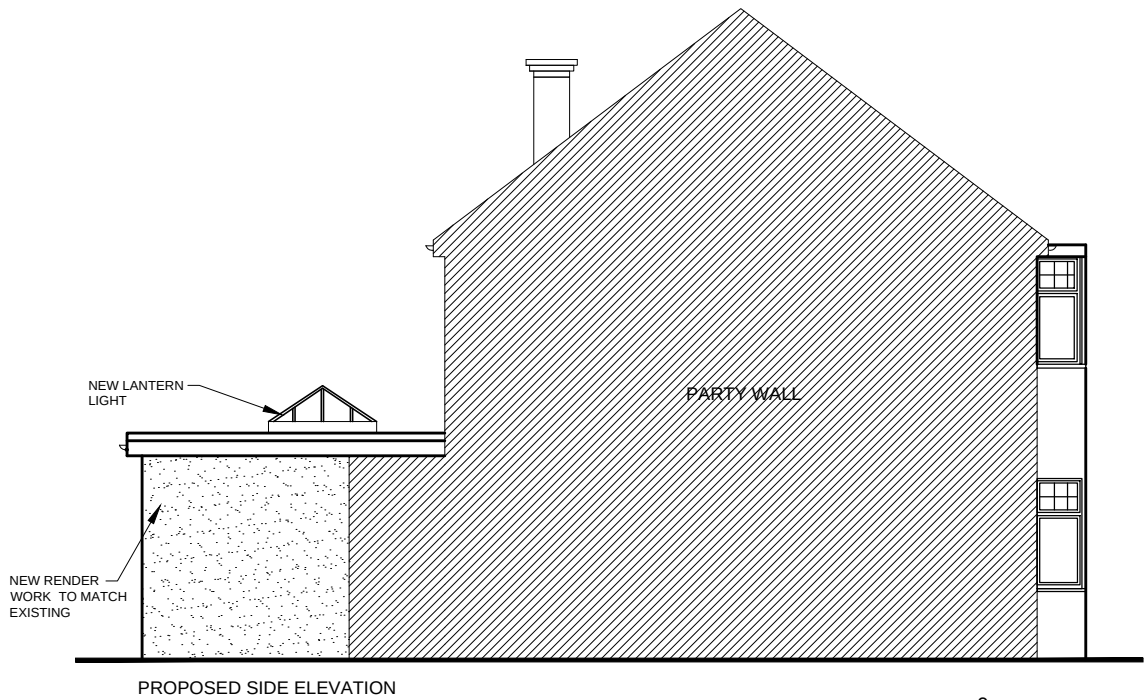
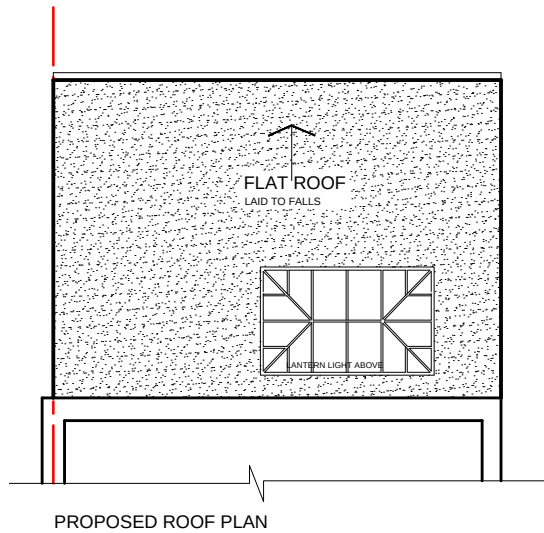


General Notes

The Contractor is to check all dimensions on site and report any discrepancies to the Contract Administrator. This drawing is to be read in conjunction with all other standard documentation. Dimensions are not to be scaled from this drawing.

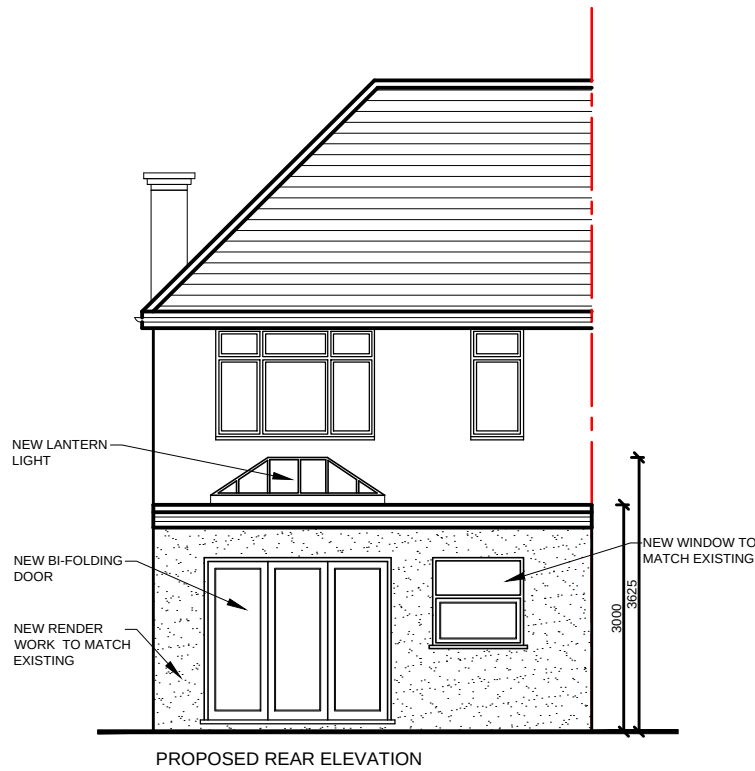

PROPOSED GROUND FLOOR PLAN

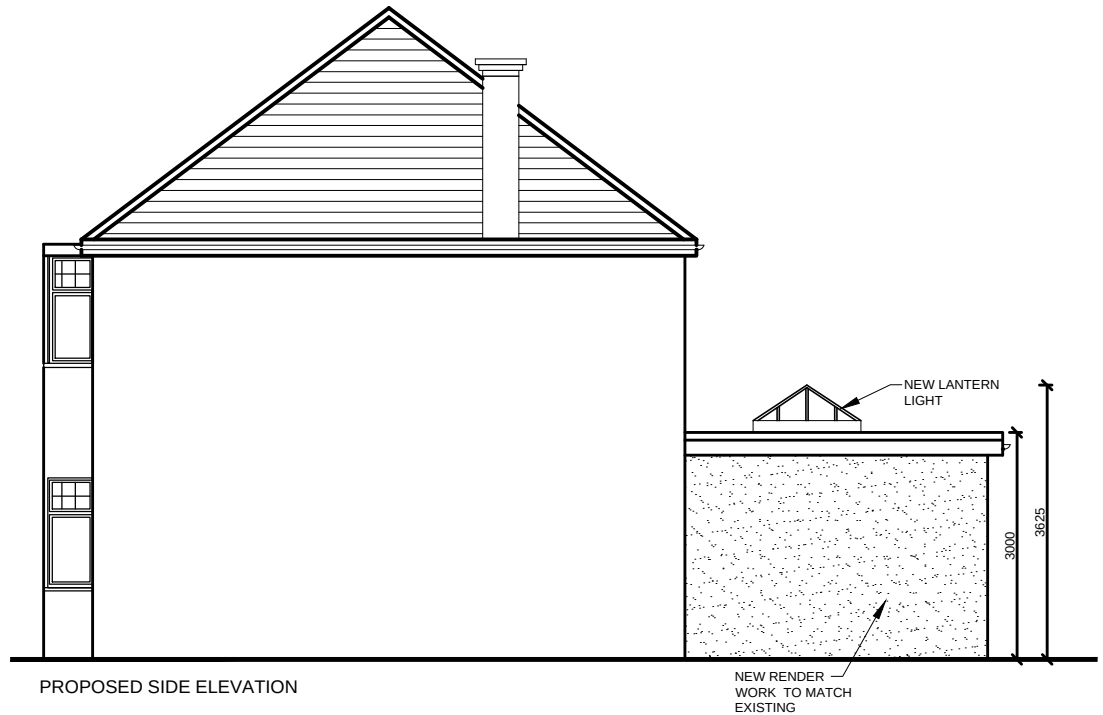

No.	Revision /Issue	Date
V16 DESIGNZ LTD. 11 Fullerton Avenue Dagenham RM8 1FG TEL: 07852919410 EMAIL: V16designz@outlook.com		
Project Name and Address : 90 Granville Road UB10 9AG		
Client : MR Waleed		
Title : REAR EXTENSION		
Project No : VD-038	Drawn by : SK	
Date : 01/05/2021	Drawing No: 002	
Scale : 1:100@A3		