



This is not a construction drawing and must used for planning approval only, this drawings must be read in conjunction with Building control approval drawings, structural engineer's details and all relevant statutory approval drawings. This drawing must not use as a sole basis for preparing structural calculations. All dimensions wall thicknesses and structural conditions must be verified on site prior preparing structural details. Contractor to check all dimensions and conditions on site. Any omissions and discrepancies must be notified to the supervising officer prior to producing material and commencing construction

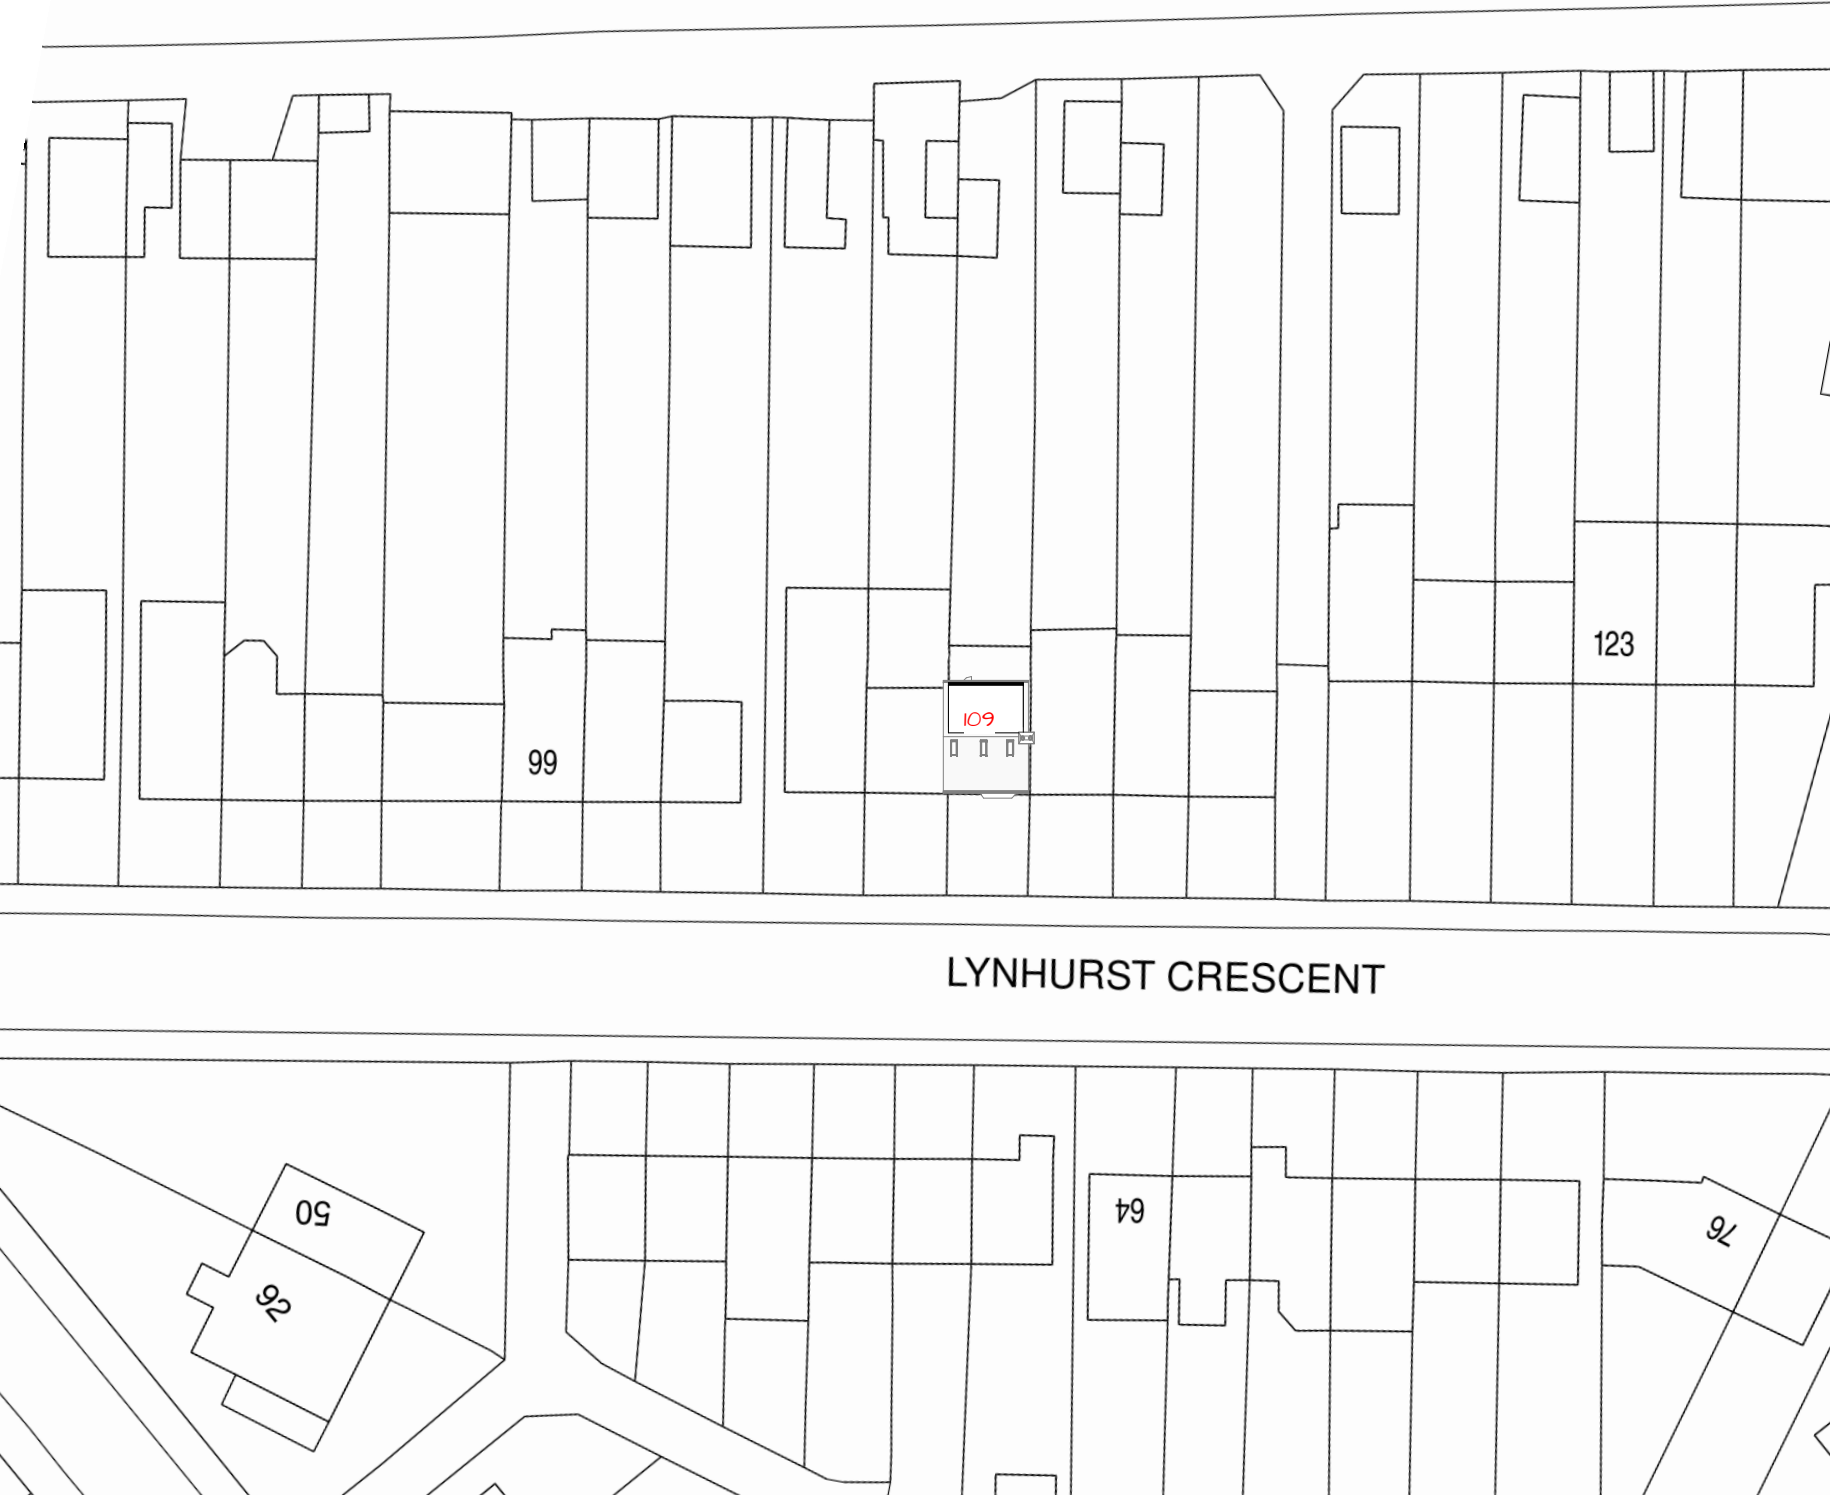

Location Plan
1 : 1250

Site Plan
1 : 500

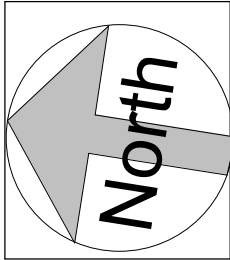

Project 109 Lynhurst Cres, Uxbridge, UB10 9EQ

Scale as indicated on plans

Title Loft Conversion

SHEET Site & Location Plans

CLIENT Mr Than Dang Vu & Mrs Yen Mtruong

Date 14-10-2021	Project number A085	Scale (@ A3) As indicated
Drawn by Hina Siddiqui B.Arch	DRAWING NUMBER A085HS-V2-6	
Checked by MS		REV 2