



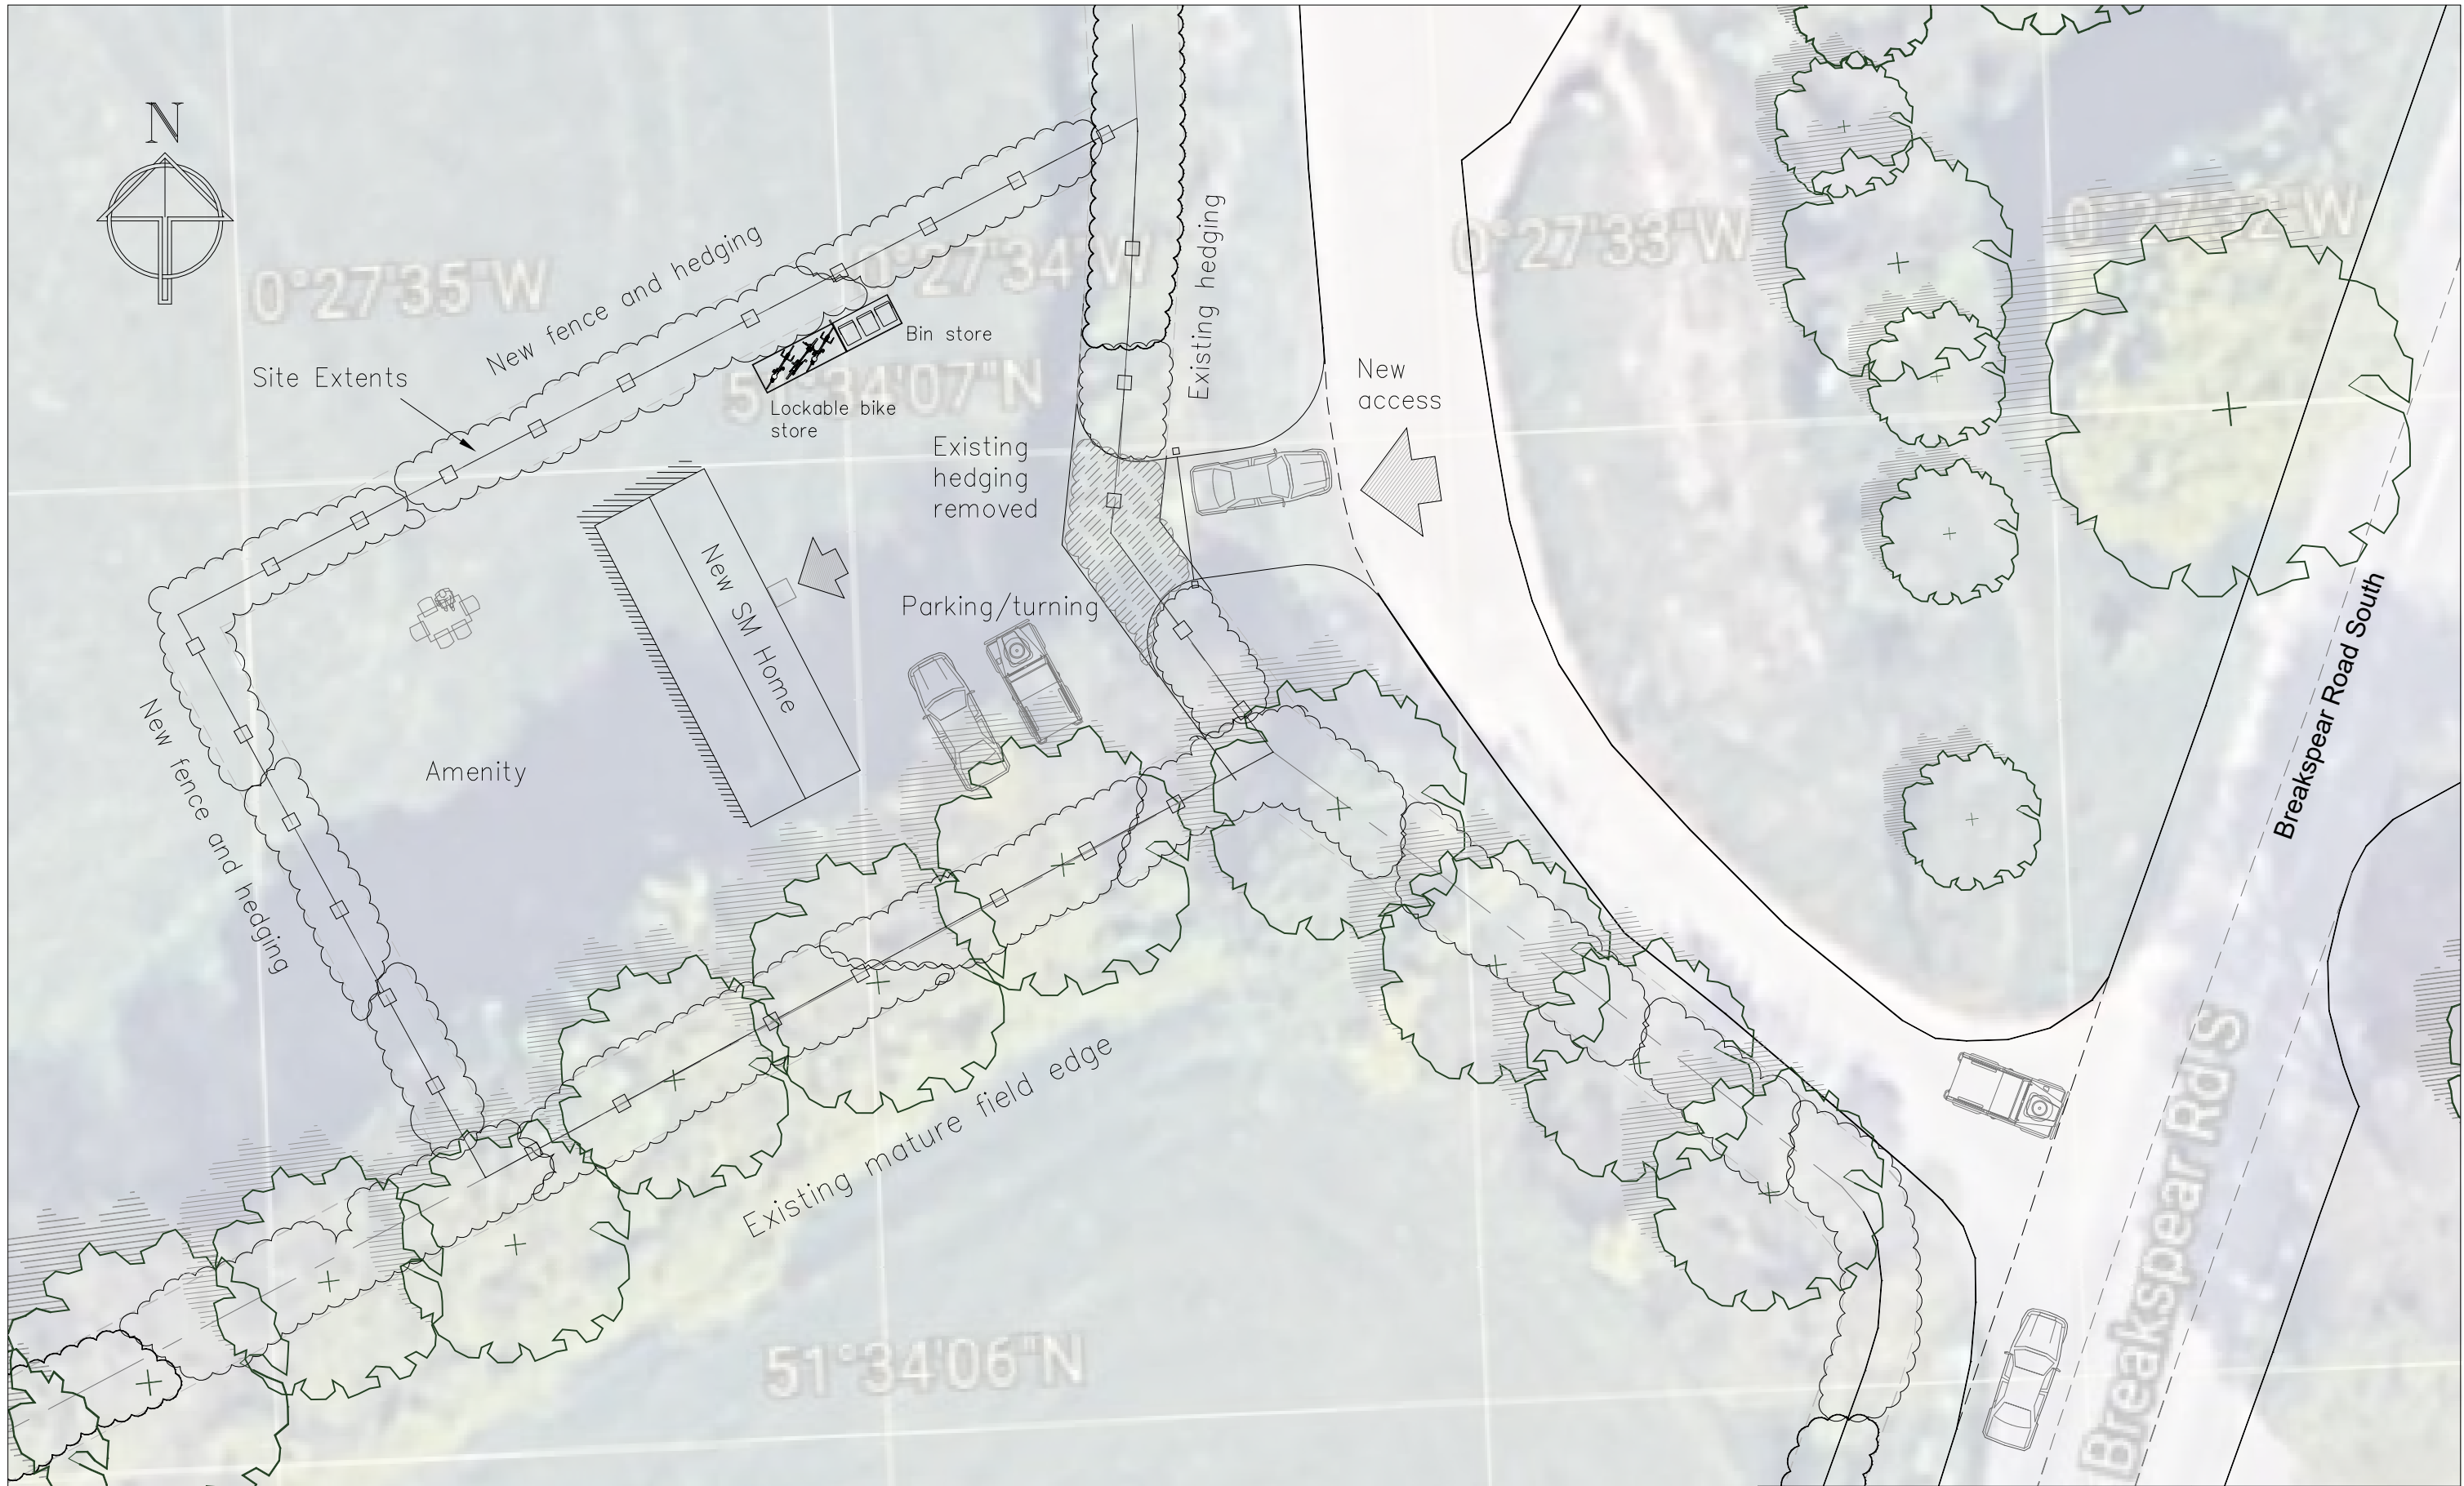

NOTES:
1. Do not scale this drawing for construction.
2. Contractor to check all dimensions on site and report any errors before commencing construction.
3. This drawing to be read in conjunction with all other relevant drawings and specifications.

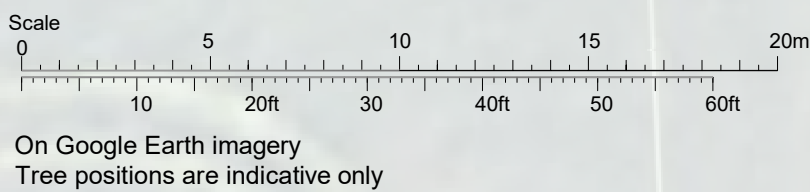

Title: Site Plan			Copthall Farm Breakspear Rd Sth Ickenham	
Drg. No.: J30 1-2	Filename: CF-1	Scale: 1:200@A3	Client: Toby Dalton	
Issued for: Planning	Date: 17.8.21			
Drawn by: Charles Board Journeyman Draughting 07811 739727			Wreylnd Rural Planning 41, Upper Park Street, Cheltenham, Glos, GL52 6SB 01242 227887 07850 361598 www.wreylndruralplanning.com	

