



Revisions

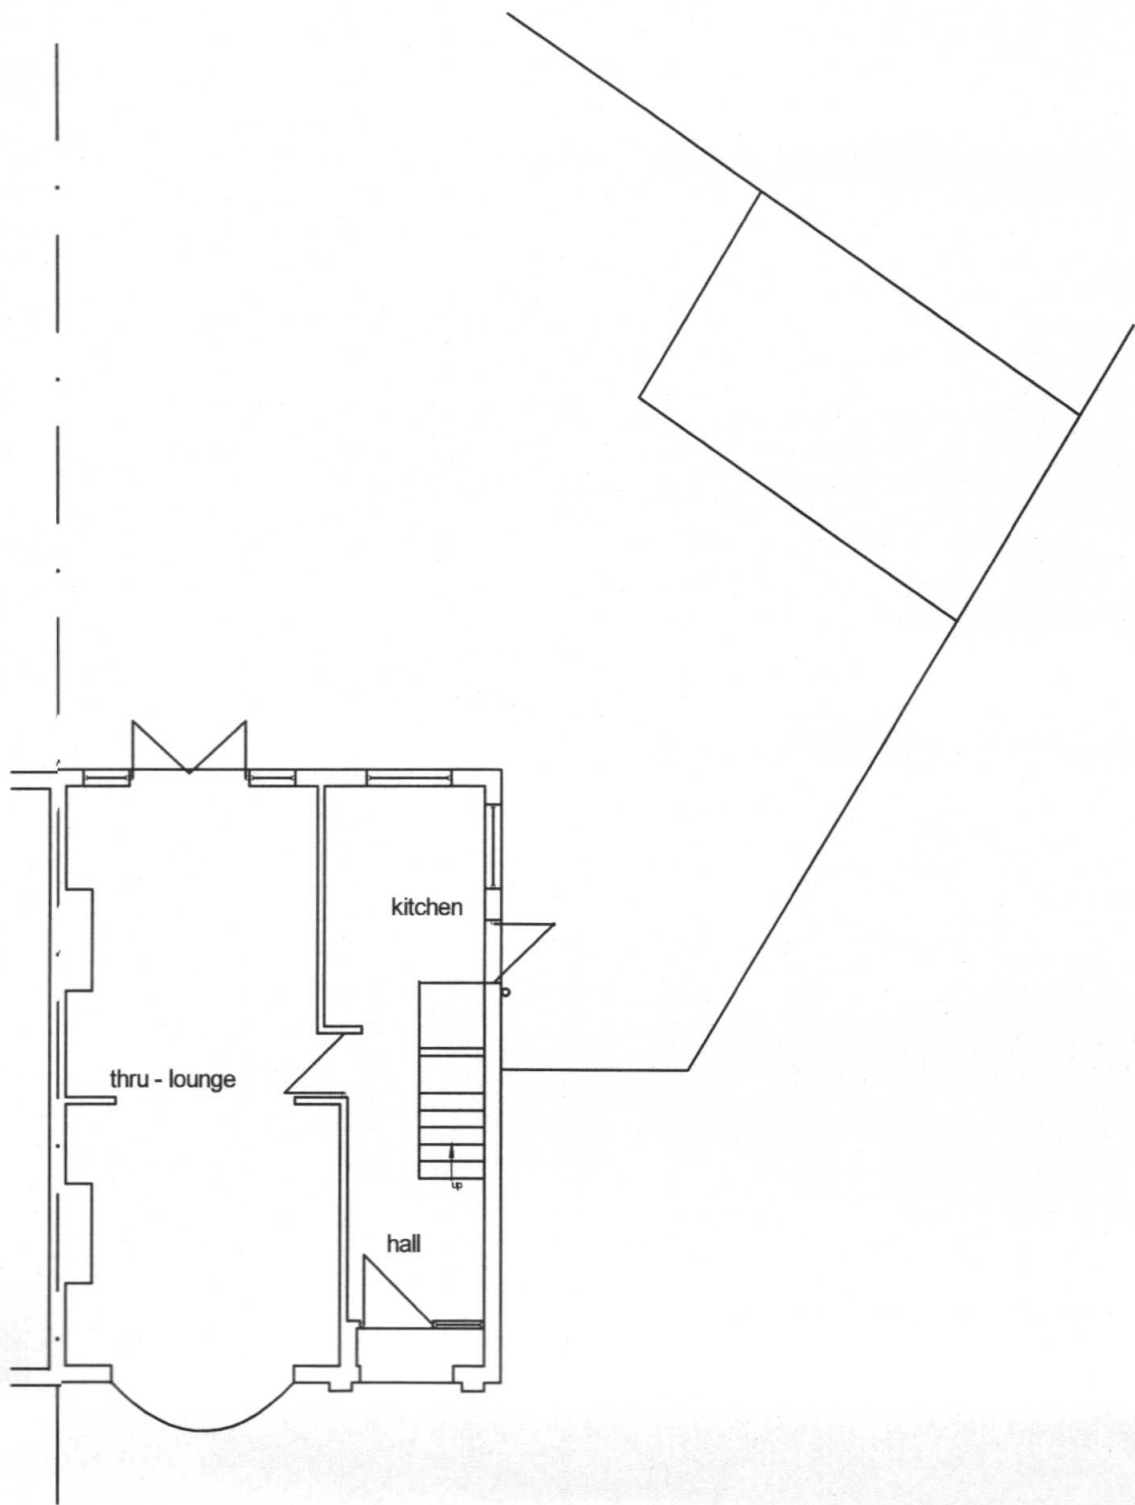


GROUND FLOOR PLAN

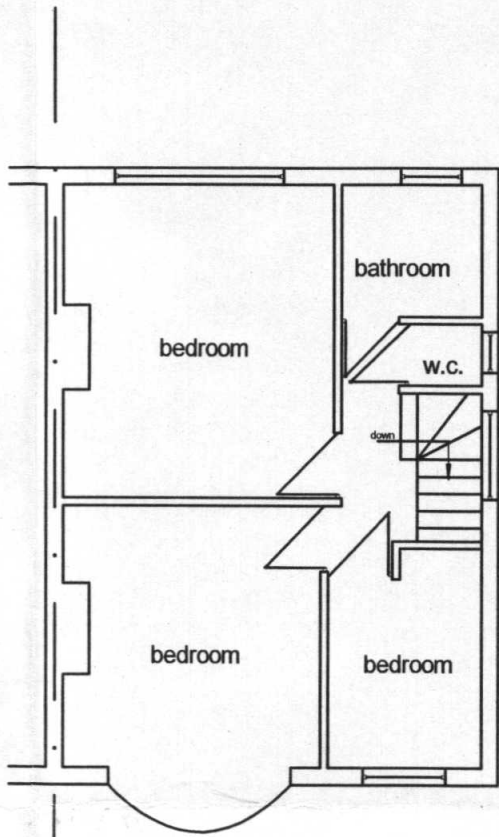


FIRST FLOOR PLAN




FRONT ELEVATION

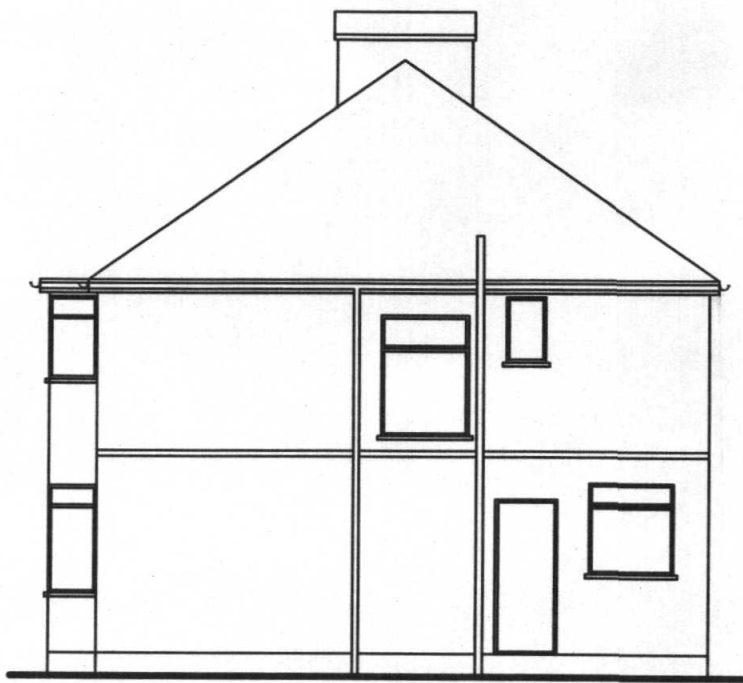

SIDE ELEVATION

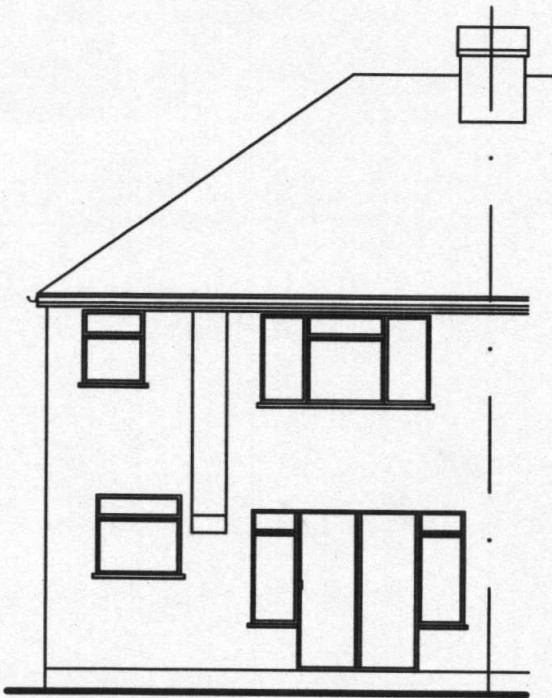

REAR ELEVATION

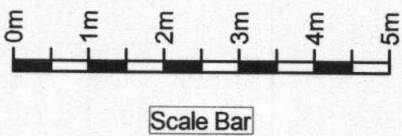

The contractor is responsible for checking dimensions on site before work is carried out.

client
Mr C Patch

drawing title
Existing Details

site
5 Winderemere Avenue Eastcote

scale 1:100 @ A2
date December 2017

drawing no. CP.05.00
revision