


Revisions

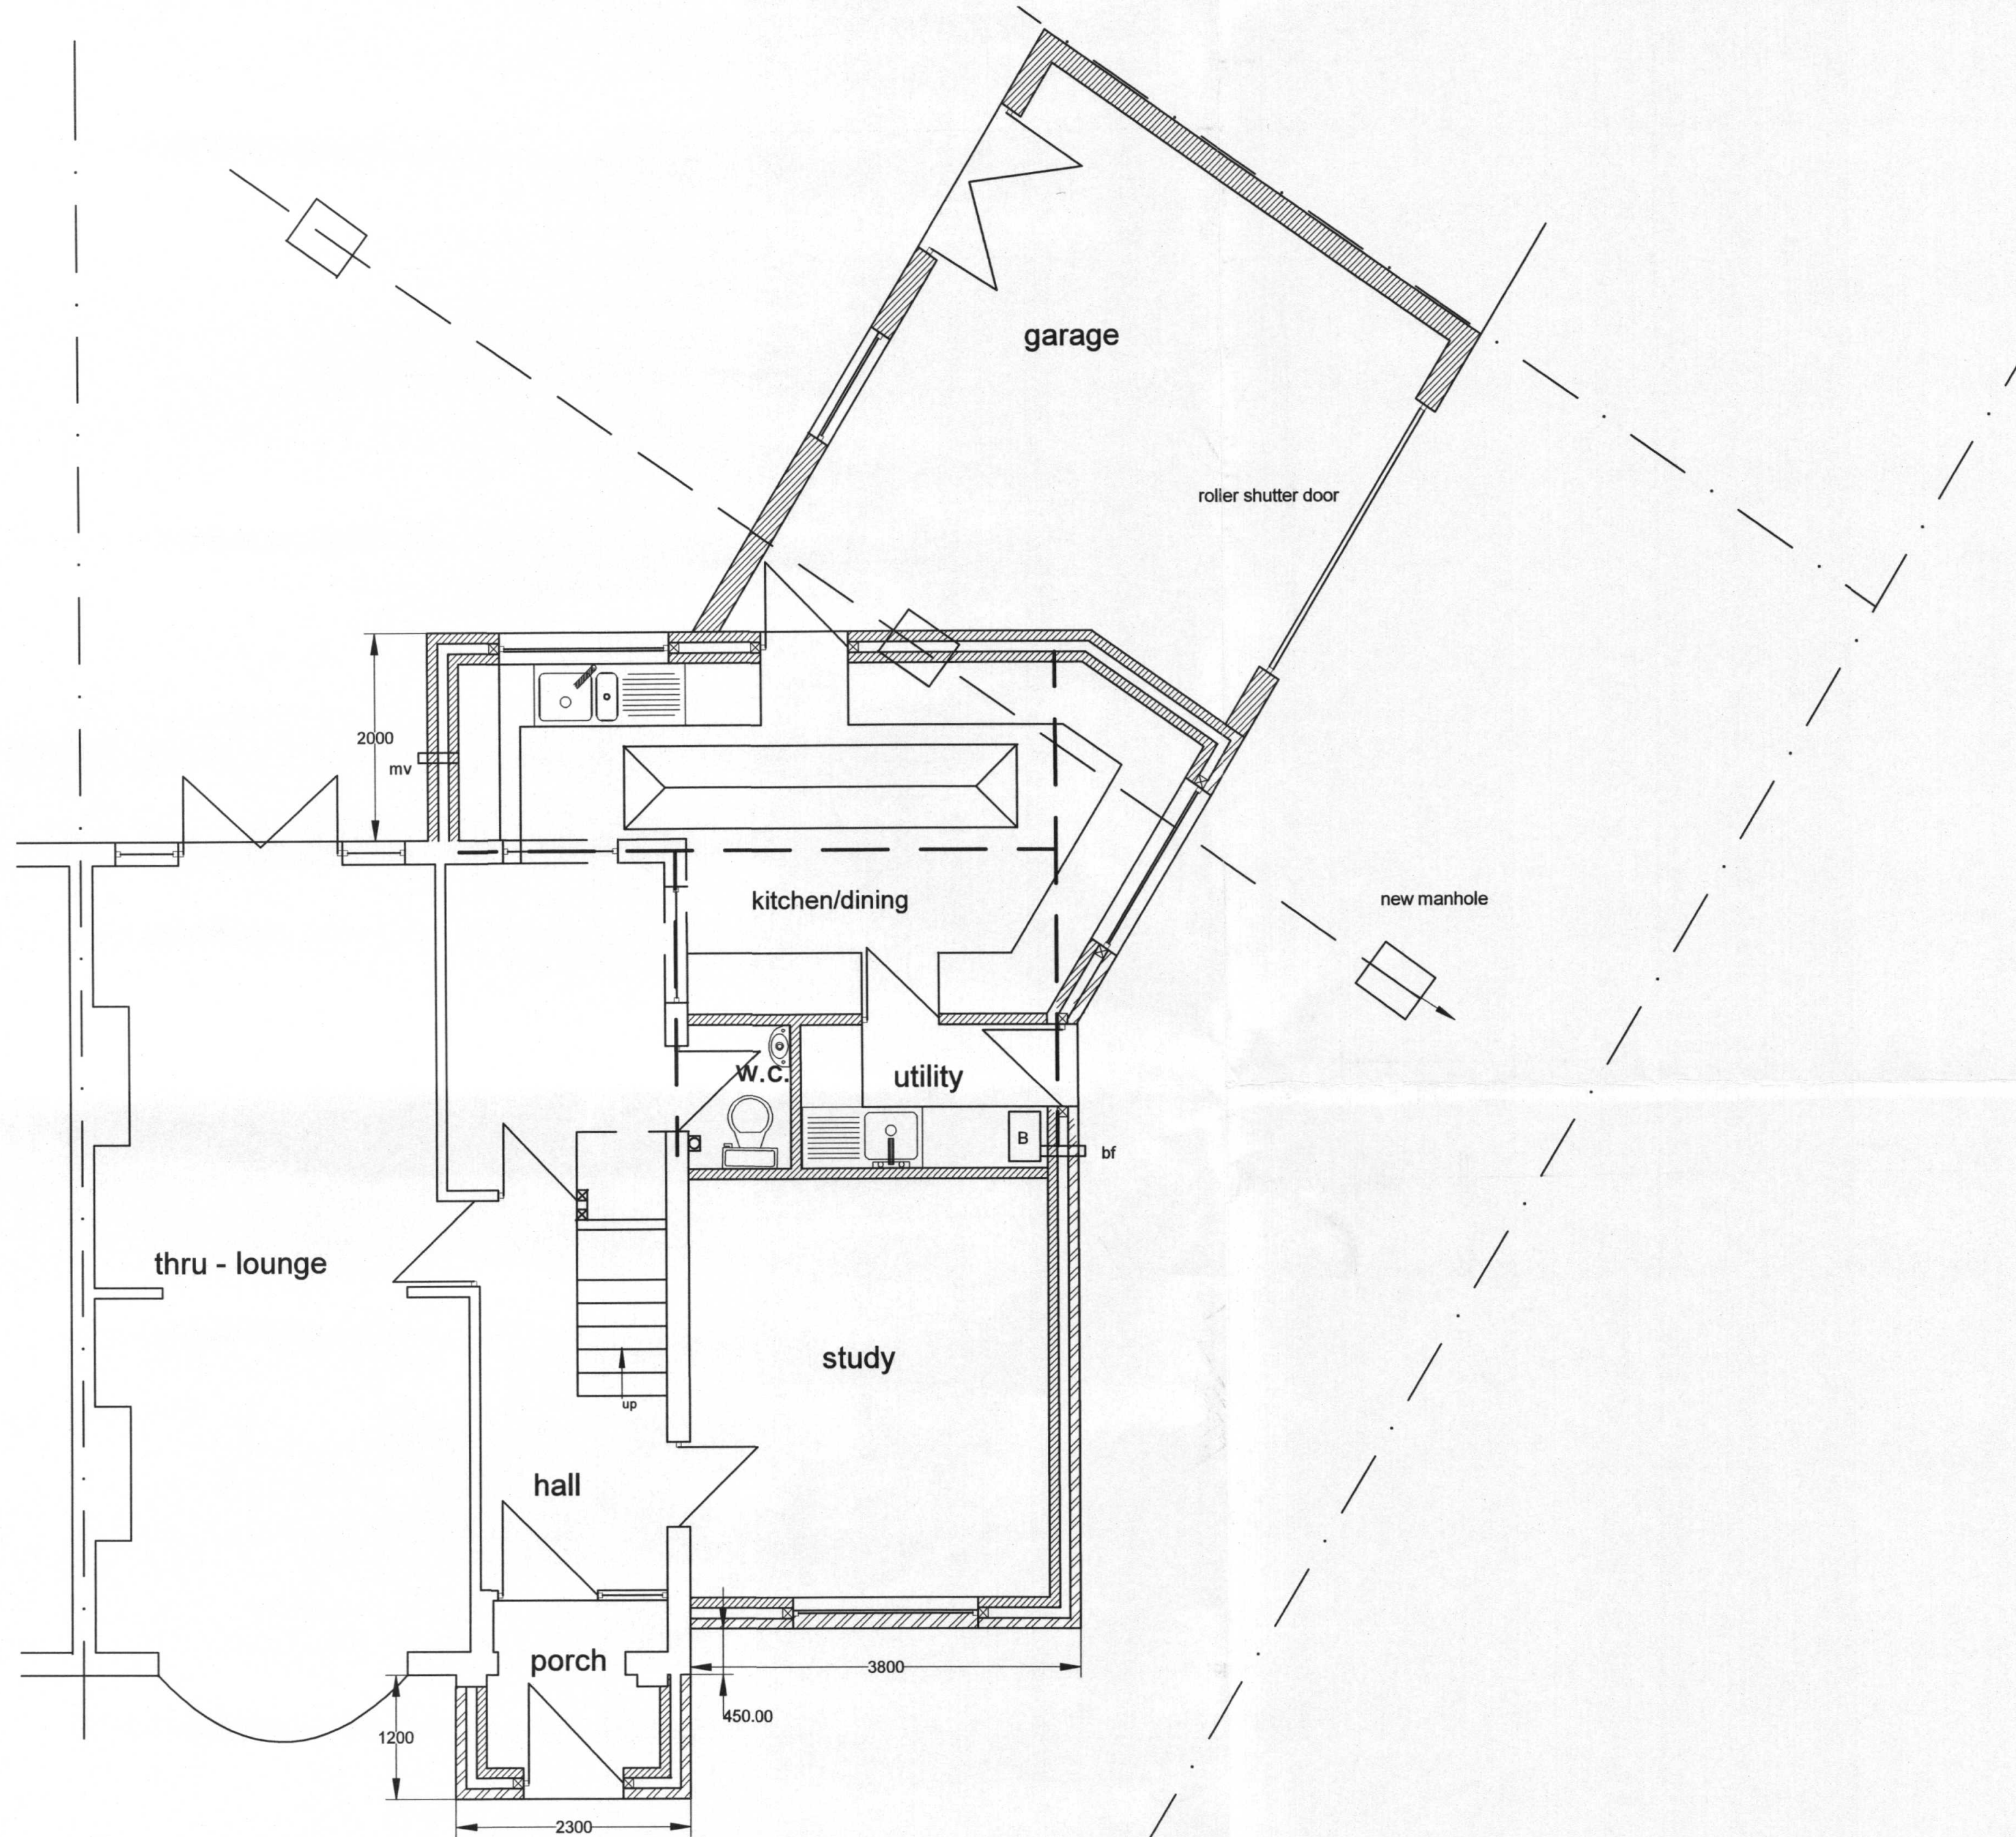

GROUND FLOOR PLAN

Notes

The contractor is responsible for checking dimensions on site before work is carried out.

- 5 FEB 2018

client
Mr C Patch

drawing title
Proposed Ground Floor Plan

site
5 Windermere Avenue Eastcote

scale 1:50 @ A2
date **January 2018**

drawing no. **CP.05.03C**
revision