



Revisions

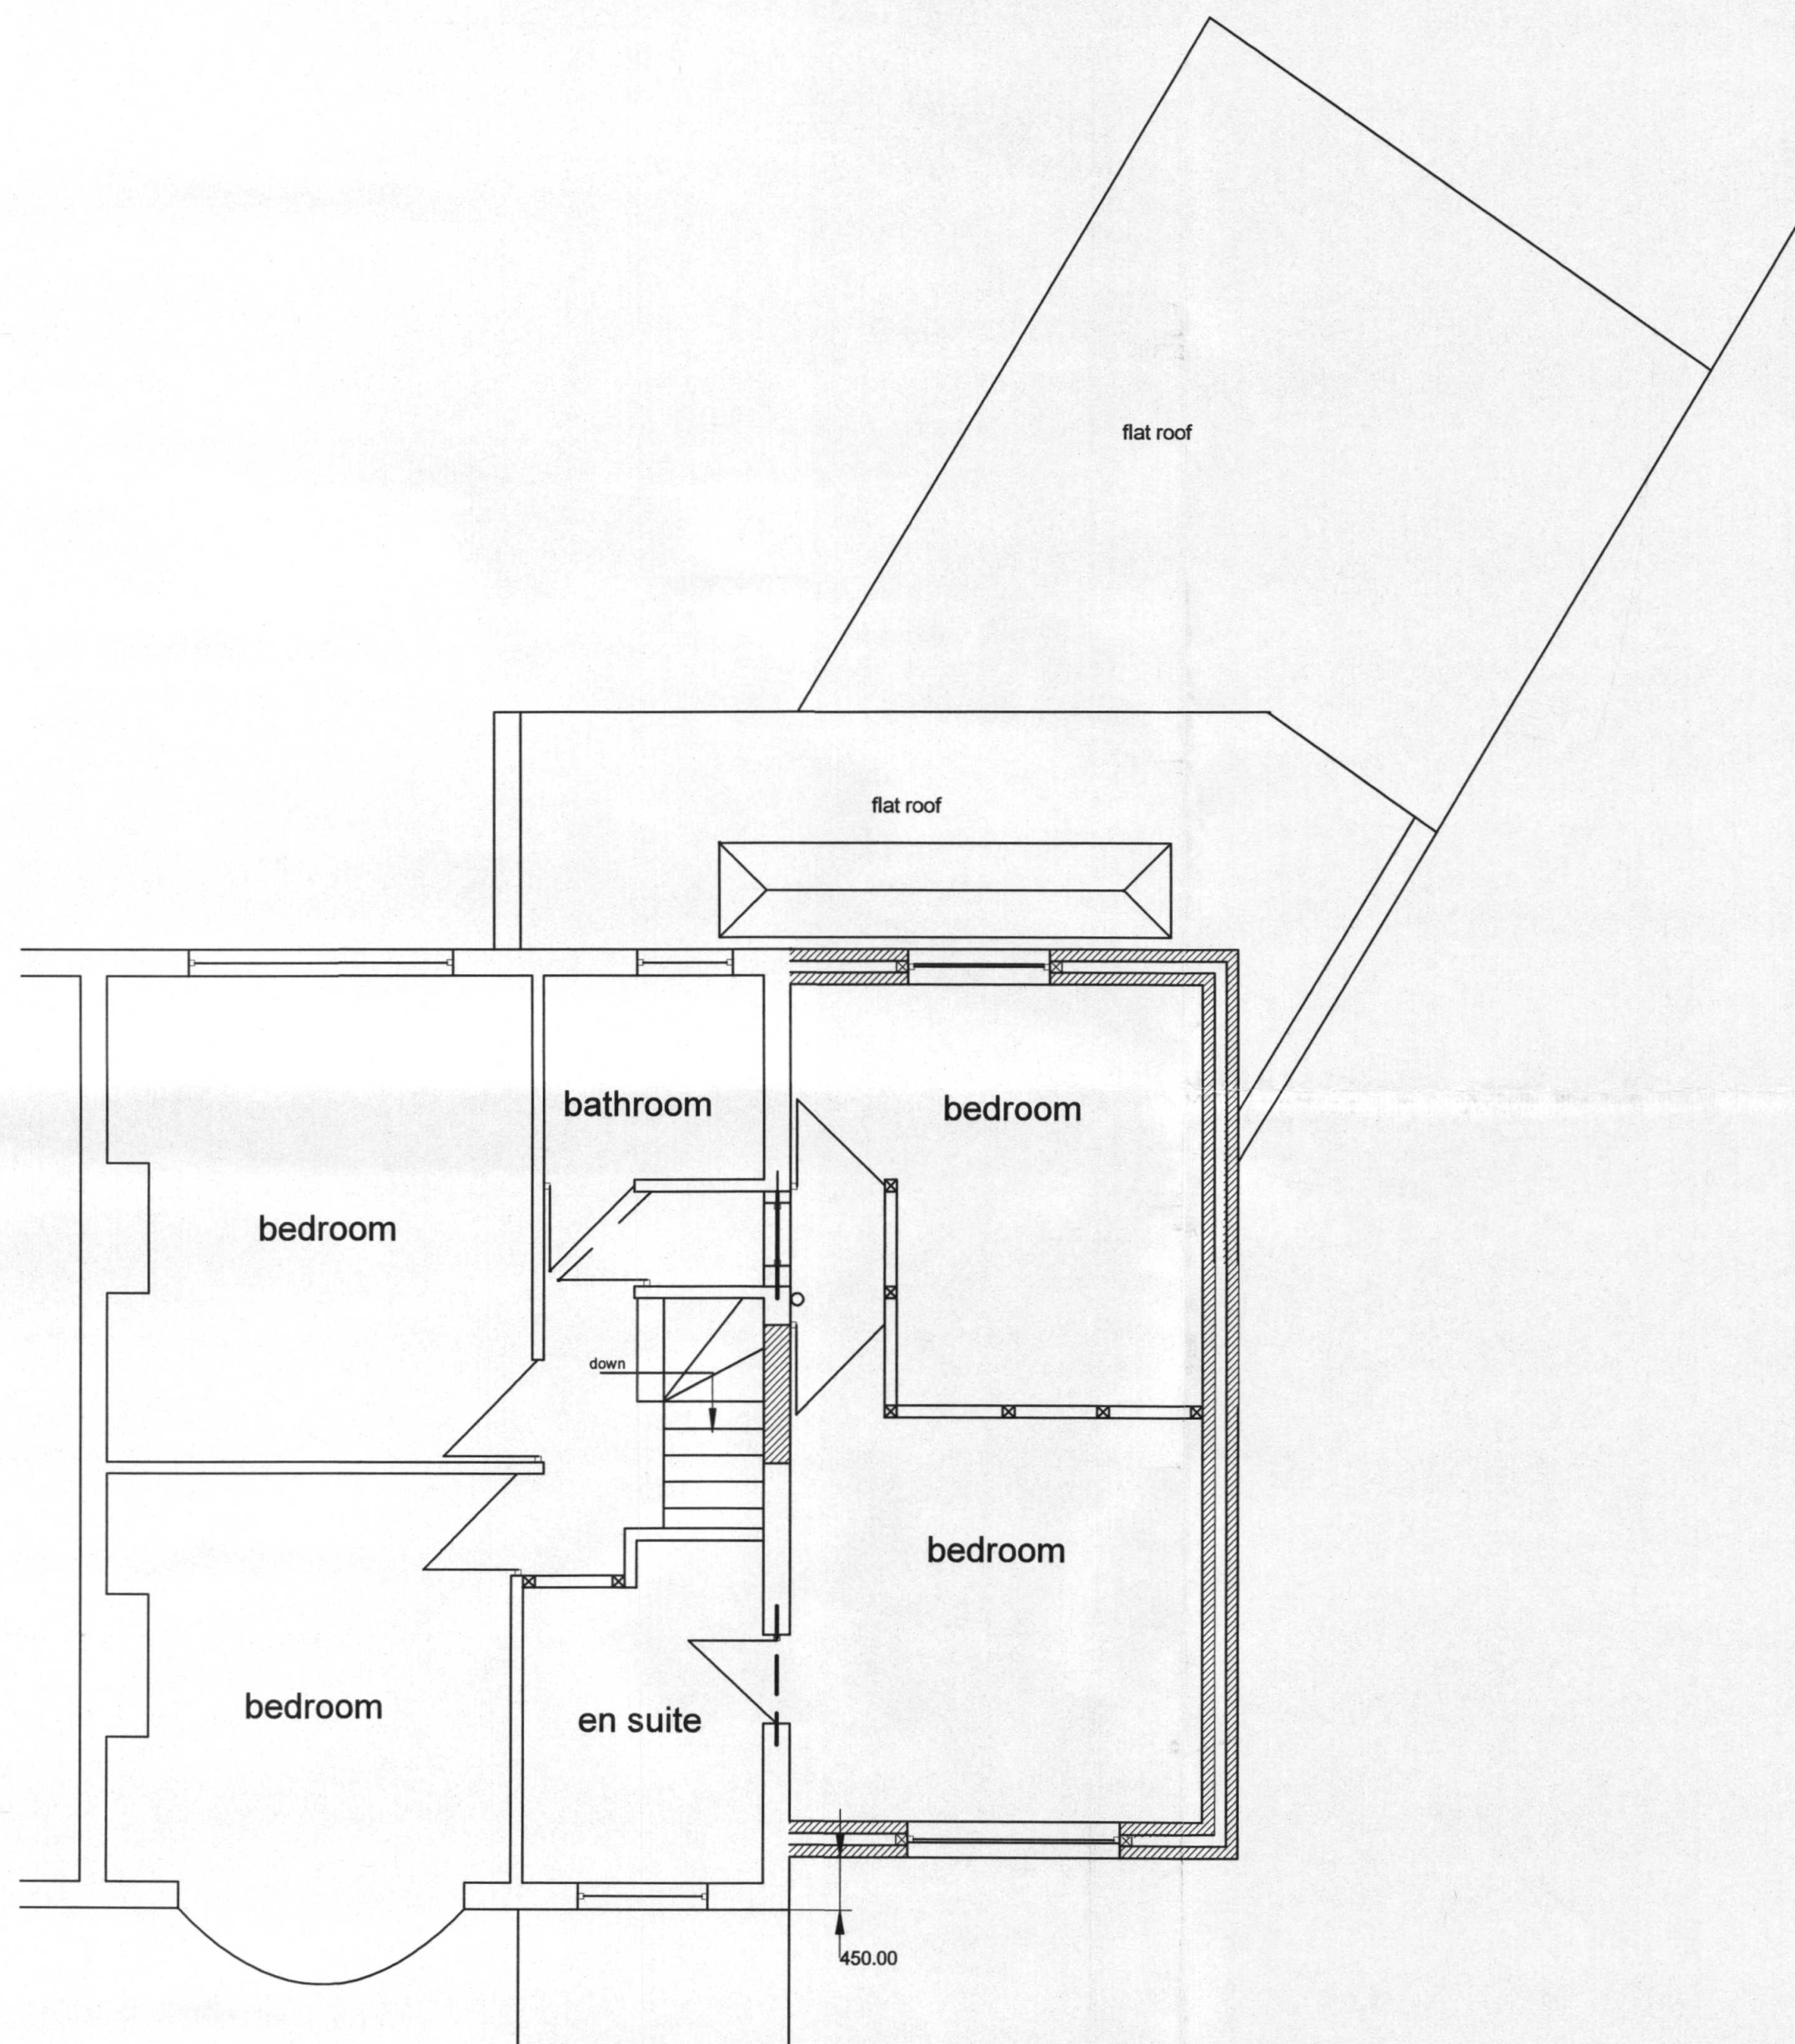

FIRST FLOOR PLAN

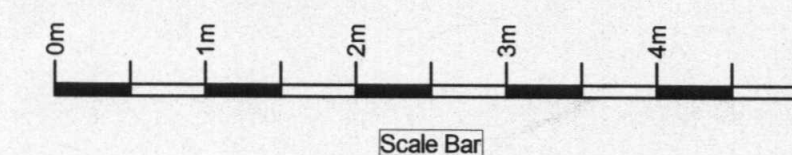

Notes

The contractor is responsible for checking dimensions on site before work is carried out.

- 5 FEB 2018

client
Mr C Patch

drawing title
Proposed First Floor Plan

site
5 Windermere Avenue Eastcote

scale 1:50 @ A2
date January 2018

drawing no. CP.05.04C
revision