

Revisions

obscure glazing to front
bathroom window

all new fenestration to match existing


interlocking tiles to match existing



interlocking tiles to porch roof
to match existing

front elevation brickwork at ground
floor level to match existing

FRONT ELEVATION

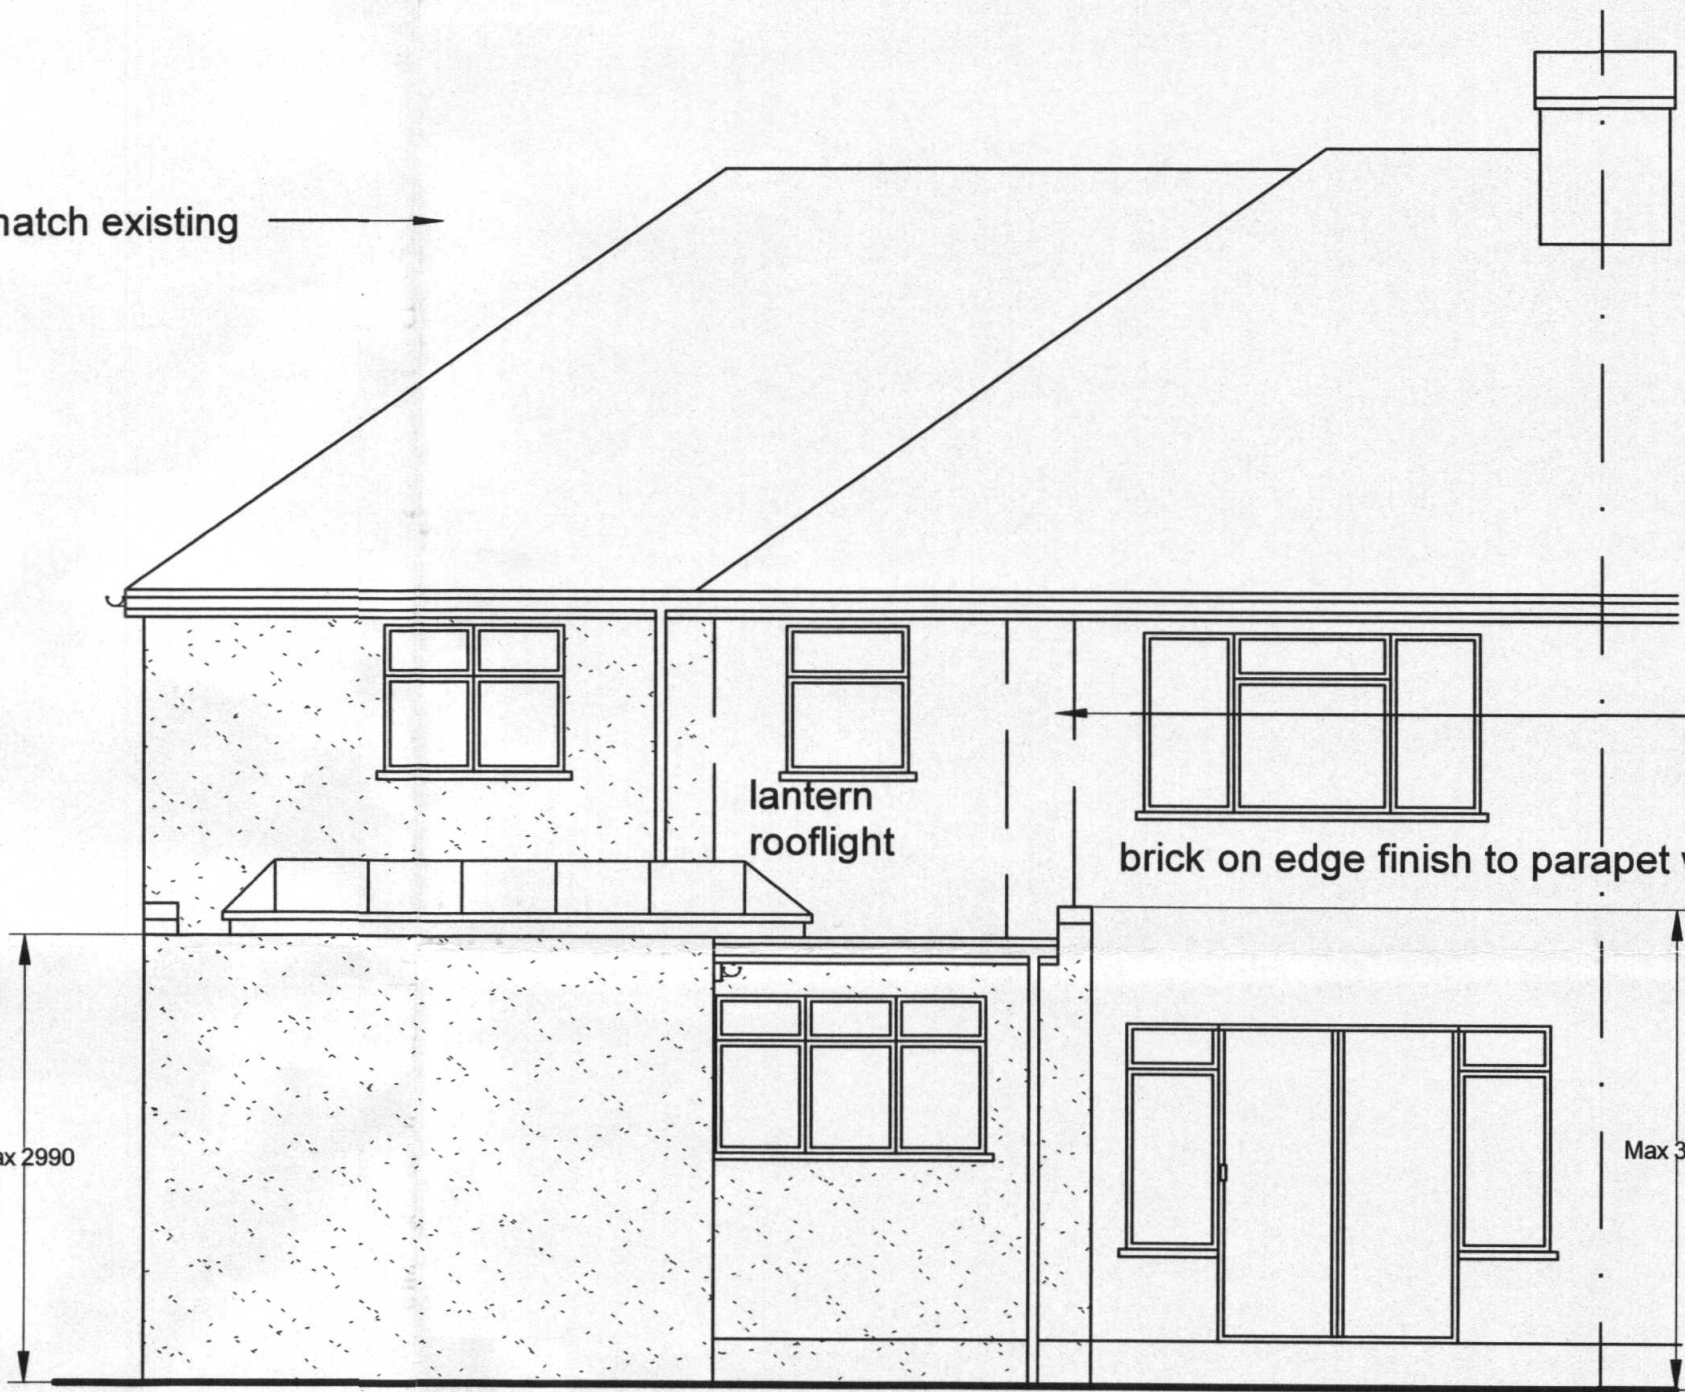

first floor front and rear elevations to
be rendered to match existing

REAR ELEVATION


remove chimney stack to rear and
make good

brick on edge finish to parapet wall

lantern
rooflight

Max 2990

Max 3200

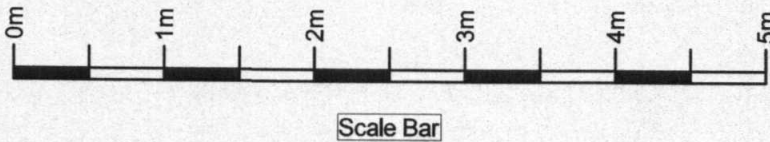

Notes

The contractor is responsible for checking dimensions
on site before work is carried out.

- 5 FEB 2018

client

Mr C Patch

drawing title

Proposed Front and Rear Elevations

site

5 Windermere Avenue Eastcote

scale 1:50 @ A2

date January 2018

drawing no. CP.05.05C

revision