




FRONT ELEVATION PROPOSED



REAR ELEVATION PROPOSED



SIDE ELEVATION PROPOSED
(AS VIEWED FROM SOUTH LAWN)

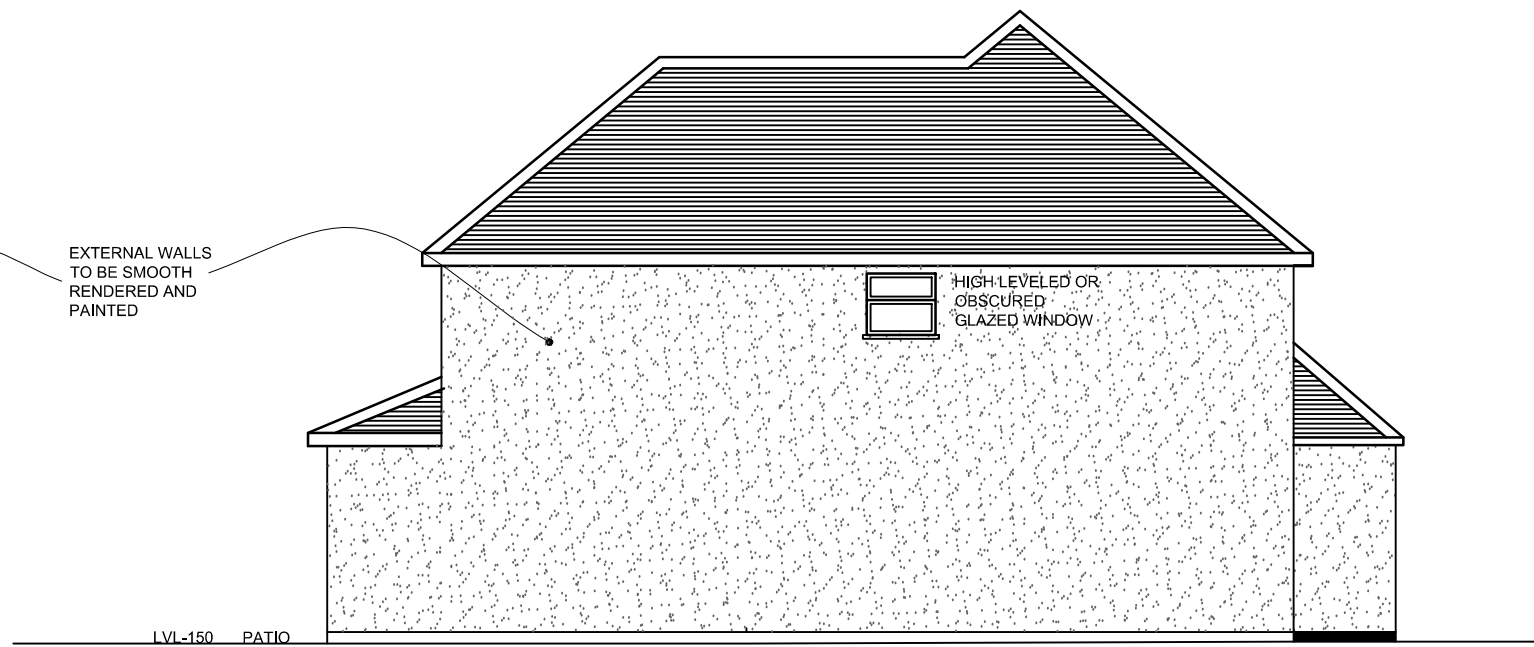

SIDE ELEVATION PROPOSED
(AS VIEWED FROM MIDHURSTS COTTAGE)

ICREATE ©
DESIGN LIMITED
Planning & Designing of All Types of Building Works
13 ROBB ROAD, STANMORE, HA7 3SQ
Tel: 07886759400 ; EM: ikreated@gmail.com

REV	DATES	COMMENTS

CLIENT
MR. V LUHANA
WYNNSTAY
HIGH ROAD , EASTCOTE ,
PINNER , HA5 2HJ

PROJECT/TITLE
PART DOUBLE AND PART SINGLE STOREY
REAR EXTENSION, NEW FRONT WINDOW,
AND ASSOCIATED INTERNAL & EXTERNAL
ALTERATIONS
SCALE:
1:100@A3
DRG NO :
WYNNSTAY-006