


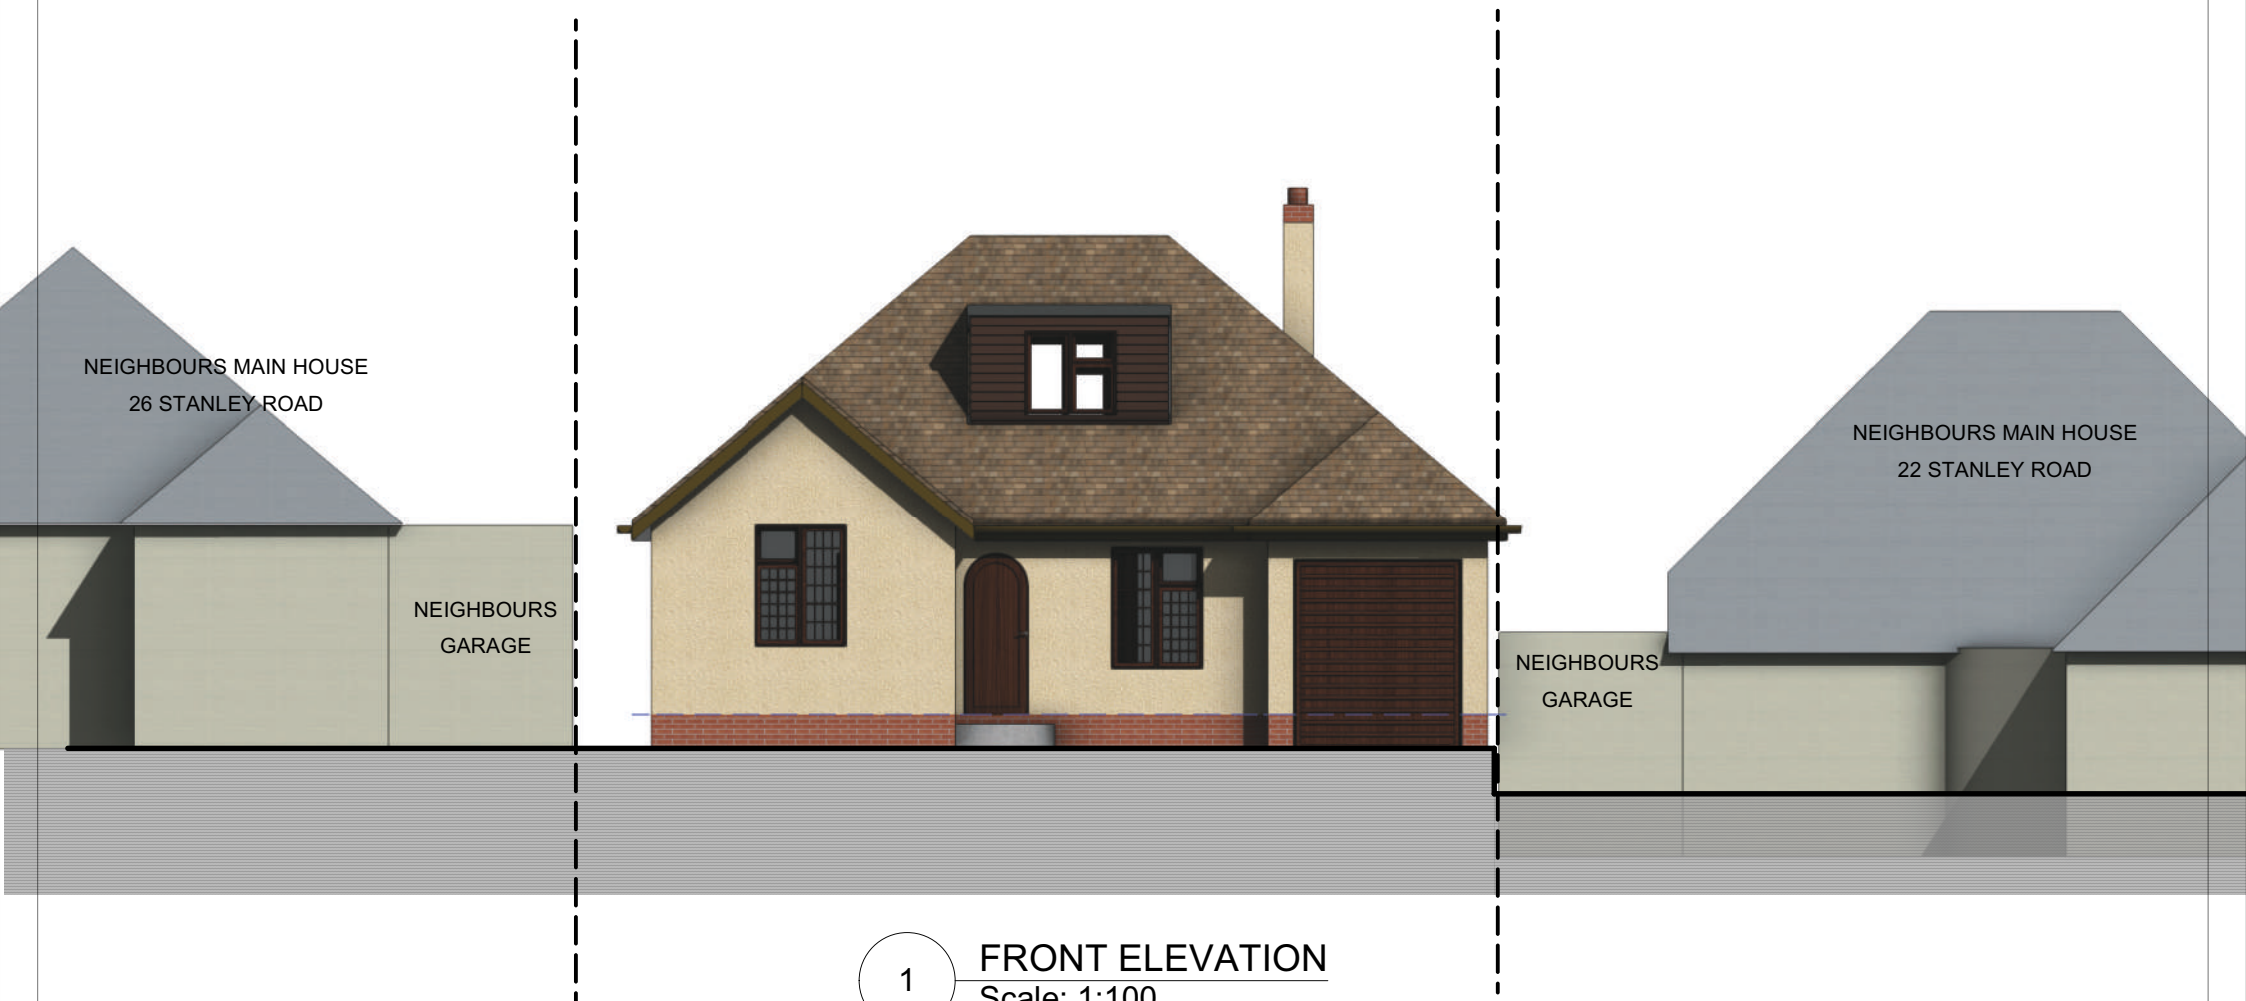

MATERIALS

Roof - Red/brown roof tiles
Walls - Pebbledash painted cream

Windows - Brown timber
Doors - Brown timber
RWP & Gutters - UPVc brown



2 REAR ELEVATION
Scale: 1:100