


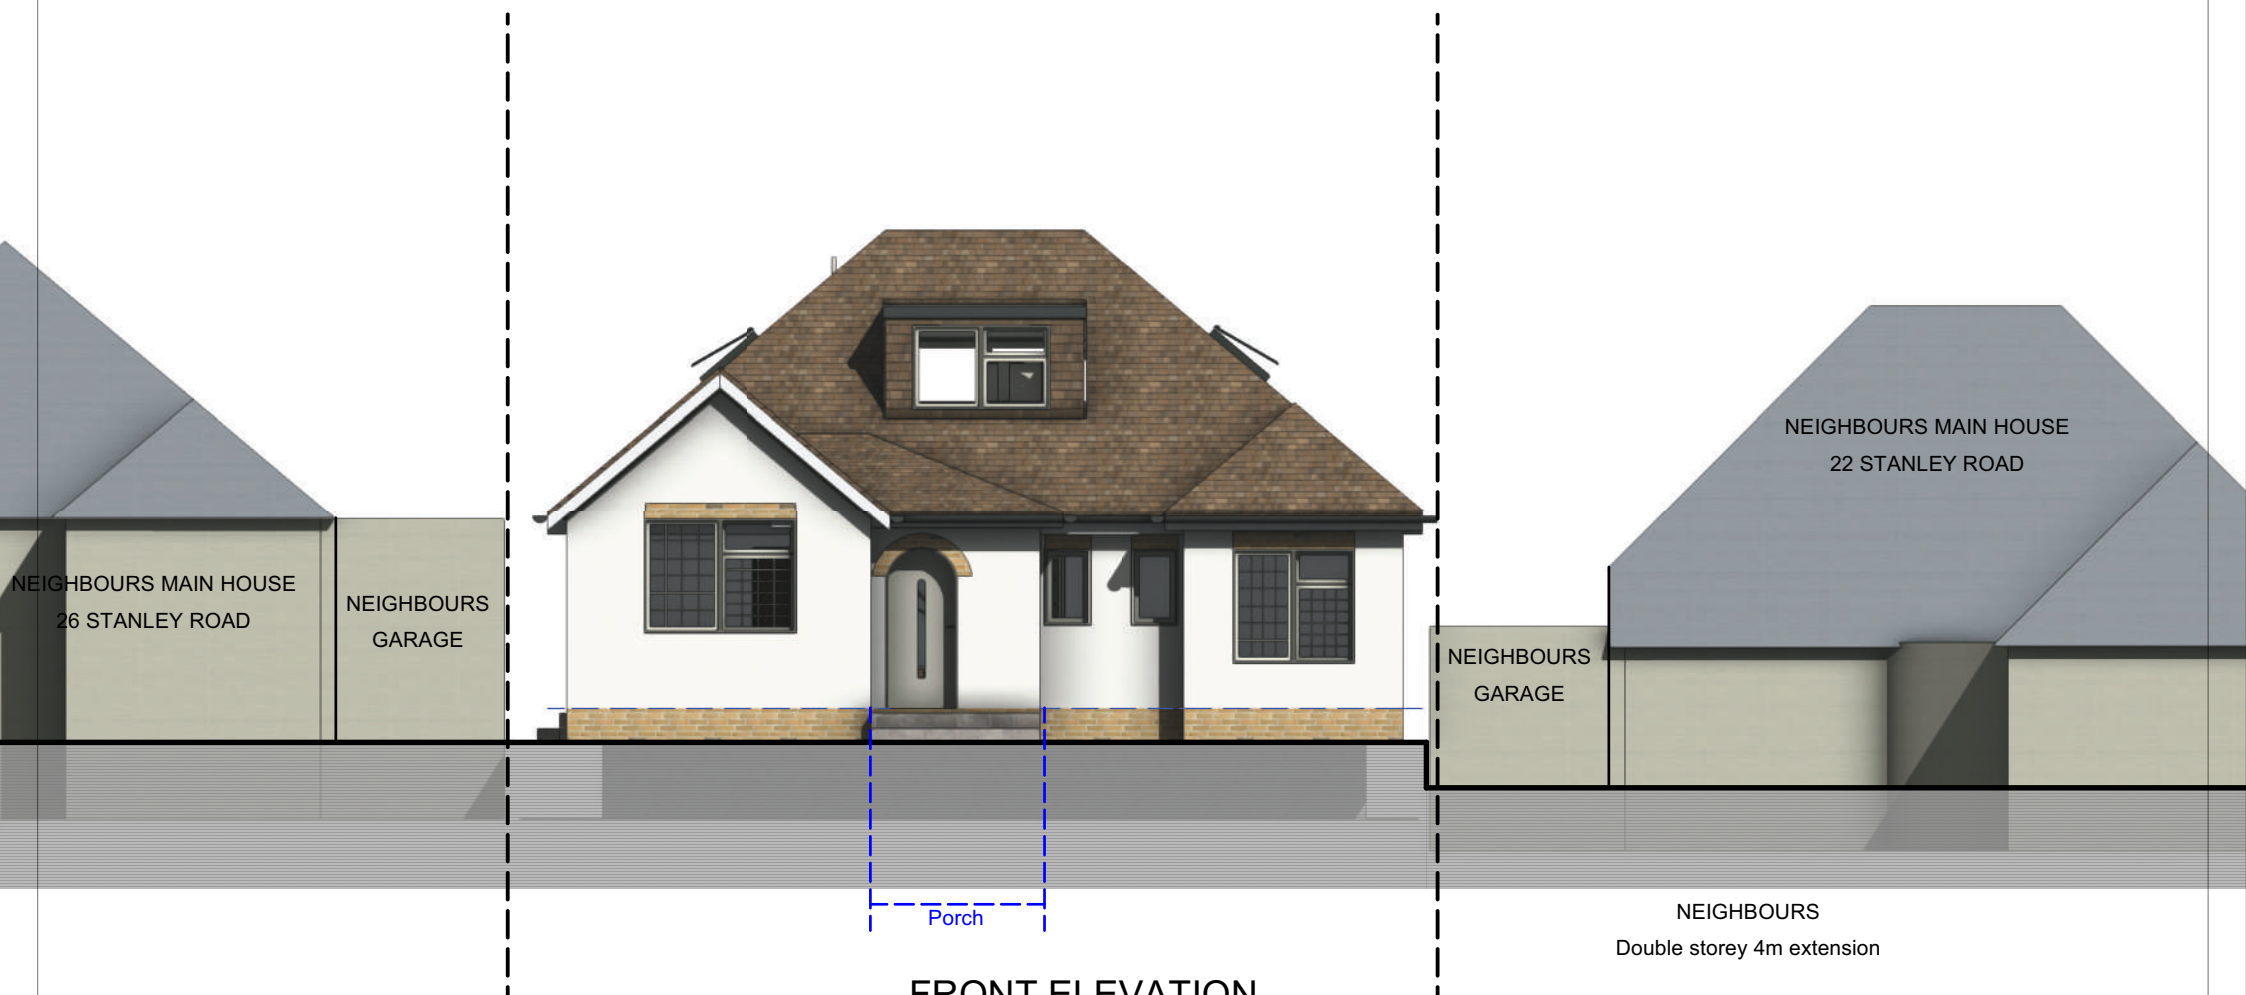


1 **FRONT ELEVATION**
Scale: 1:100

Materials

- Roof - MAIN ROOF - Proposed roof to be brown roof tiles to match existing
- Walls - Front and side - Proposed work to be render painted white
- Rear - To be facing brickwork


- Windows - All new windows to be light cream UPVc, profile to match existing + set within opening to match existing
- Doors - All new doors to be light cream UPVc, profile to match existing + set within opening to match existing
- RWP & Gutters - UPVc black, to match existing
- Rooflights - "Velux" or similar. Projection to be max. 150mm beyond the plane of the roof slope

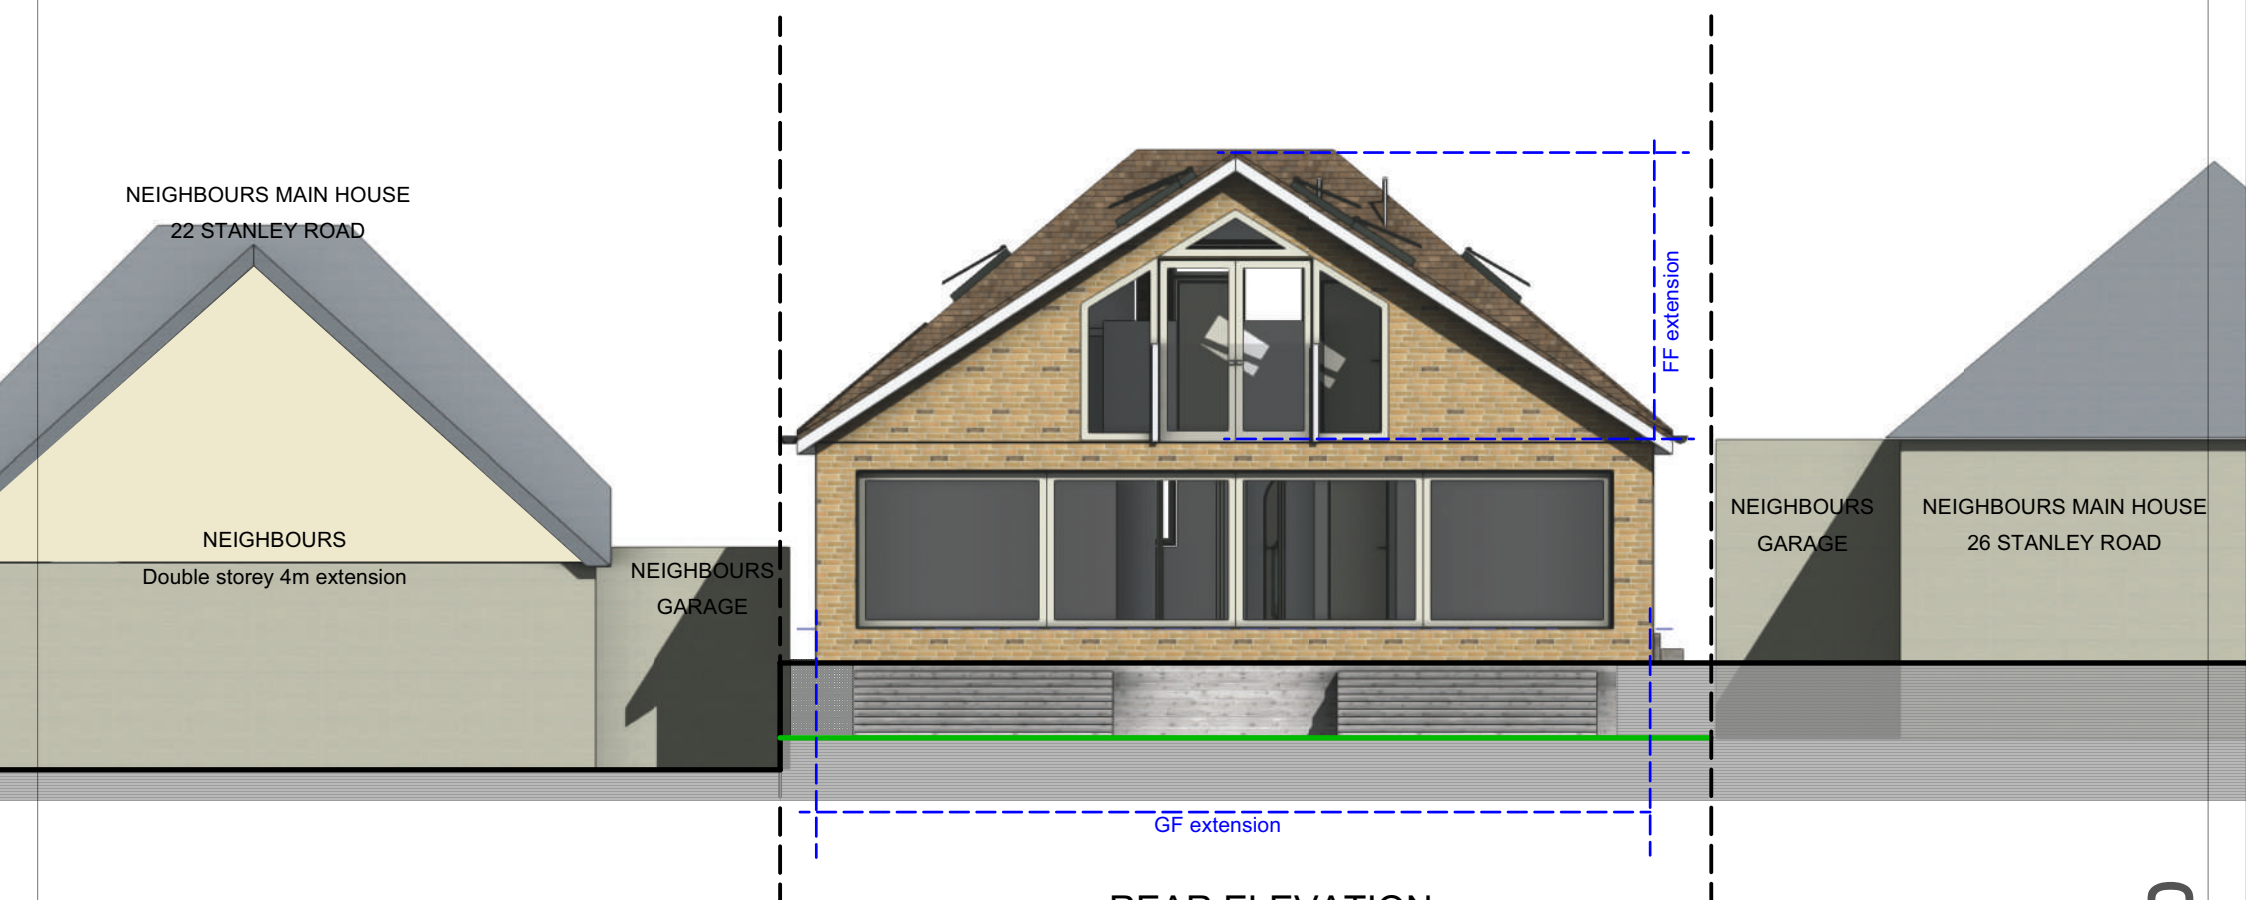

2 **REAR ELEVATION**
Scale: 1:100



tel : 0796 222 3141
email : sandeep@sskarchitects.co.uk

 

scale - 1 : 100 @ A3

Purpose - Householder Planning Application

All dimensions to be checked on site. All omissions & discrepancies to be reported to the designer. © SSK architects owns the copyright of this drawing which must not be reproduced in whole or part without the written permission.	PROJECT: 24 Stanley Road, Northwood, HA6 1RG	DATE: 18/12/2020
	DWG NO: Elevations - F+R 14	REVISION:

PROPOSED