
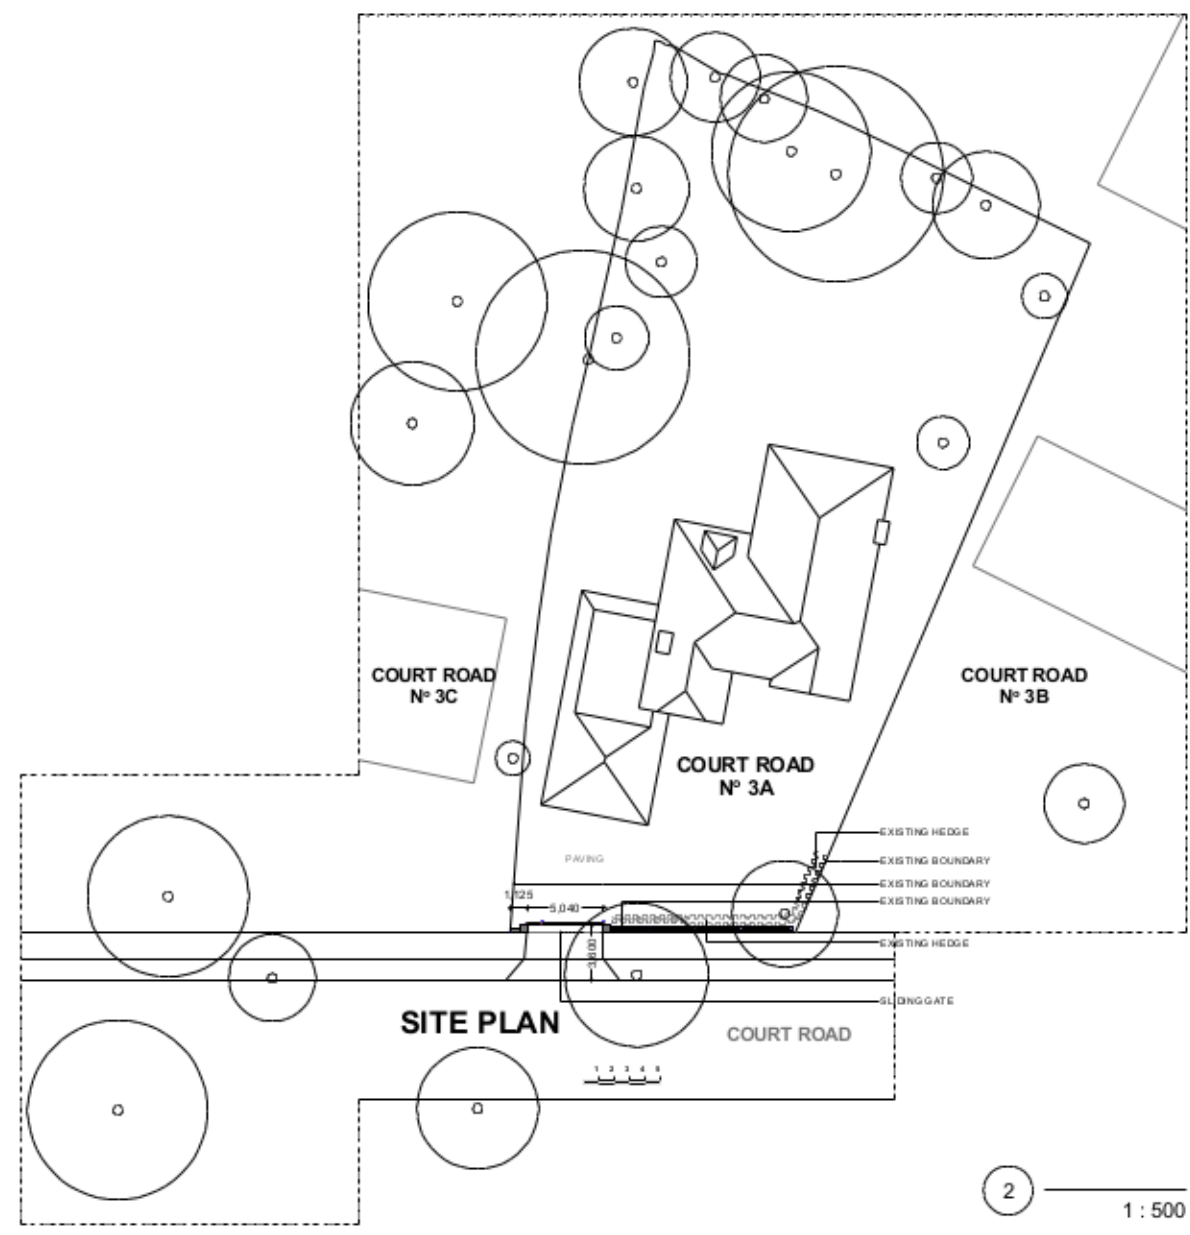


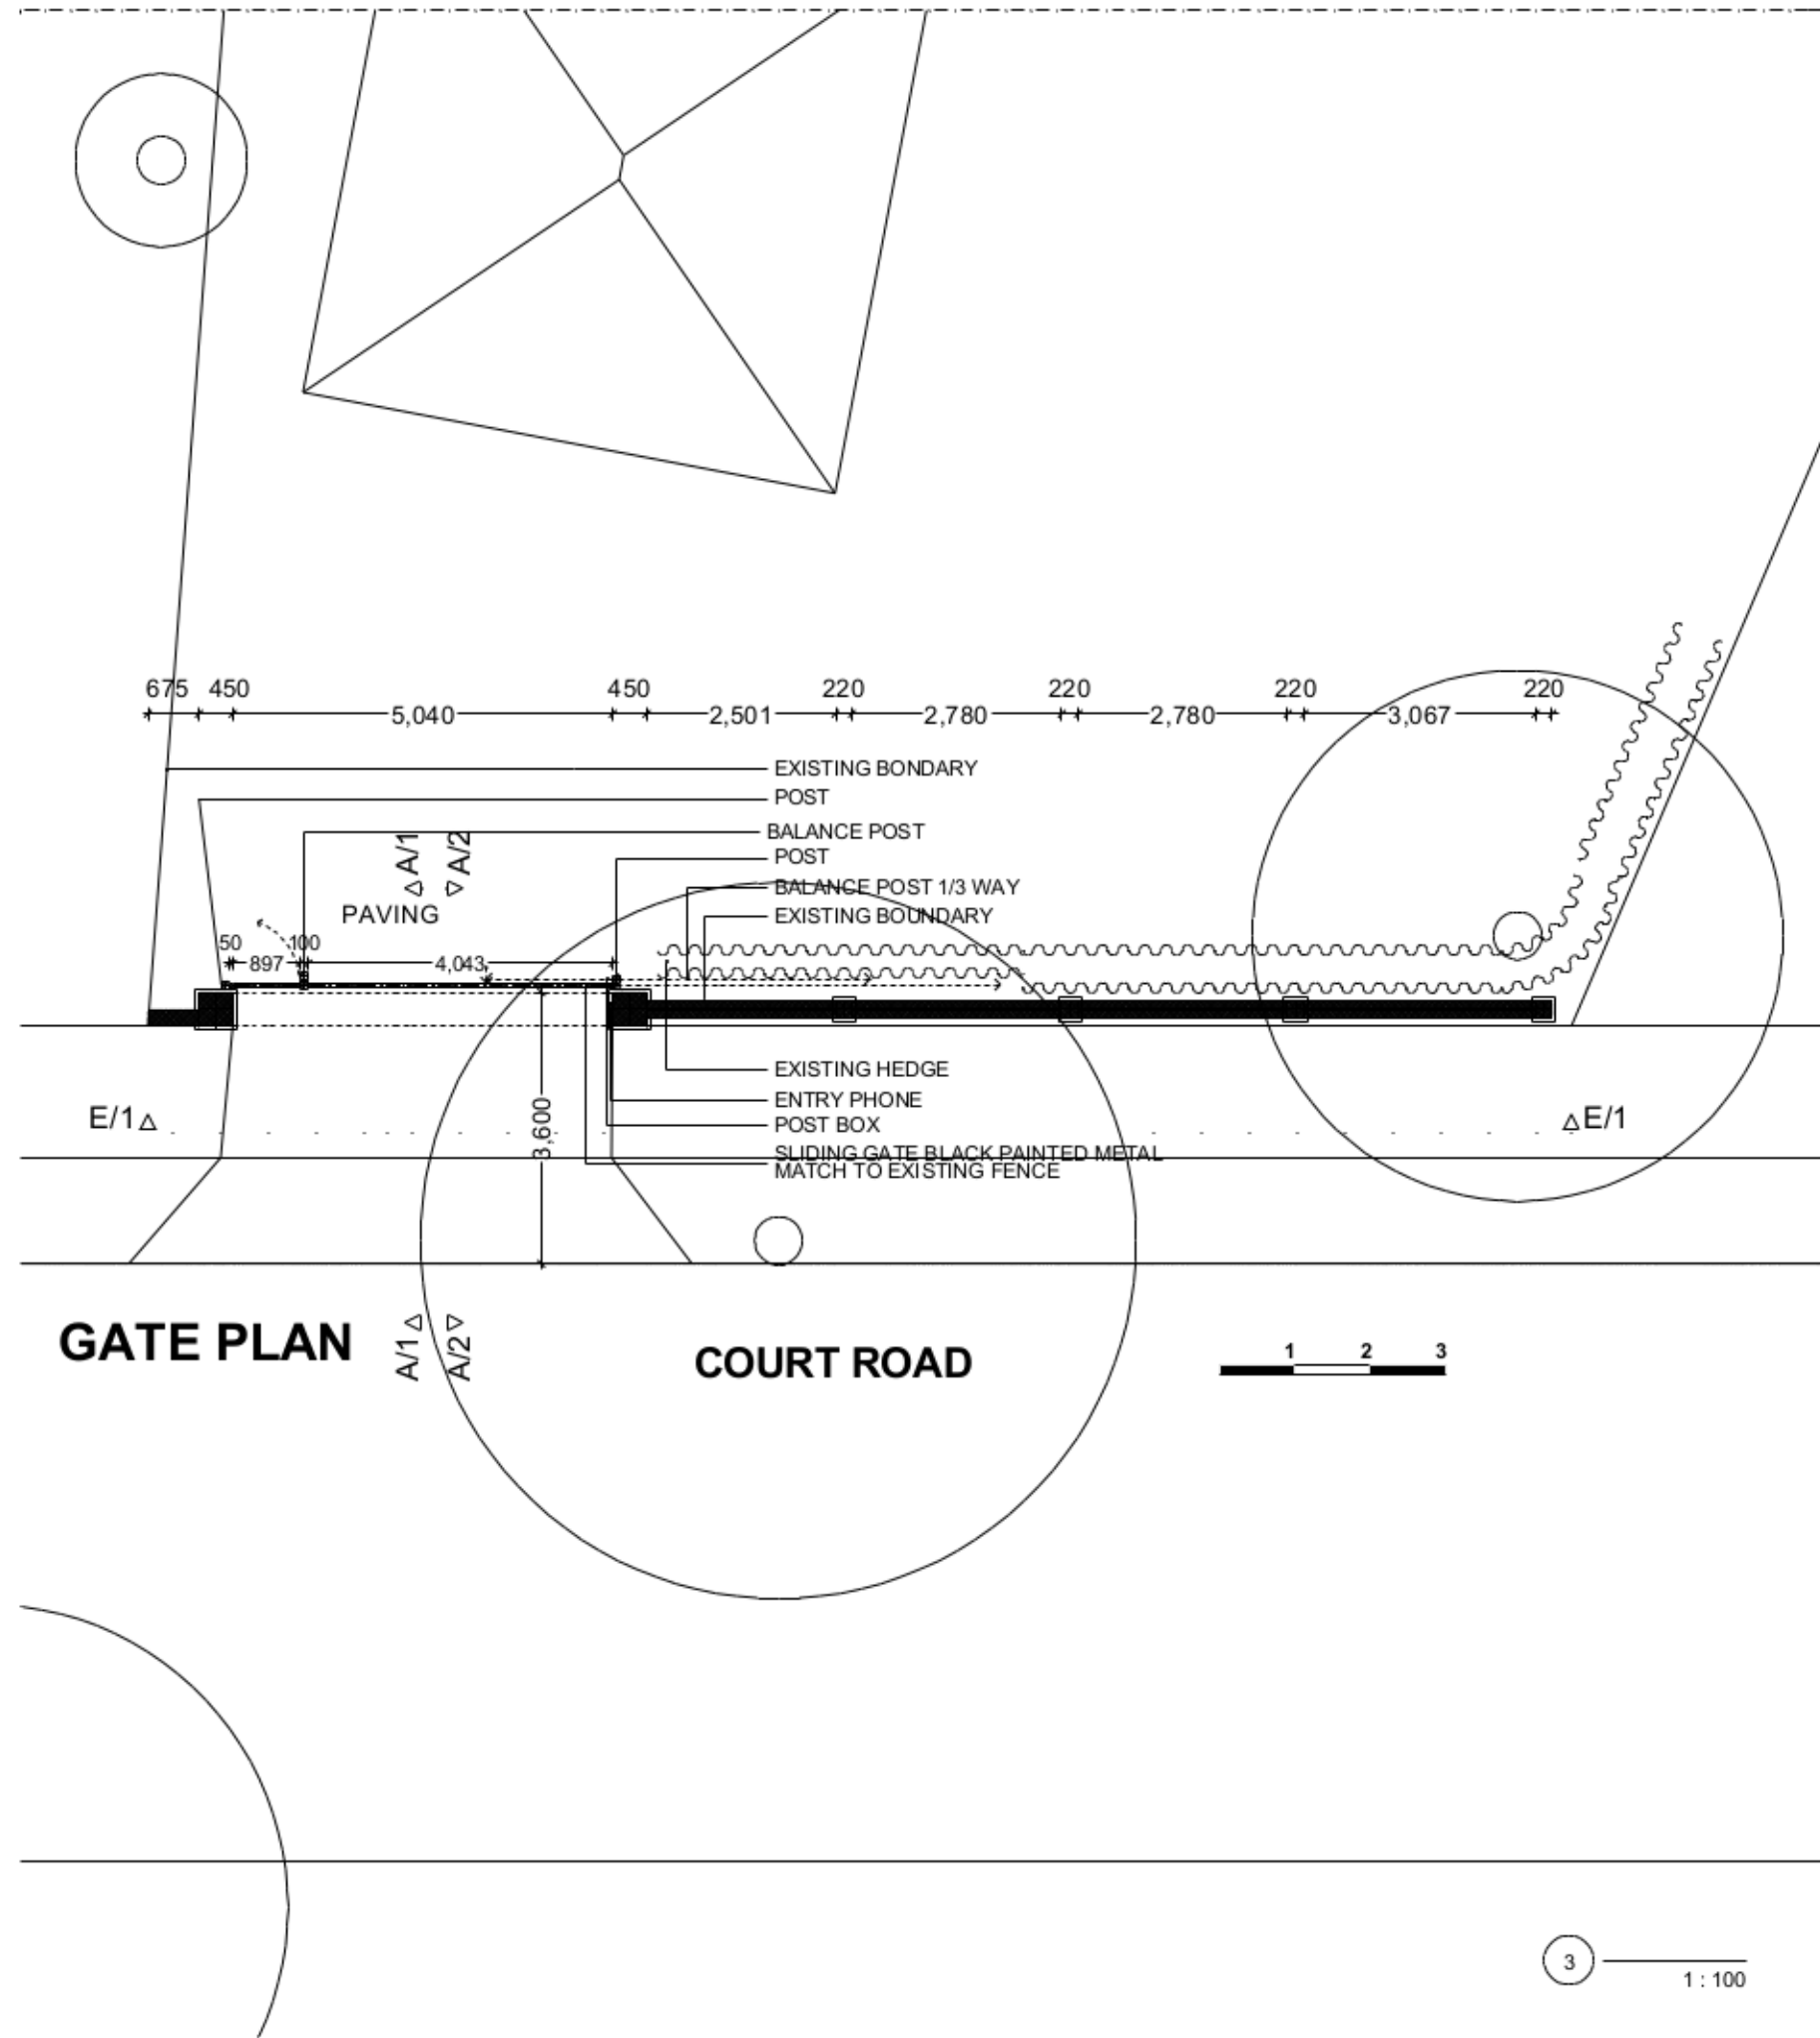

ISK ARCHITECTS 22 The Queensway, Gerrards Cross, Bucks SL9 8NB tel: +441753 892080 email: iskarchitects@aol.com		
Project 3A COURT ROAD UB10 8TE		
Title GATE PLAN SITE PLAN		
Scale 1:100; 1:500 @A3		
Date 03/06/21		Name
371	11-002	