





Front Elevation




Rear Elevation

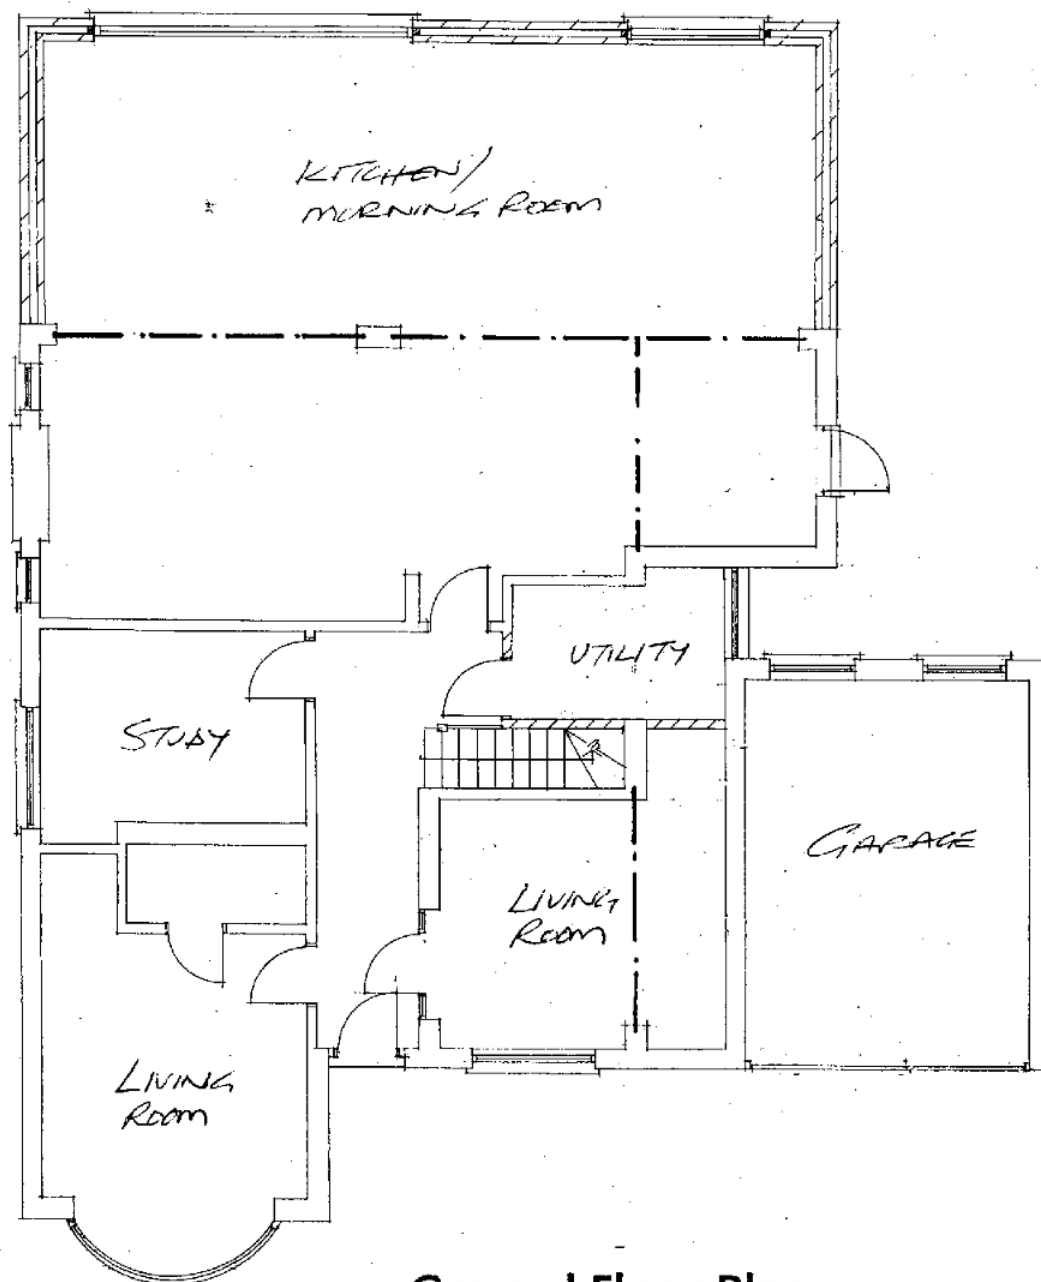

Ground Floor Plan

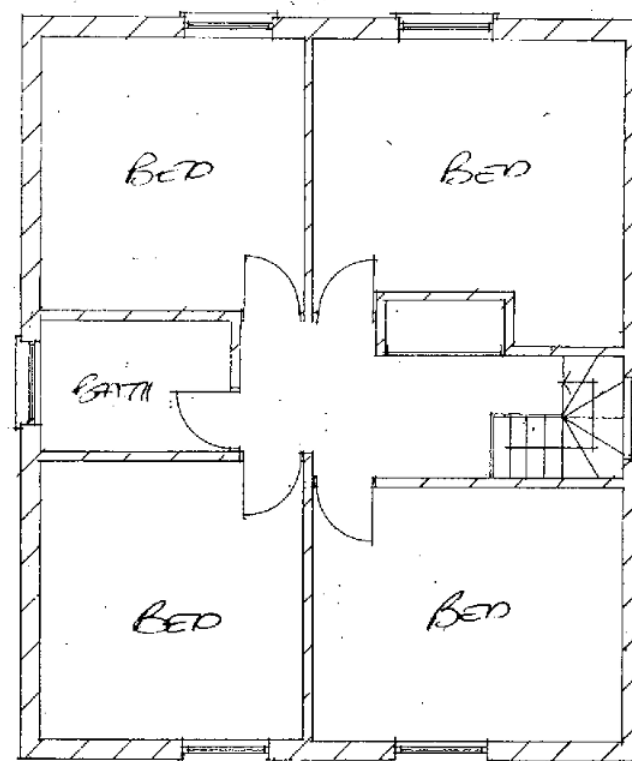

First Floor Plan

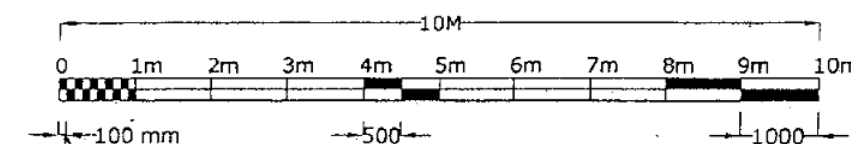

 david silverman architectural consultant 70 woodland drive, watford, herts wd17 3bz mobile: 07941 306 146	
SITE 1 Chiltern Road Pinner Middx HA5 2TD	
CLIENT 	
DETAIL Proposed	
DATE 	DRAWING NUMBER 20/2710/2
SCALE 1:100	
DRAWN BY 	