


S:\StorePlanning Nottingham\design\Boots\Uxbridge\Drawings\0931\siteplans_sheet.dwg

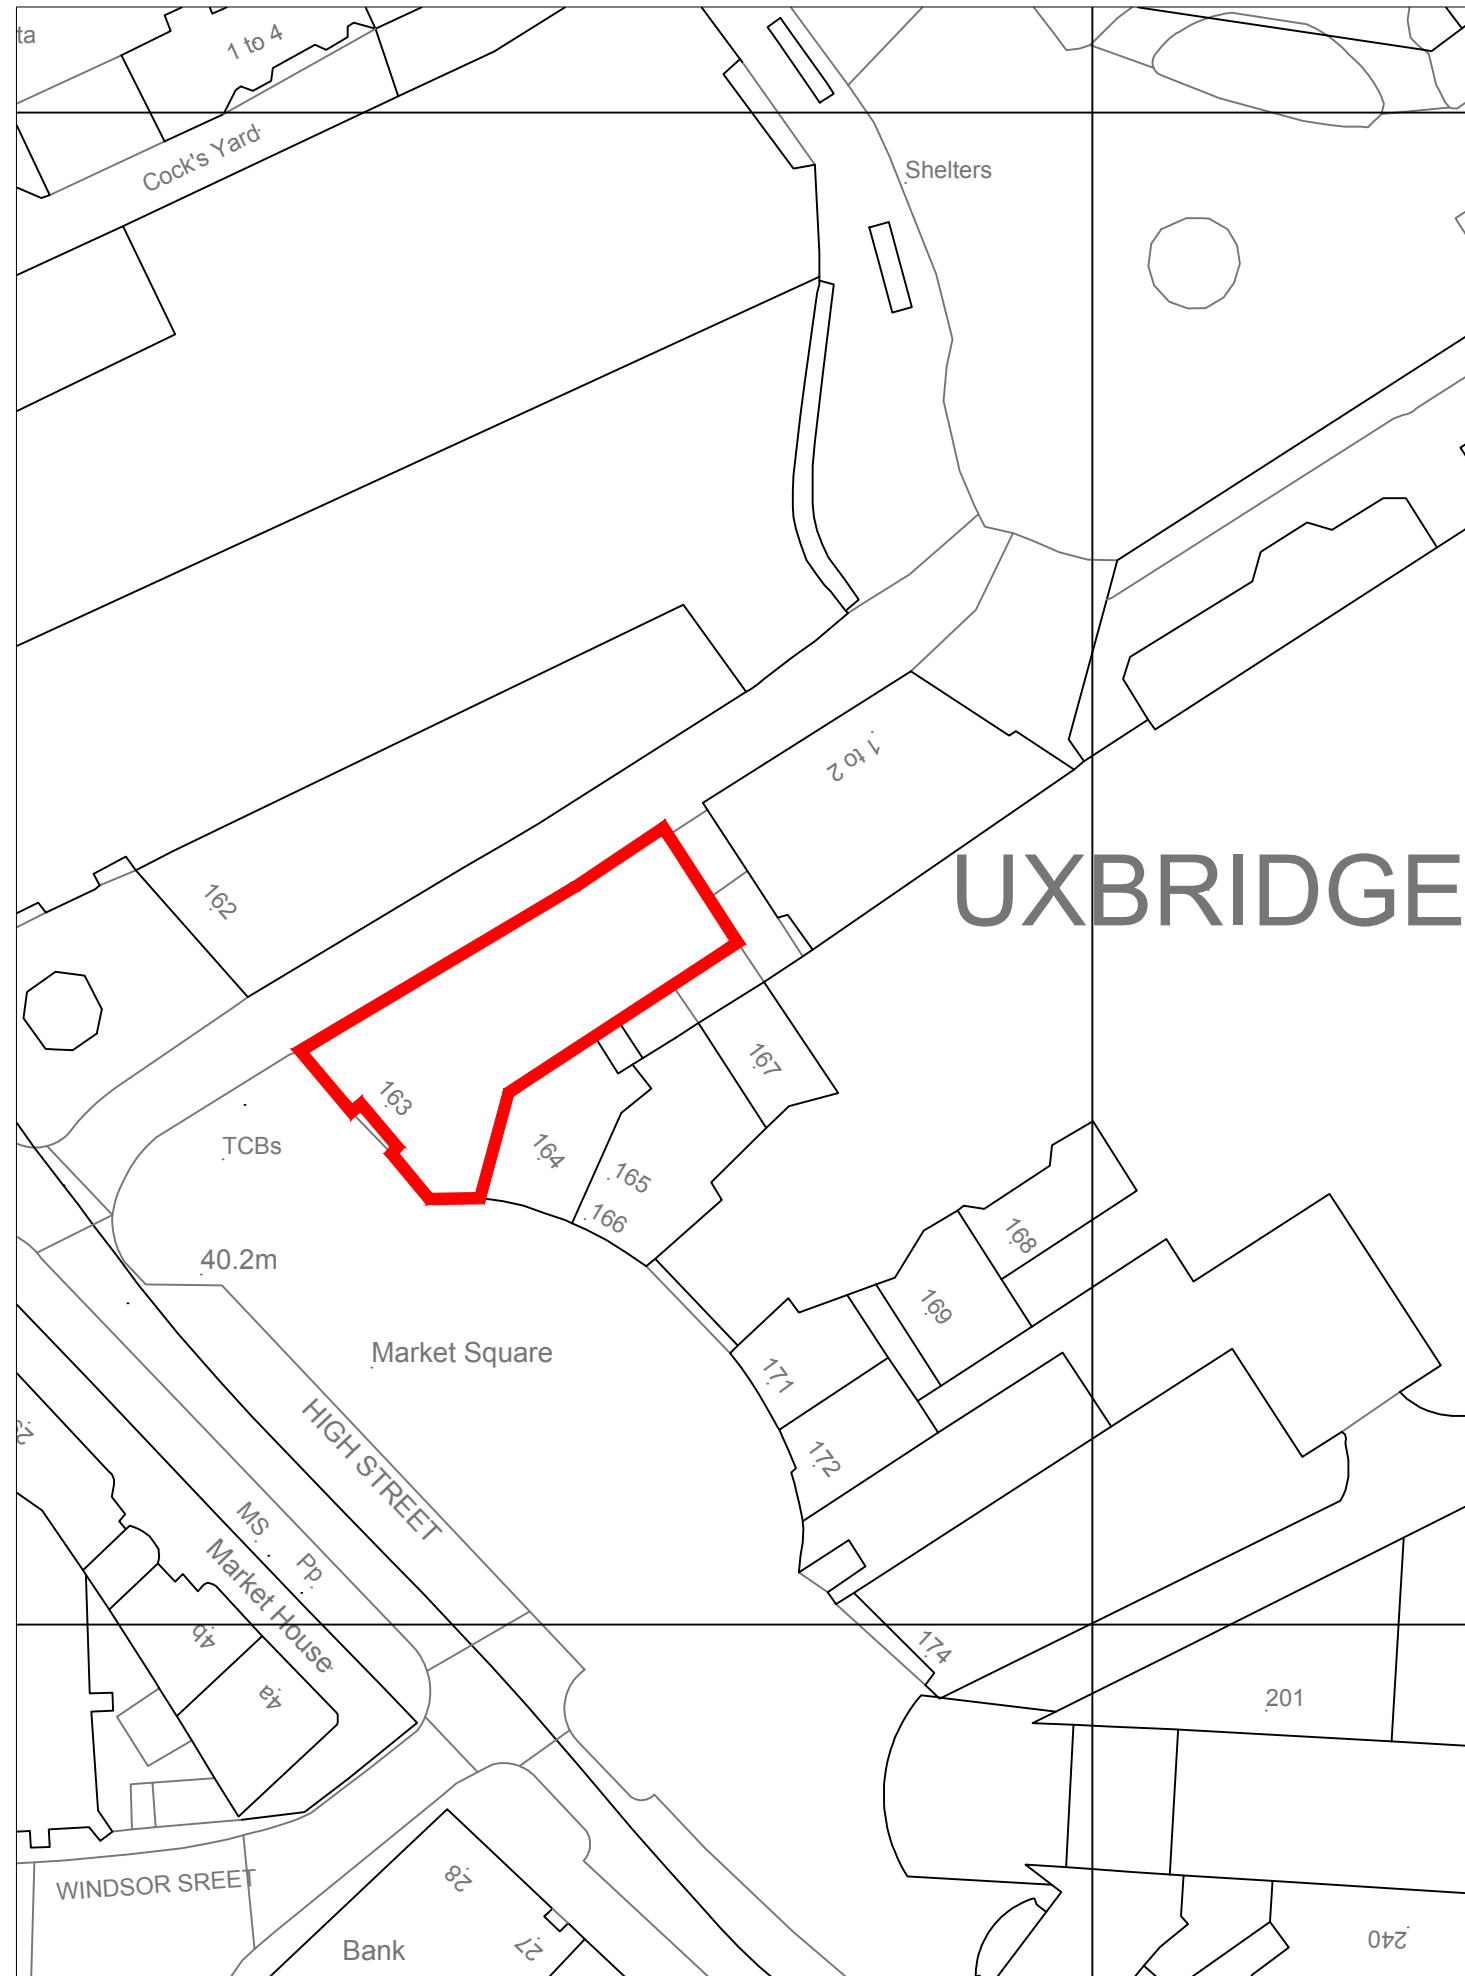


SITE PLAN

Scale 1:1250



LOCATION PLAN

Scale 1:500

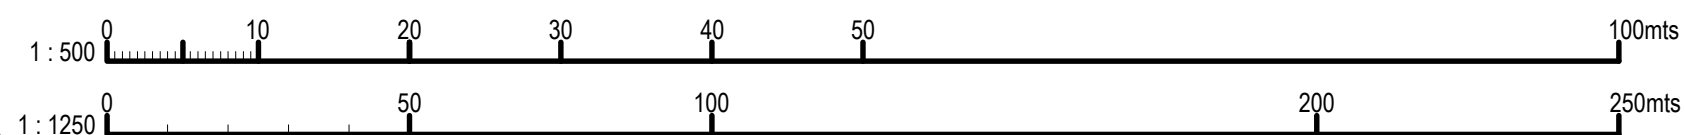

PLANNING



NOTTINGHAM
NG90 1BS

0115 950 6111

MARAQ

Oak House, Mere Way
Ruddington Fields
Business Park
Nottingham, NG11 6JS
T. 0115 931 5200
Contractor's Ref

Project Name

Store 0931

163 High Street

Uxbridge

UB8 1JZ

Drawing Title

Site & Location Plan

Dept. Architectural

Drawn JB

Approved

Approved

Scale Varies

Date

23:06:17

Drg No.

0931 / C240677 / 050

Rev.

/