





Existing Ground Floor Plan
Scale 1:100

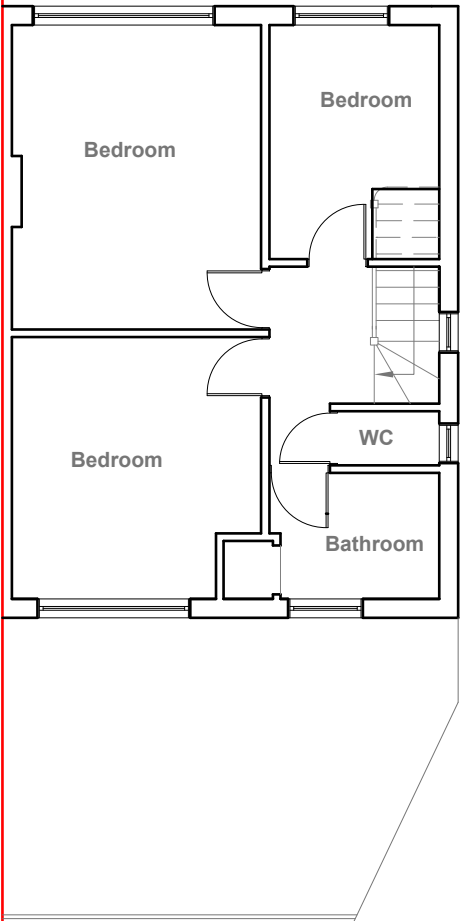

Existing First Floor Plan
Scale 1:100




Existing Front Elevation
Scale 1:100

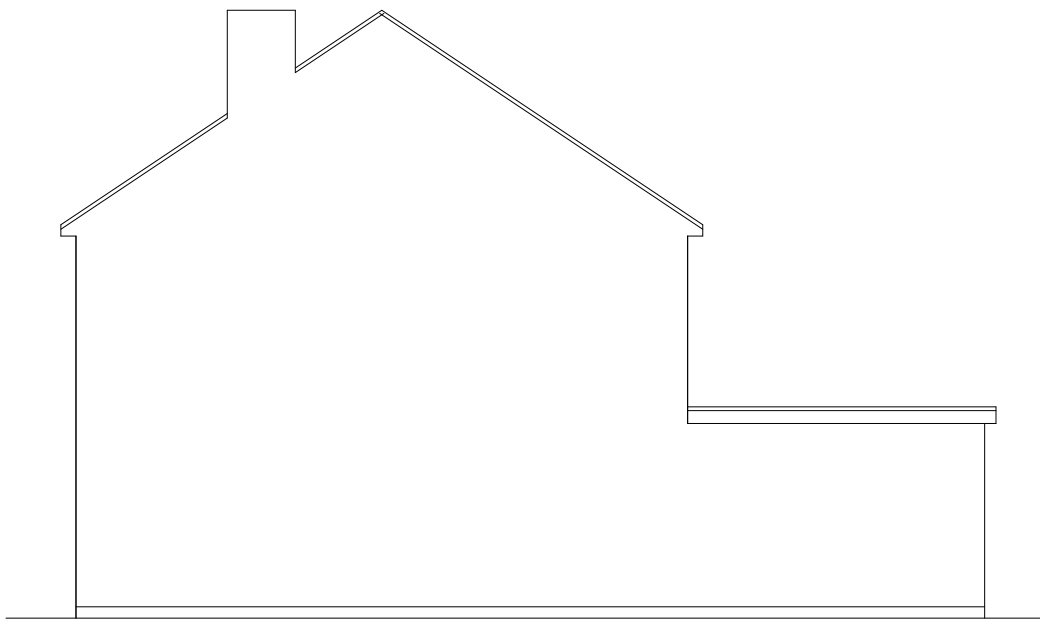

Existing Side Elevation
Scale 1:100



Existing Rear Elevation
Scale 1:100

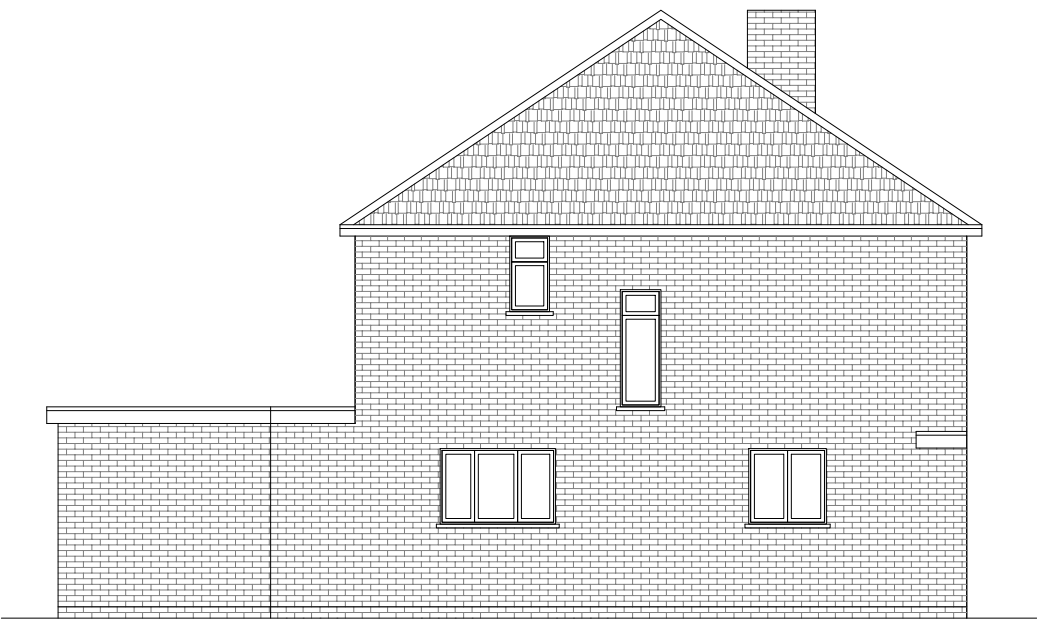

Existing Side Elevation
Scale 1:100



GENERAL NOTES:
1. ALL DIMENSIONS ARE IN MILLIMETER.
2. VERIFY ALL DIMENSIONS AND CONDITIONS BEFORE BUILDING OR STARTING CONSTRUCTION. NOTIFY THE DESIGNER IMMEDIATELY OF ANY DISCREPANCY OR VARIATION.
3. ALL WORK TO COMPLY WITH CURRENT BUILDING REGULATIONS AND CODES OF PRACTICE

Title:


Existing Floor Plans & Elevations

Site Address
4 Forris Avenue
Hayes
Middlesex
UB3 2AS

Scale: 1:100 @A3
Date: 23/02/2021
Drawing No.: 2021/25 -01
Drawn By: FP


Revision Date:
e:mail -
faluckpatel@yahoo.com
(M) +44 (0) 7871 466 254

Faluck
Patel

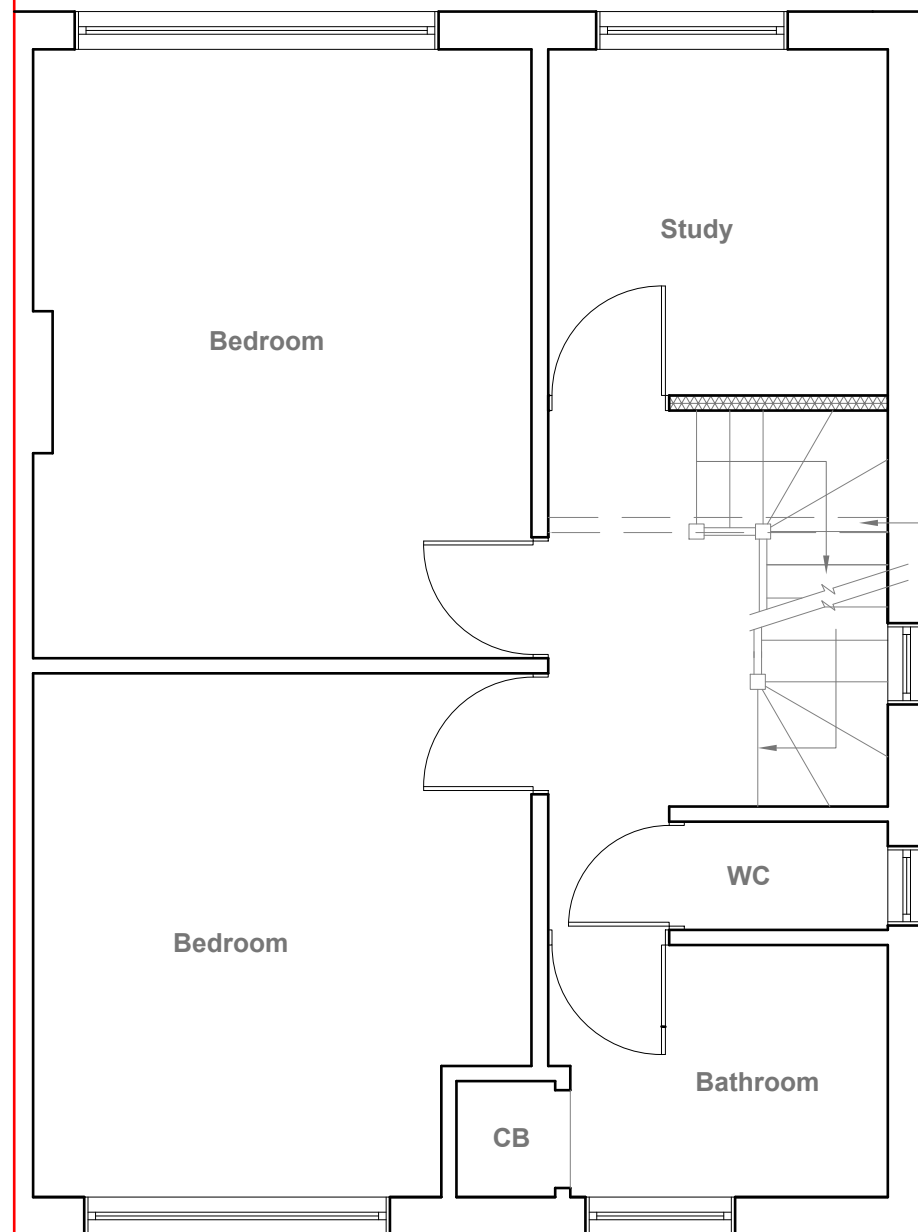

Proposed First Floor Plan
Scale 1:50

provide 2m headheight
between two Staircases (If not Exsiting Wall to be moved to get 2m clear headheight)

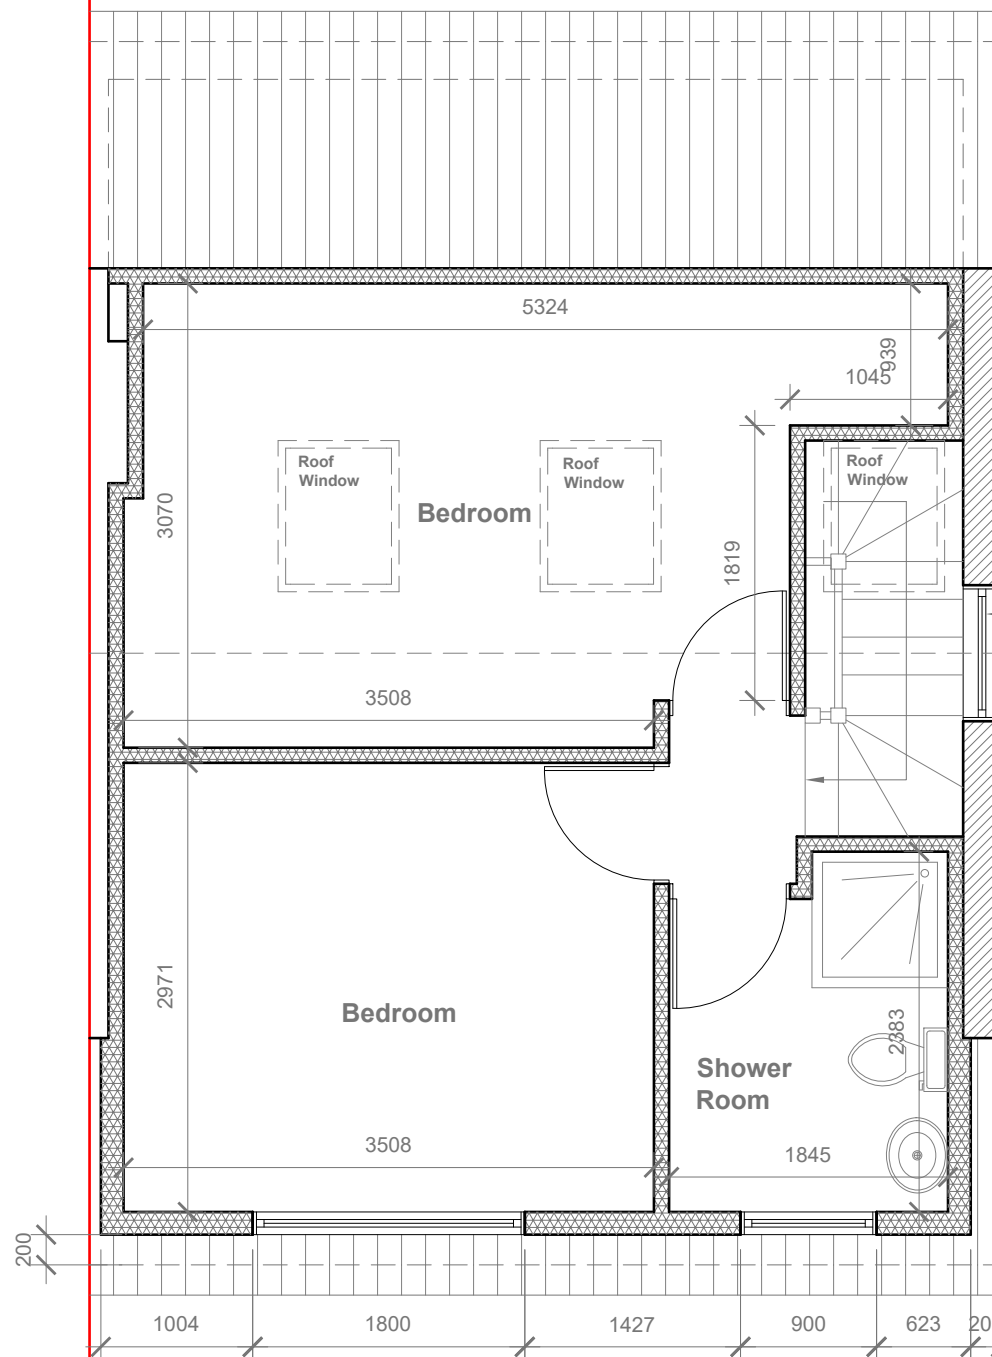

Proposed Loft Floor Plan
Scale 1:50

Velux Window to be installed as per manufacturer specification, not projected more than 150mm from the plane of roof slop

Proposed Flank Wall Window to be Obscure Glazed and Non Opening below 1.7m from FFL



- GENERAL NOTES:**
1. ALL DIMENSIONS ARE IN MILLIMETER.
 2. VERIFY ALL DIMENSIONS AND CONDITIONS BEFORE BUILDING OR STARTING CONSTRUCTION. NOTIFY THE DESIGNER IMMEDIATELY OF ANY DISCREPANCY OR VARIATION.
 3. ALL WORK TO COMPLY WITH CURRENT BUILDING REGULATIONS AND CODES OF PRACTICE

Title:

Proposed First Floor & Loft Plans

Site Address

4 Forris Avenue
Hayes
Middlesex
UB3 2AS

Scale: 1:50 @A3

Date: 23/02/2021


Drawing No.:
2021/25 -02PD

Drawn By:
FP


Revision Date:

e:mail -
faluckpatel@yahoo.com
(M) +44 (0) 7871 466 254

**Faluck
Patel**

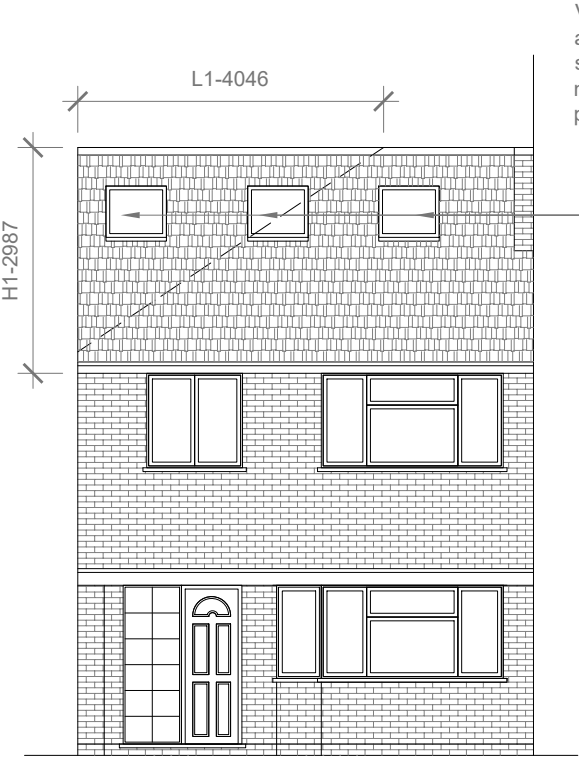

Proposed Front Elevation
Scale 1:100

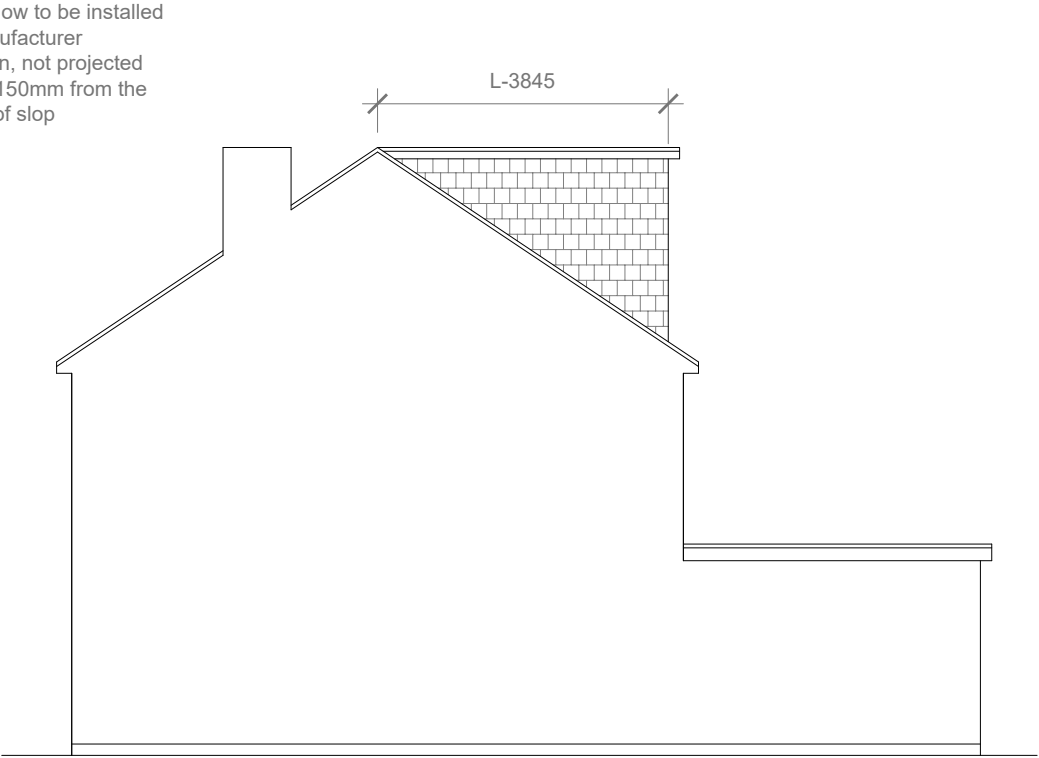

Proposed Side Elevation
Scale 1:100

Proposed External Finish
Materials to Match Existing
External Finish Materials

REAR DORMER VOLUME =


$$V1 = \frac{W \times H \times L}{2}$$
$$= \frac{5.753 \times 2.570 \times 3.845}{2}$$
$$= \frac{56.84}{2}$$
$$= 28.42 \text{ CU.MT.}$$

HIP TO GABLE ROOF VOLUME =


$$V2 = \frac{W1 \times H1 \times L1}{6}$$
$$= \frac{8.491 \times 2.987 \times 4.046}{6}$$
$$= \frac{102.61}{6}$$
$$= 17.10 \text{ CU.MT.}$$

TOTAL ROOF VOLUME =

$$V1 + V2$$
$$= 28.42 + 17.10$$
$$= 45.52 \text{ CU.MT.} < 50.00 \text{ CU.MT}$$

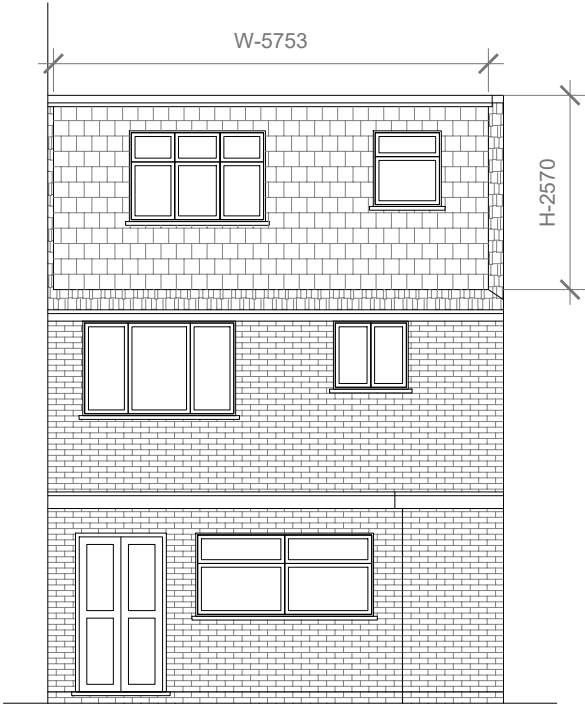

Proposed Rear Elevation
Scale 1:100

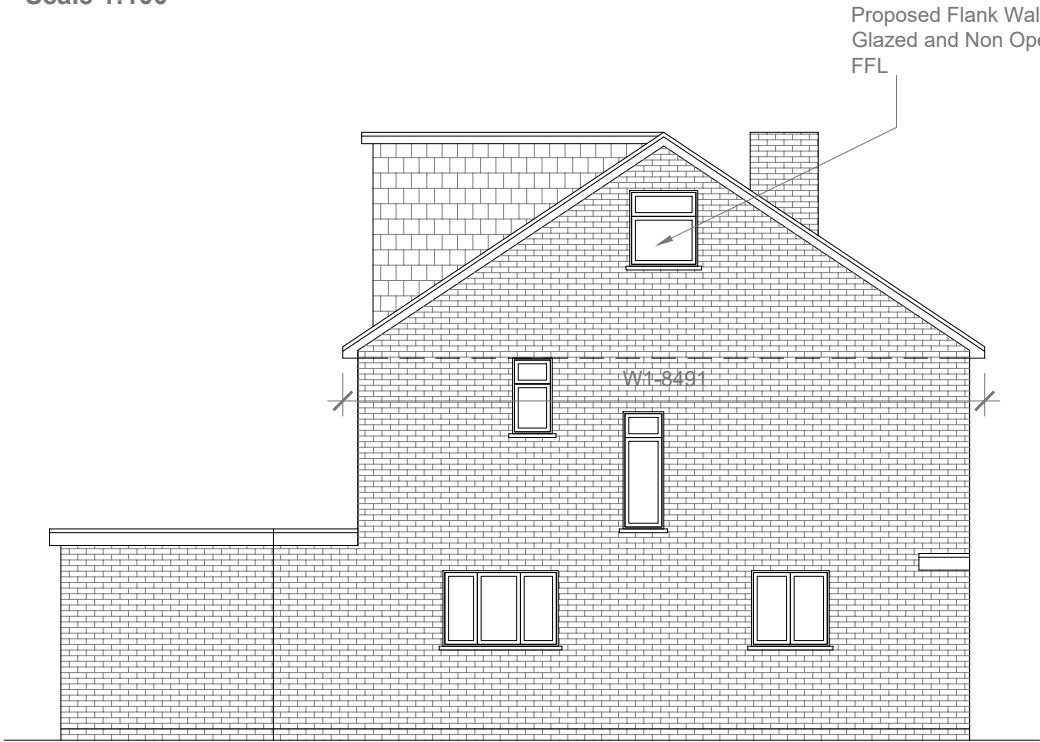

Proposed Side Elevation
Scale 1:100



GENERAL NOTES:
1. ALL DIMENSIONS ARE IN MILLIMETER.
2. VERIFY ALL DIMENSIONS AND CONDITIONS BEFORE BUILDING OR STARTING CONSTRUCTION. NOTIFY THE DESIGNER IMMEDIATELY OF ANY DISCREPANCY OR VARIATION.
3. ALL WORK TO COMPLY WITH CURRENT BUILDING REGULATIONS AND CODES OF PRACTICE

Title:

Proposed Elevations

Site Address
4 Forris Avenue
Hayes
Middlesex
UB3 2AS

Scale: 1:100 @A3
Date: 23/02/2021
Drawing No.: 2021/25 -03PD
Drawn By: FP

Revision Date:

e:mail -
faluckpatel@yahoo.com
(M) +44 (0) 7871 466 254

