




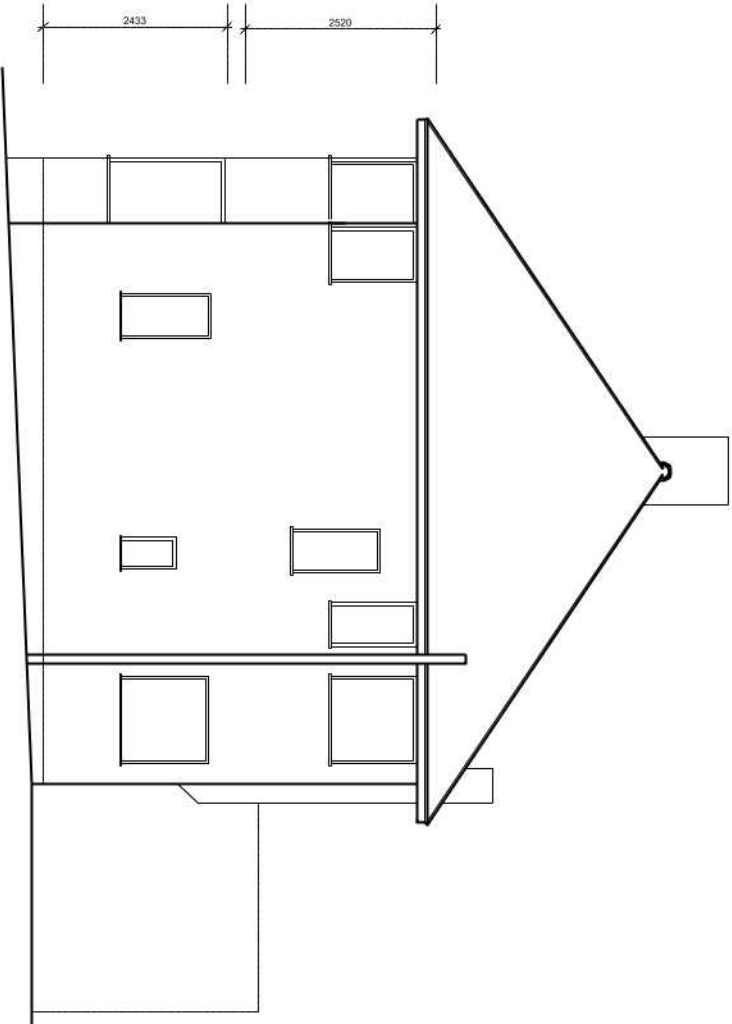


Existing Side Elevation

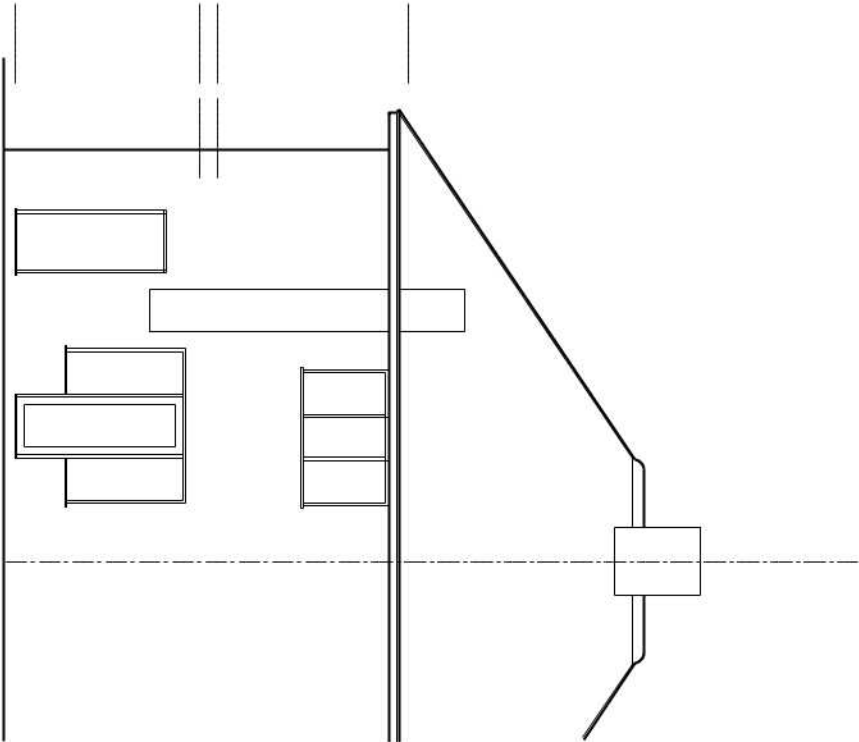

Existing Rear Elevation

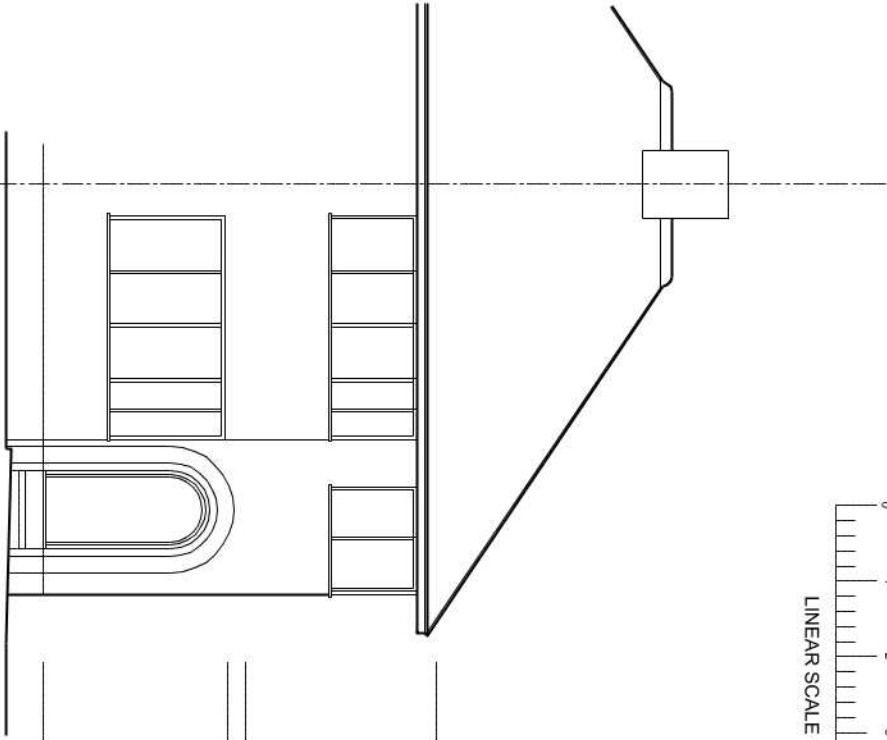

Existing Front Elevation

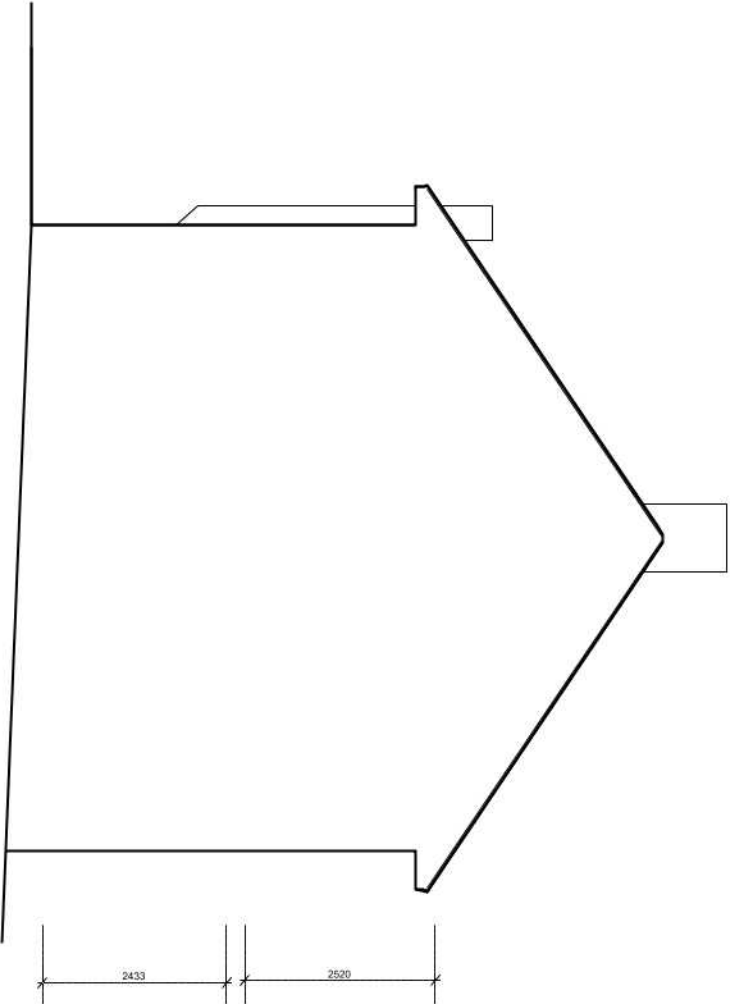

Existing Side Elevation from No 32

revisions A- Additional elevation added- 05/11/20

project 28 Pavillion Way
Ruislip
HA4 9JN

client Belinda Camacho

drawing title

Existing Elevations



true associates ltd
medusa house
1 Kilburn Lane
London W10 4ae
tel 020 8960 3663
e-mail alan@trueassociates.co.uk

date September 2020 number A15987PA-002
scale 1:100@A3 revision A