




ALL DIMENSIONS TO BE CHECKED ON SITE.
ANY DISCREPANCIES TO BE BROUGHT TO
THE ATTENTION OF THE ARCHITECT
IMMEDIATELY.

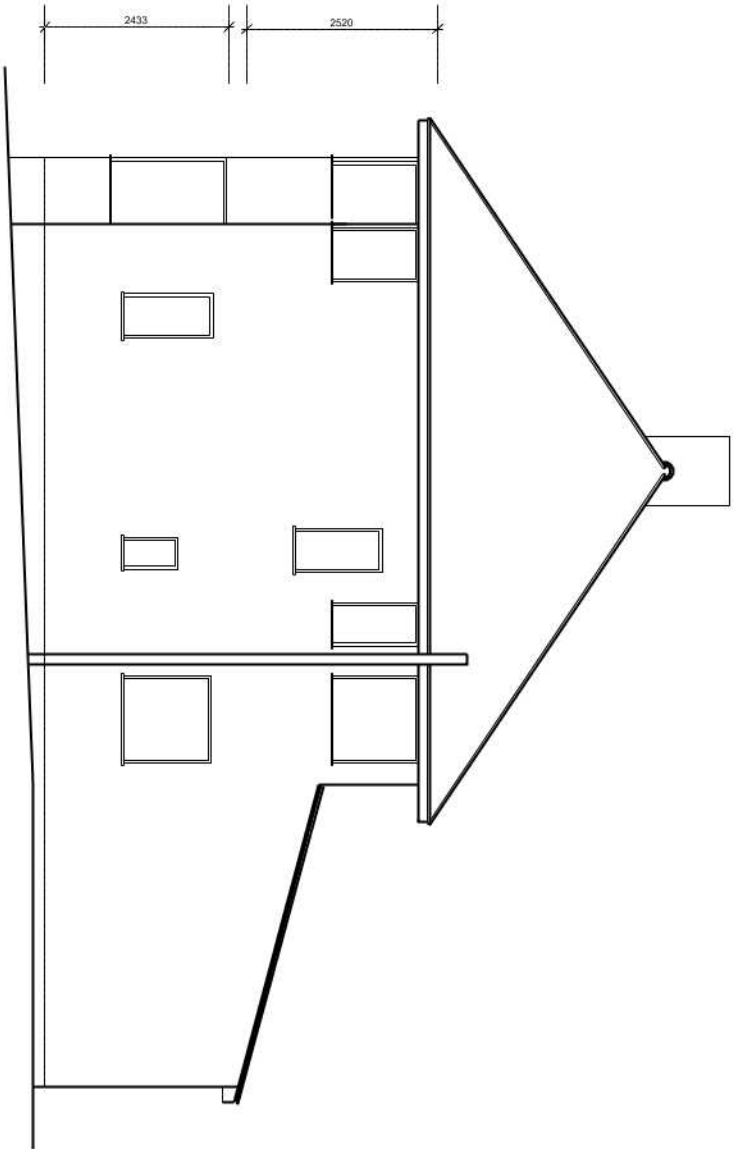


Proposed Side Elevation

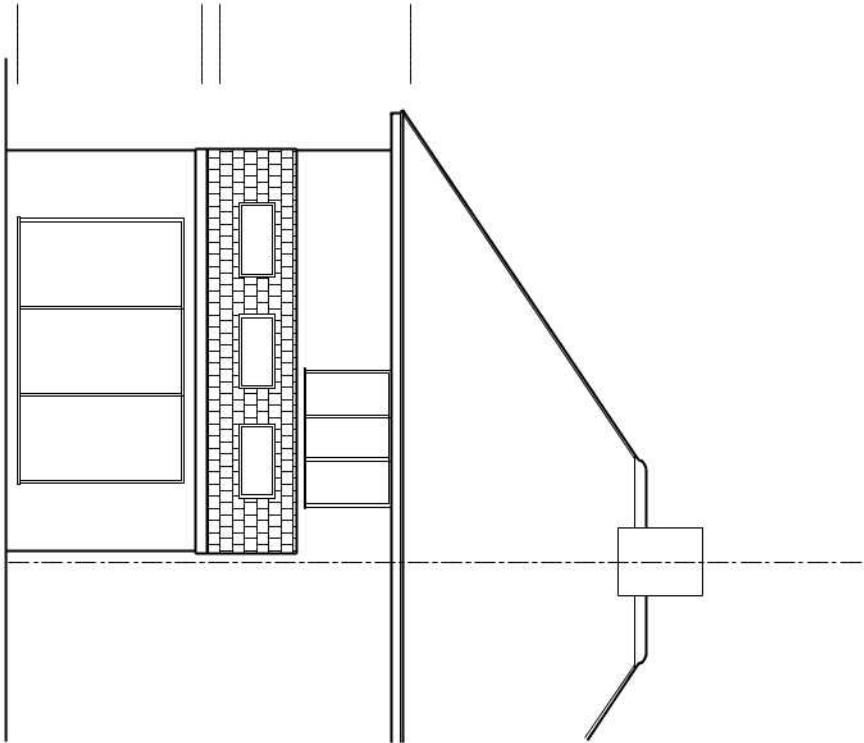

Proposed Rear Elevation

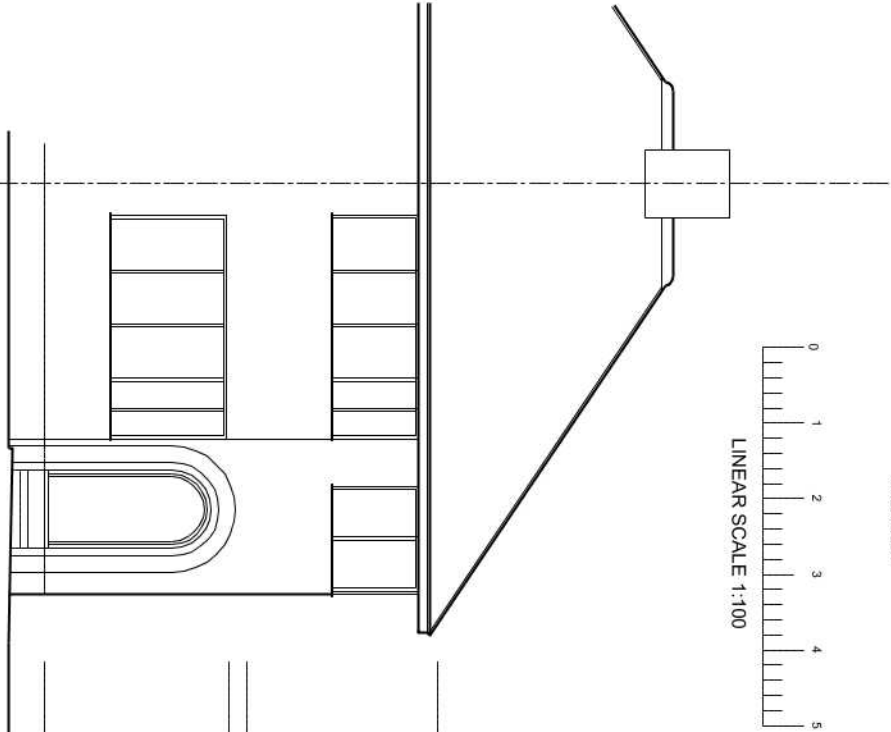

Proposed Front Elevation

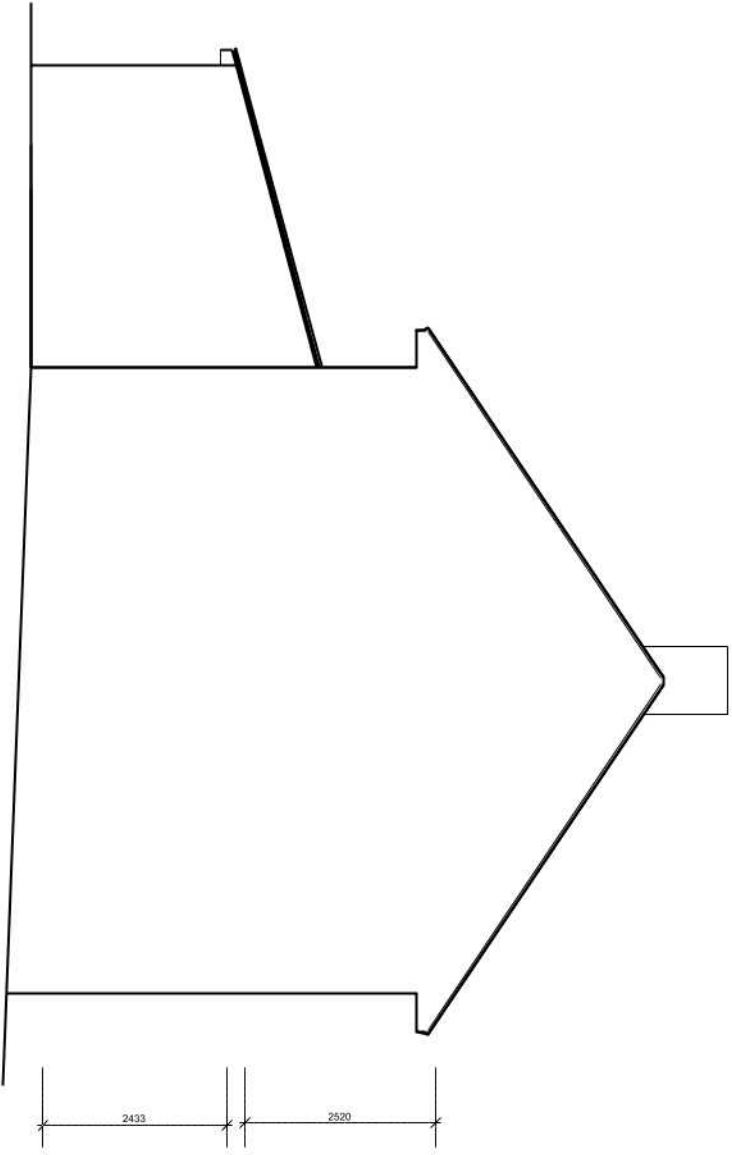

Proposed Side Elevation from No 32

revisions A- Additional elevation added- 05/11/20

project
28 Pavillion Way
Ruislip
HA4 9JN

client
Belinda Camacho

drawing title
Proposed Elevations

true associates ltd
medusa house
1 Kilburn Lane
London W10 4ae
tel 020 8960 3663
e-mail alan@trueassociates.co.uk

date September 2020 number A15987PA-004
scale 1:100@A3 revision A