



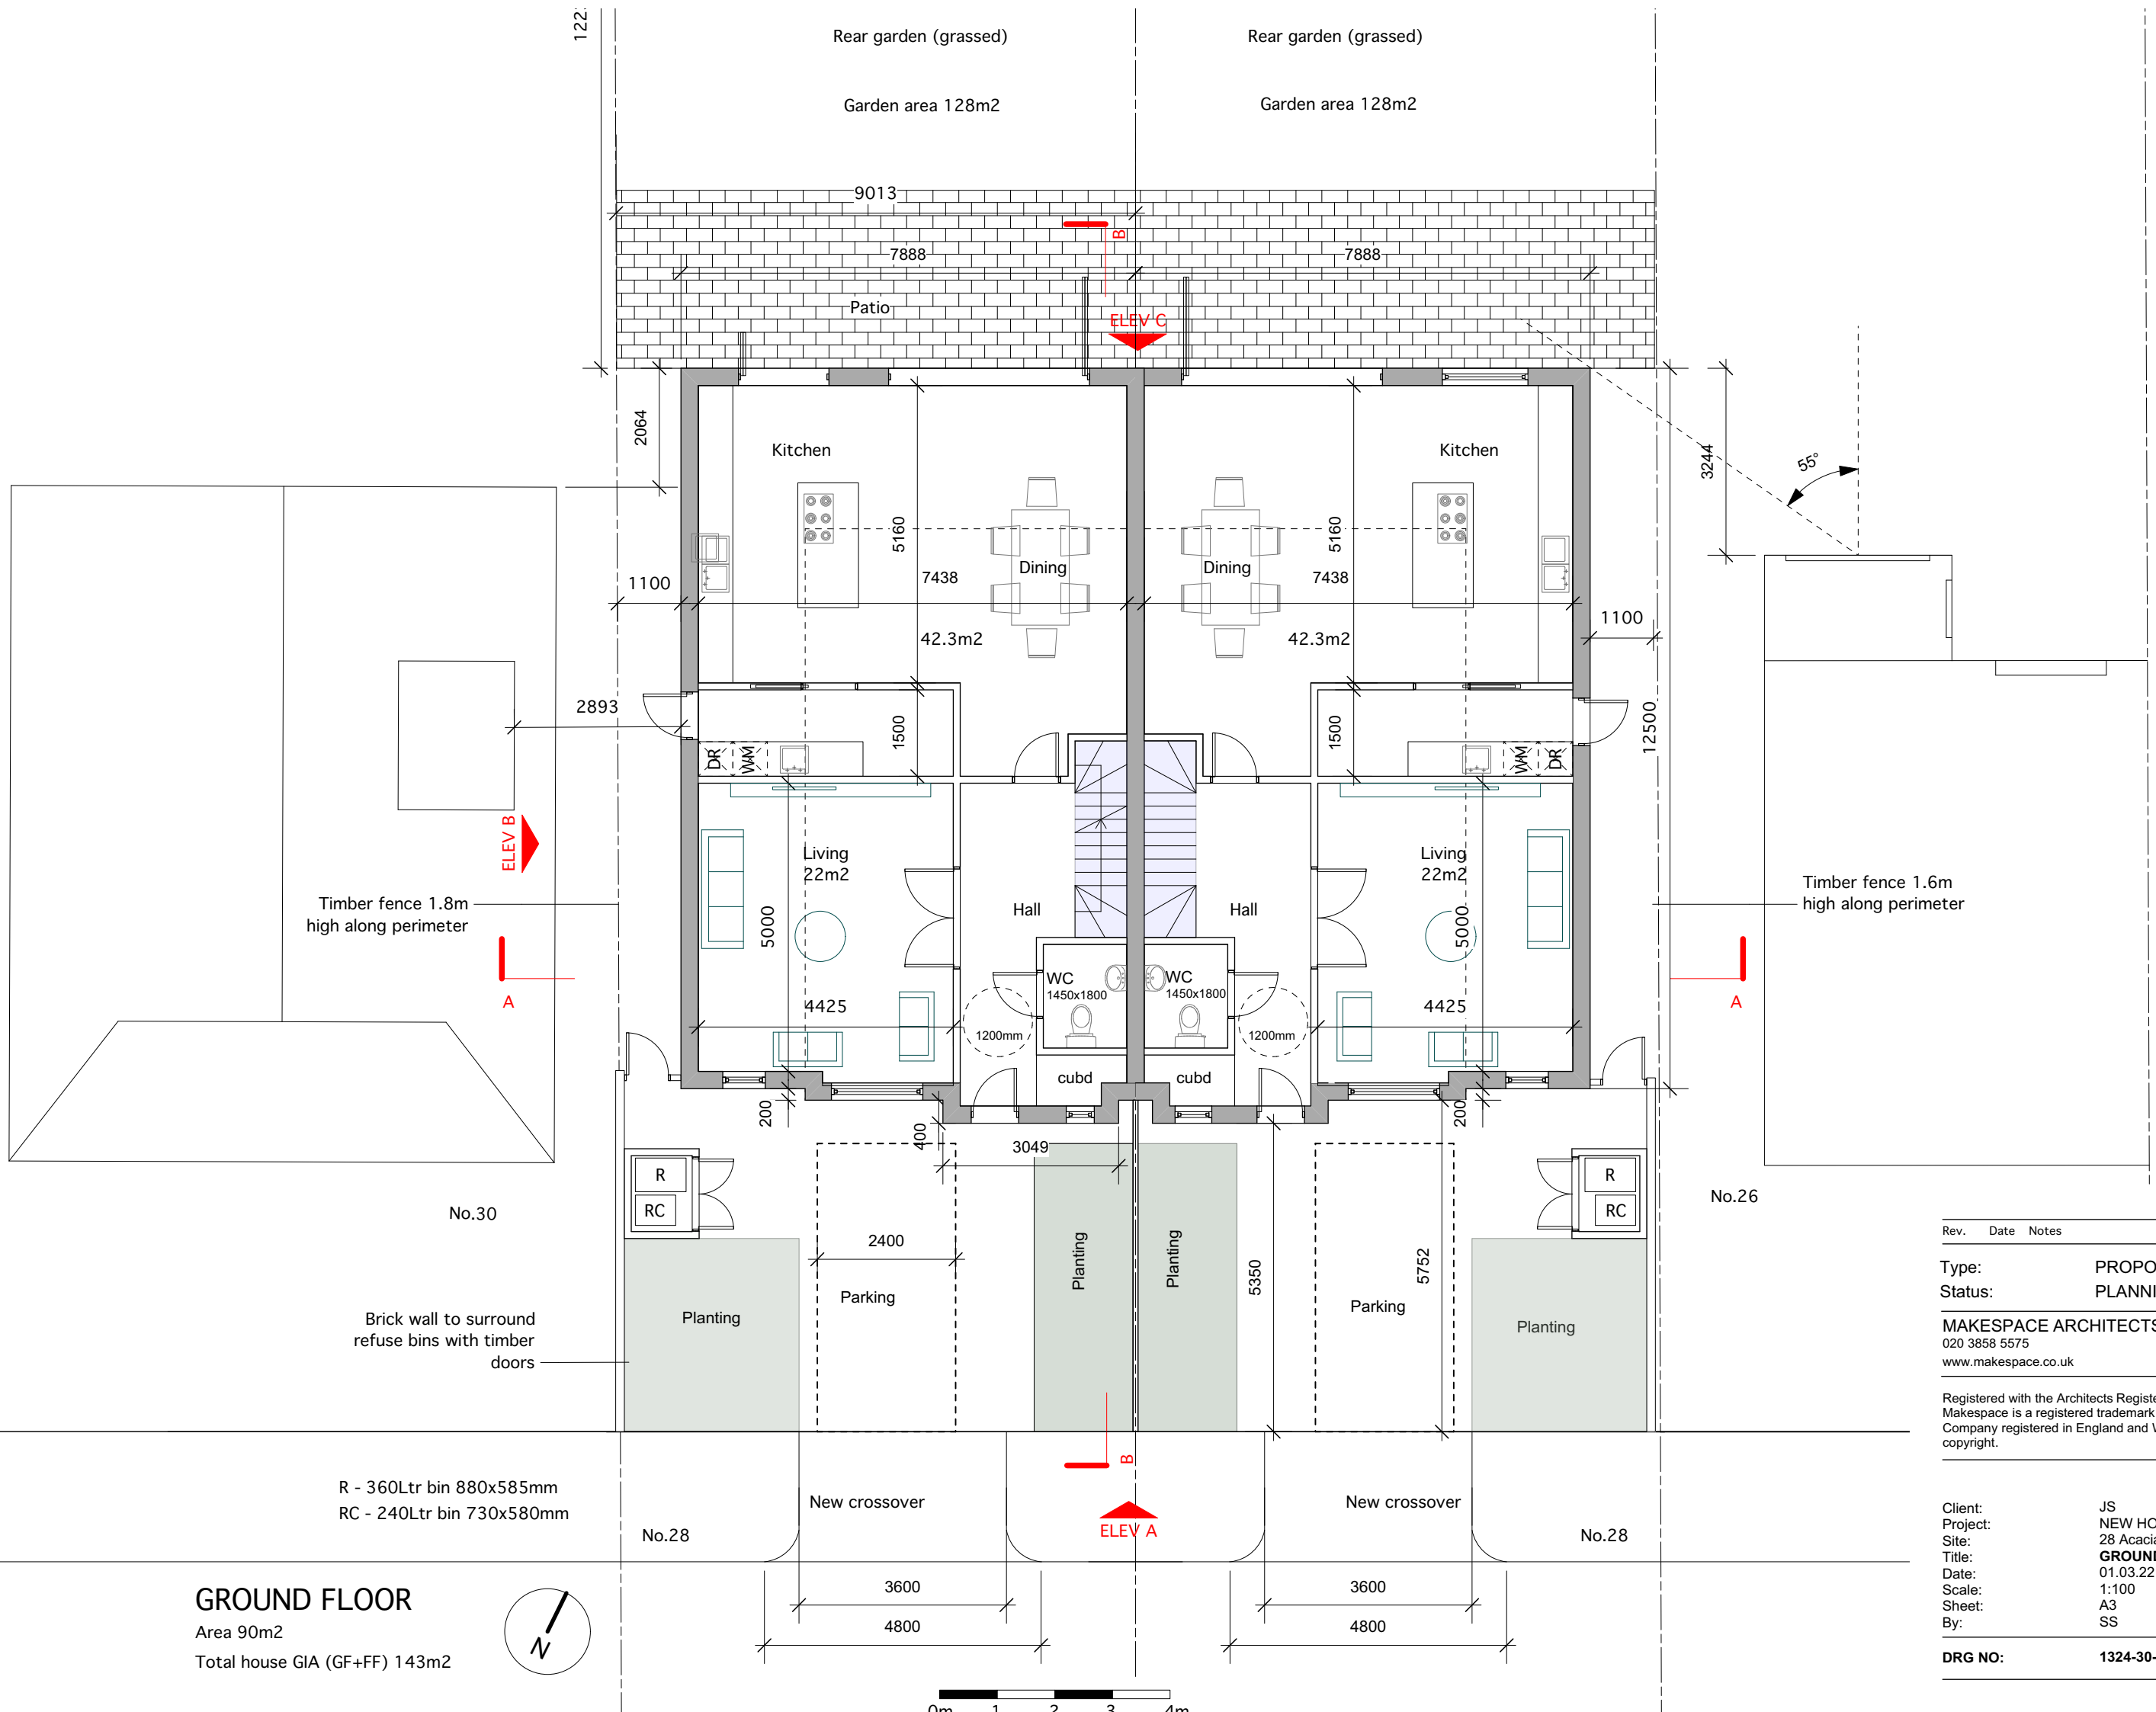

GROUND FLOOR

Area 90m2
Total house GIA (GF+FF) 143m2

 

Rev.	Date	Notes	By
------	------	-------	----

Type: PROPOSED
Status: PLANNING

MAKESPACE ARCHITECTS
020 3858 5575
www.makespace.co.uk

Registered with the Architects Registration Board UK.
Makespace is a registered trademark and a Limited
Company registered in England and Wales. All drawings are
copyright.

Client: JS
Project: NEW HOUSES
Site: 28 Acacia Ave HA4 8RG
Title: GROUND FLOOR PLAN
Date: 01.03.22
Scale: 1:100
Sheet: A3
By: SS

DRG NO: 1324-30-100 Rev. B