


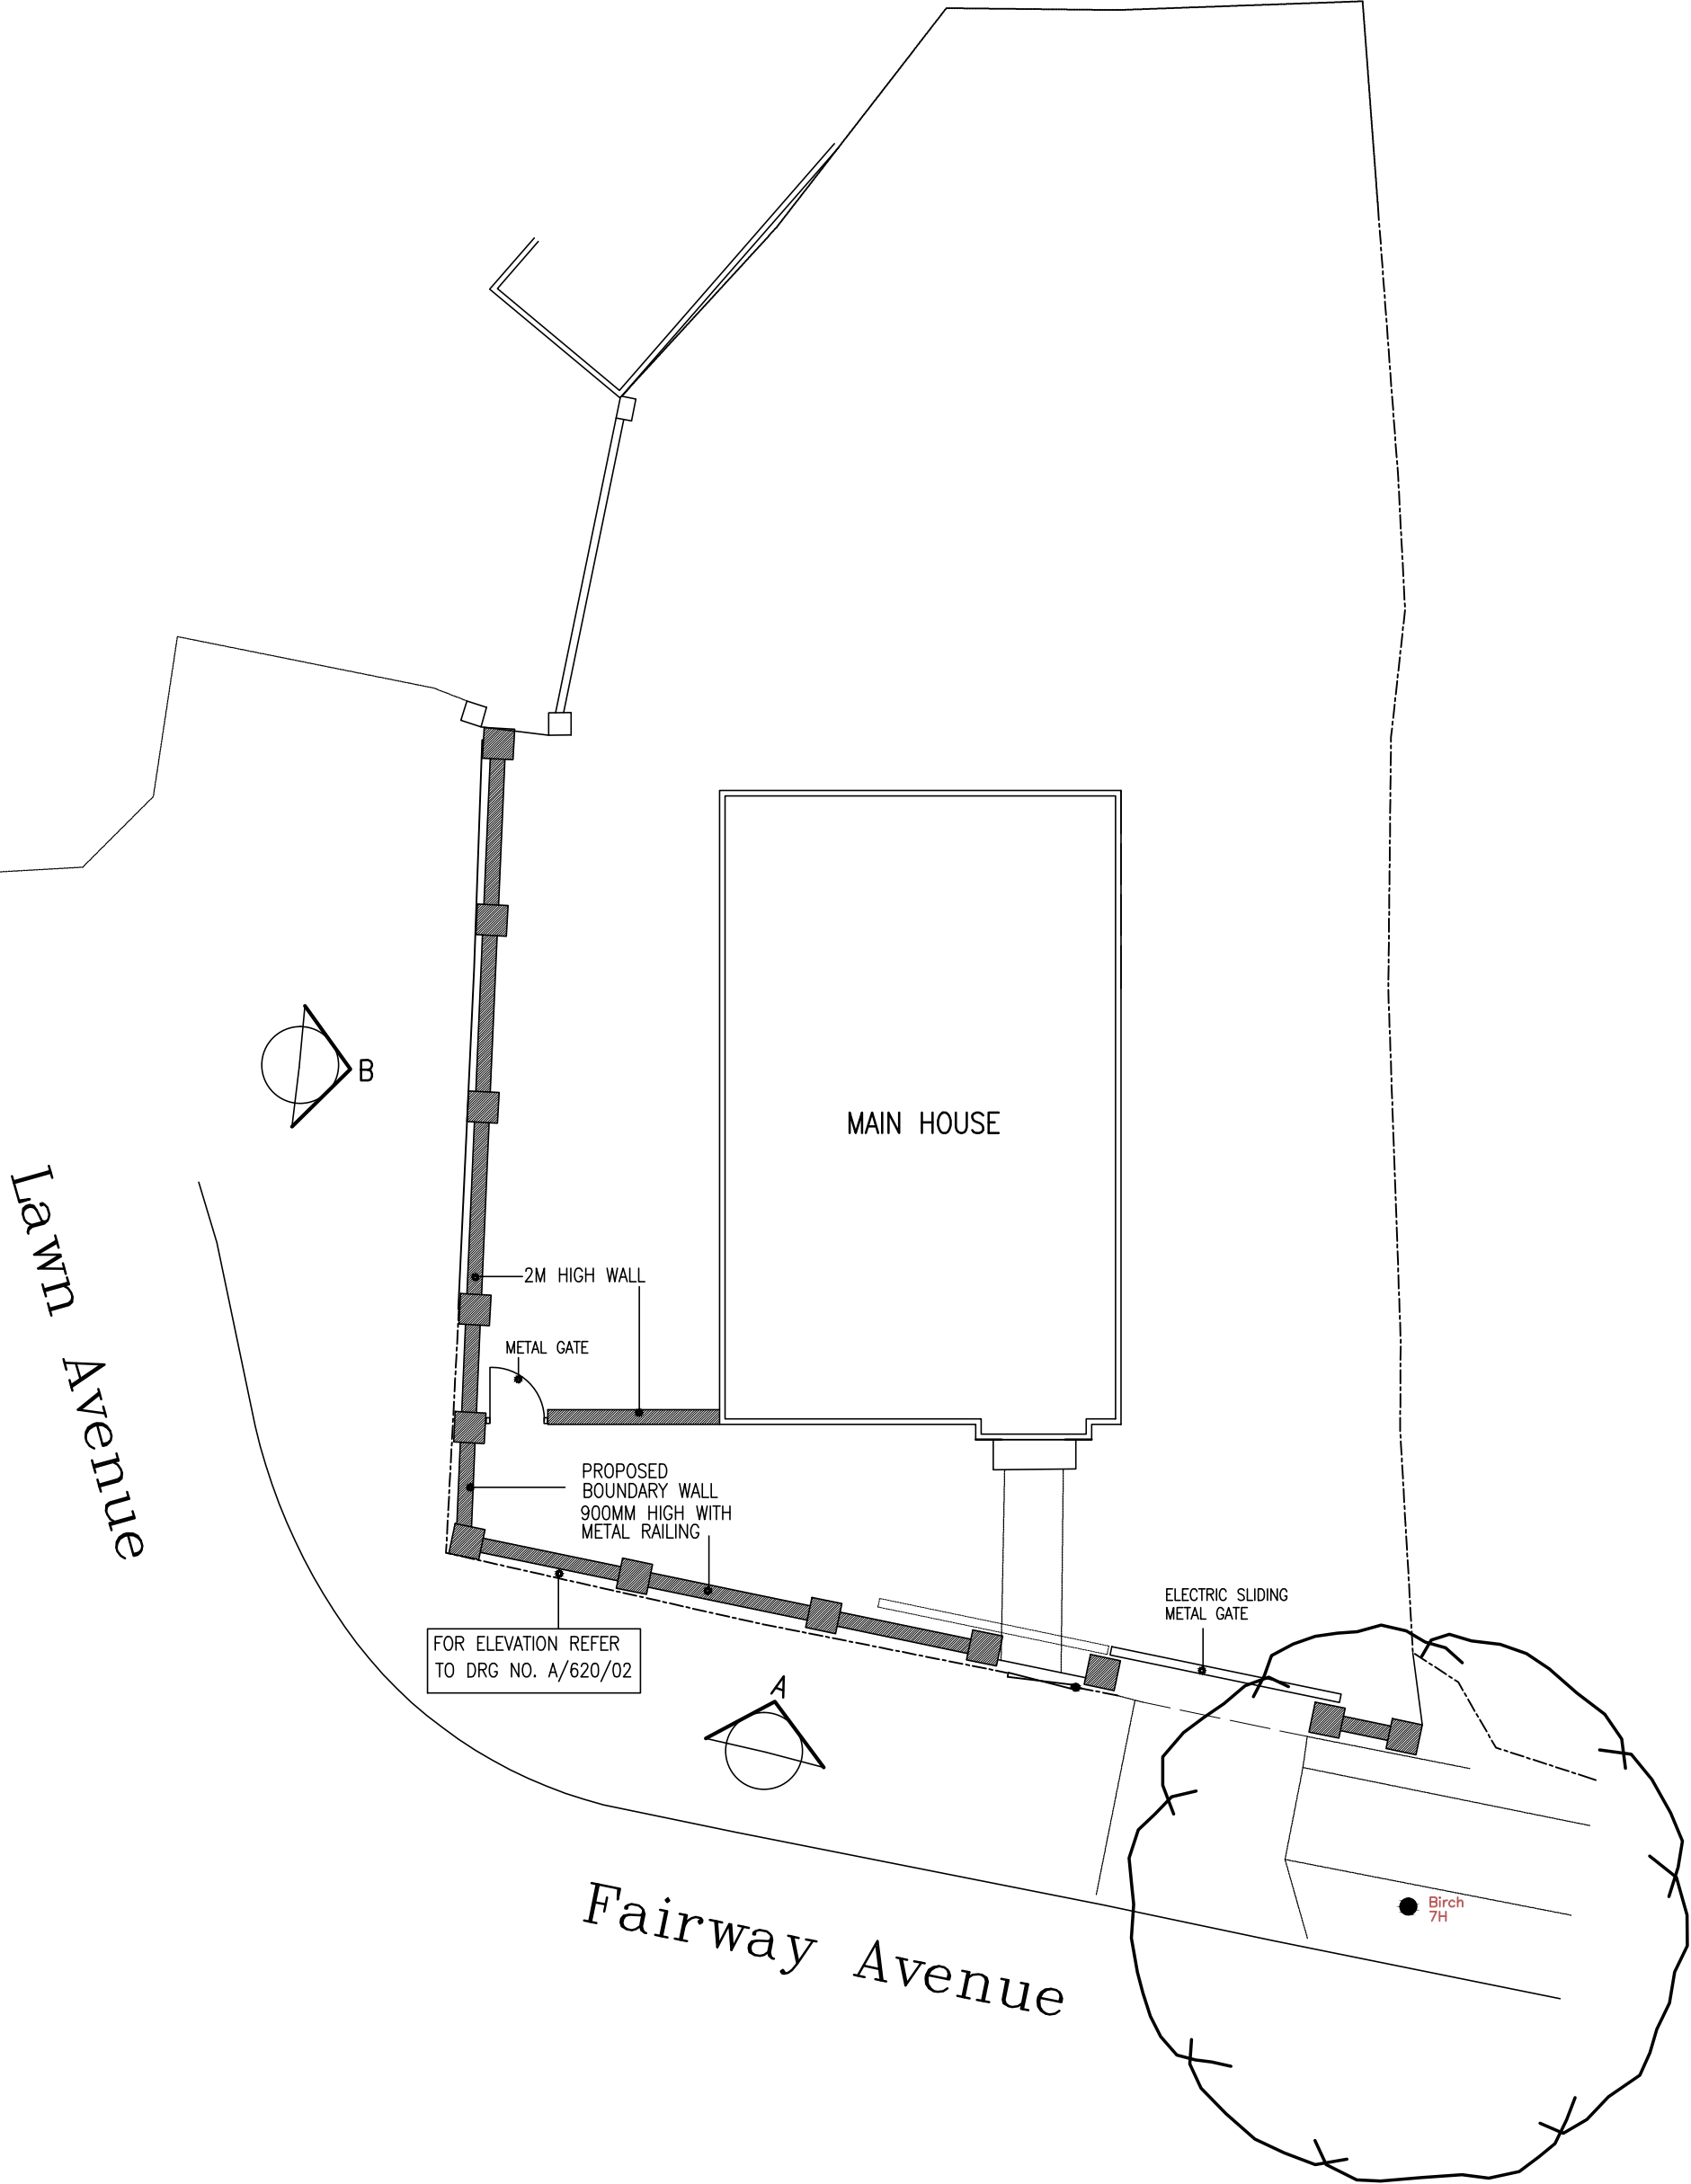

Project
PROPOSED BOUNDARY WALL
TO NO.1 FAIRWAY AVENUE WEST DRAYTON UB7 7AN

Drawing
SITE PLAN

Scale
1/100 @A3

Date
DEC.2021
Drawn

Drawing No.
A/620/BW01