

Appendix B Existing Site and Proposed Plans



Metres
0 5 10 20 30 40 50



Scale: 1: 1250



Supplied by: National Map Centre
License number: 100031961
Produced: 04/03/2021
Serial number: 21311





1 FAIRWAY AVENUE
WEST DRAYTON
UB7 7AN

Plot centre co-ordinates: 505641,179940
Download file:
Project name: 1_FairwayAvenue

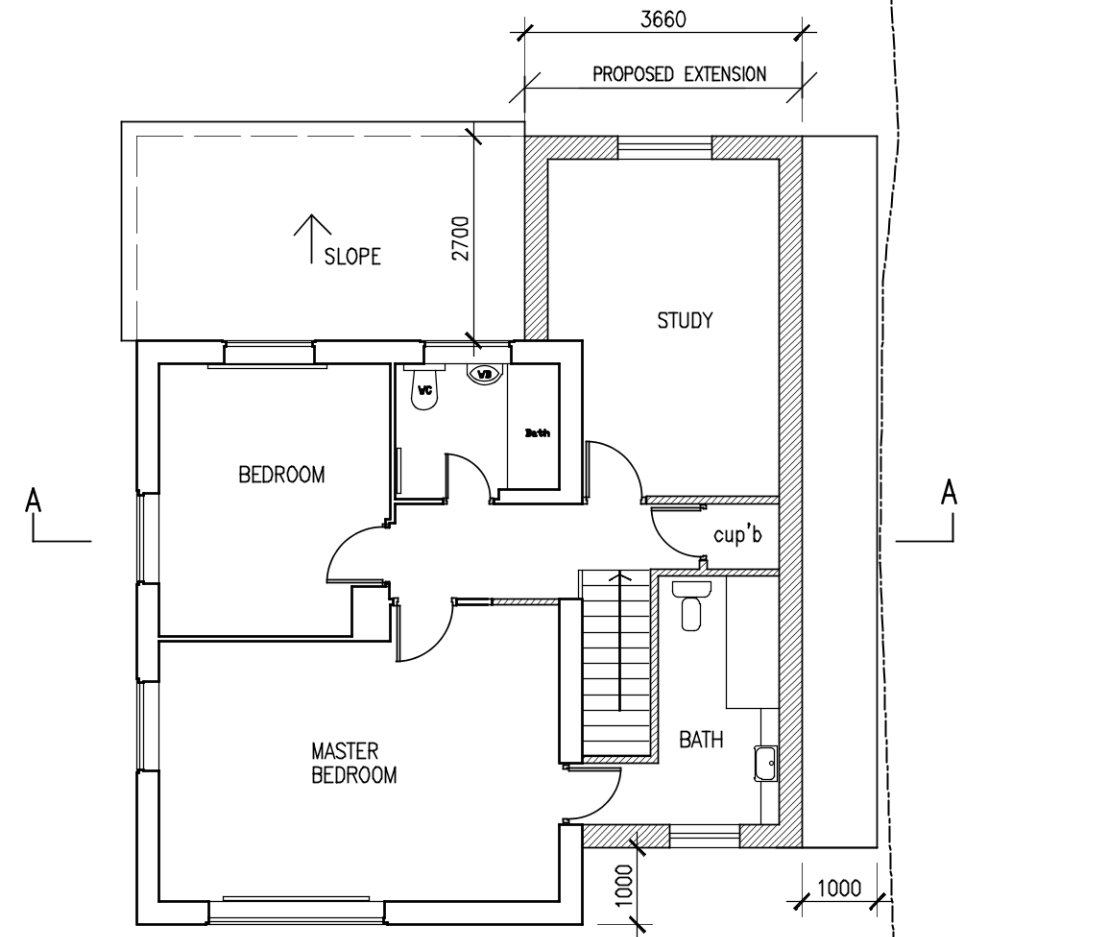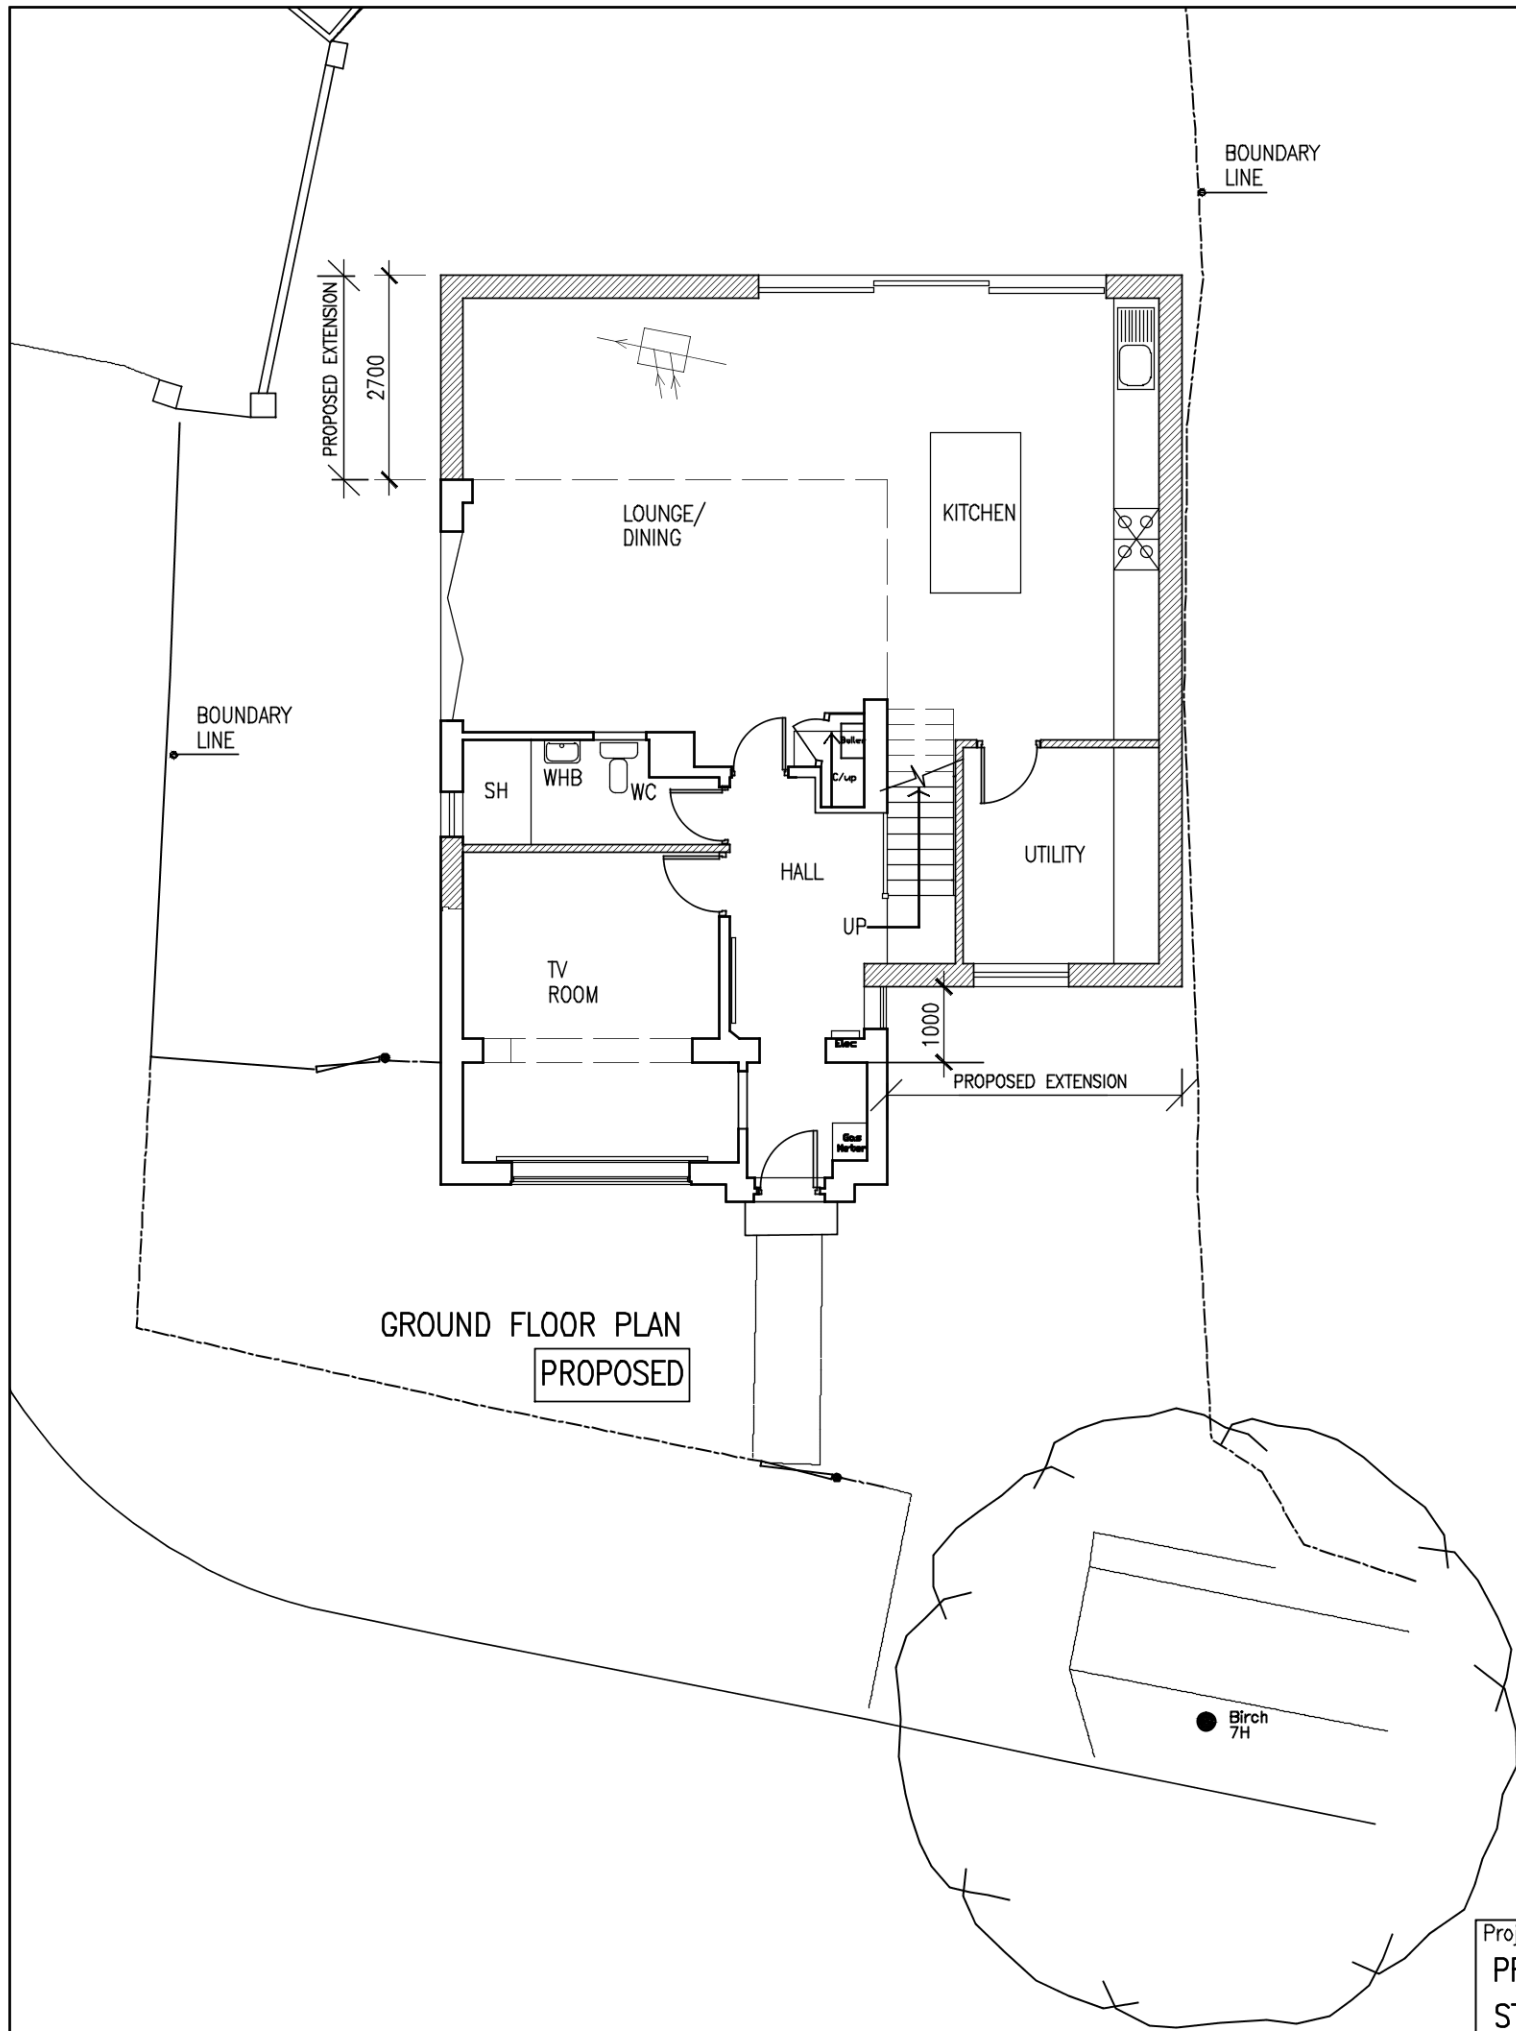


FIRST FLOOR PLAN
PROPOSED


Project PROPOSED REAR SINGLE STOREY & SIDE DOUBLE STOREY EXTENSION TO NO.1 FAIRWAY AVENUE WEST DRAYTON UB7 7AN		Drawing PLANS	
		Scale 1/100@A3	Date MARCH 2021 Drawn
		Drawing No. A/620/01	

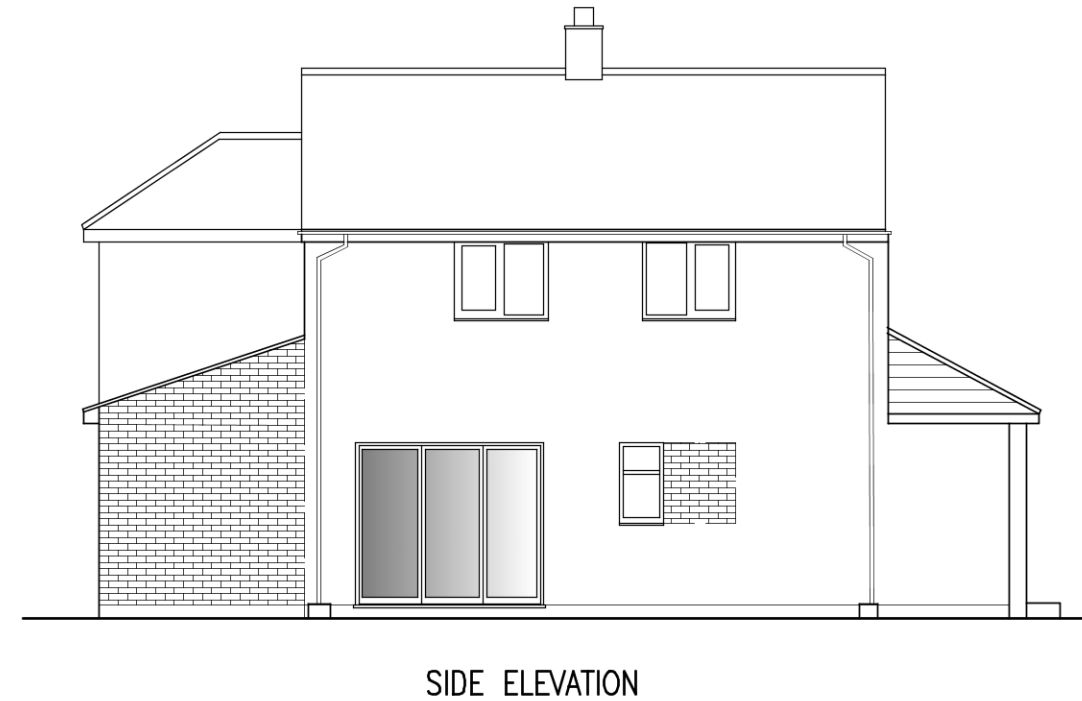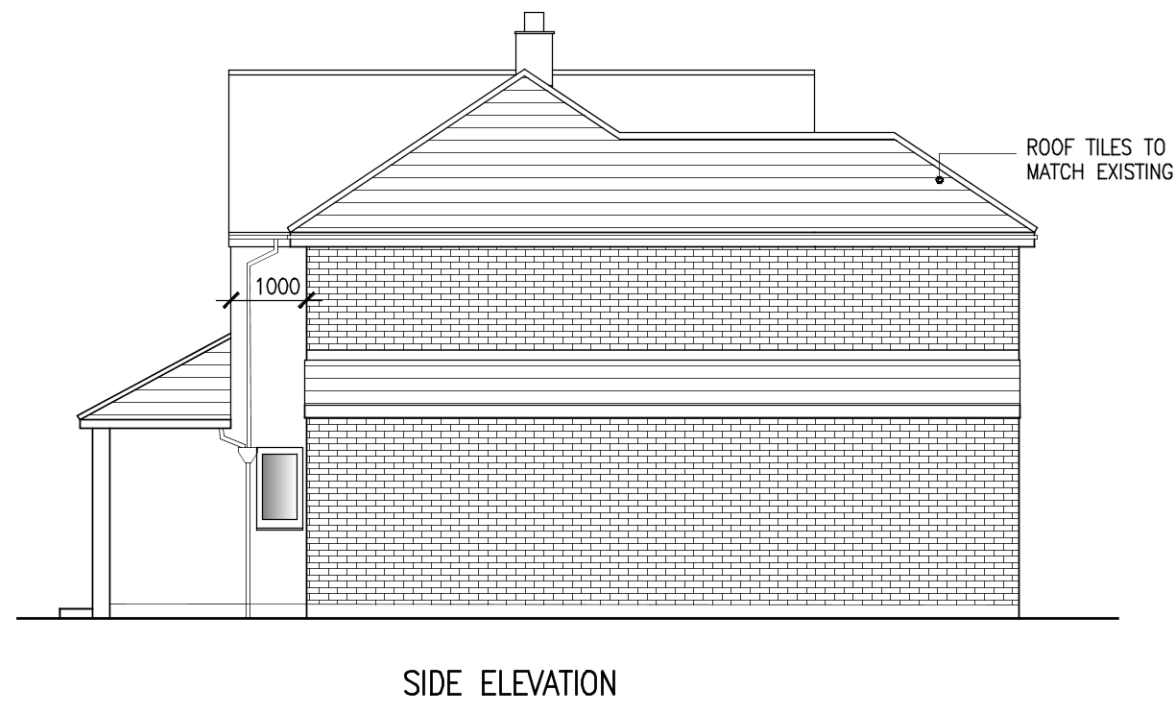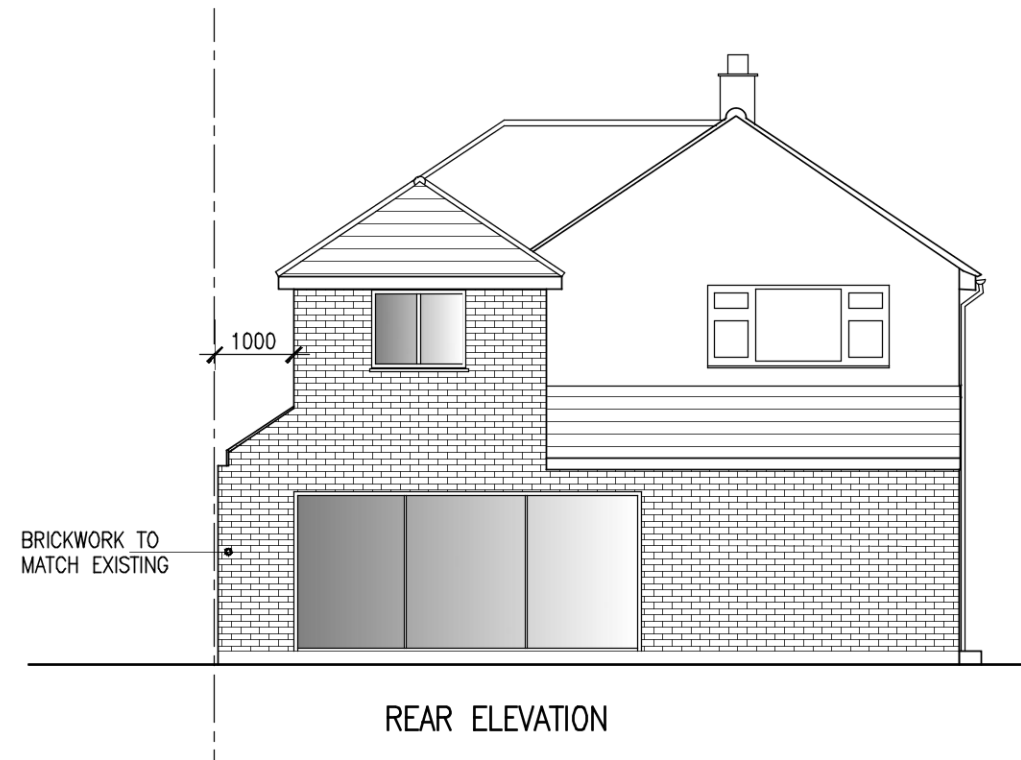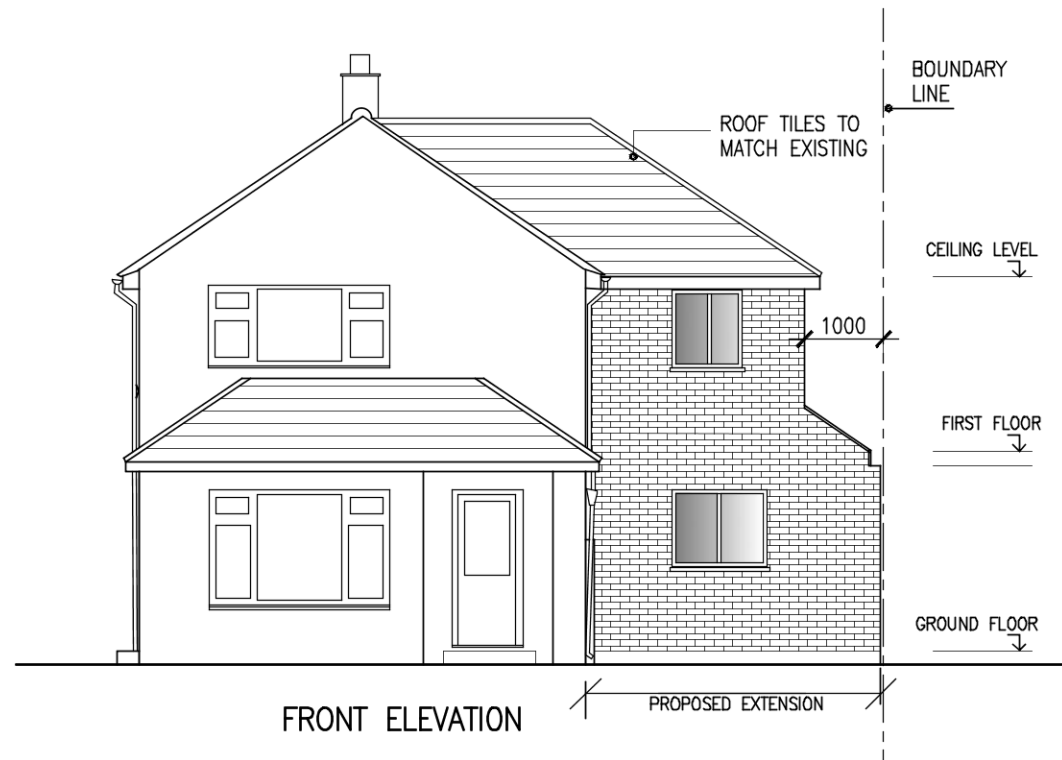


Project		Drawing		
PROPOSED REAR SINGLE STOREY & SIDE DOUBLE STOREY EXTENSION		PLANS		
TO NO.1 FAIRWAY AVENUE WEST DRAYTON UB7 7AN		Scale	Date	Drawing No.
		1/100@A3	MARCH 2021	A/620/02
		Drawn		

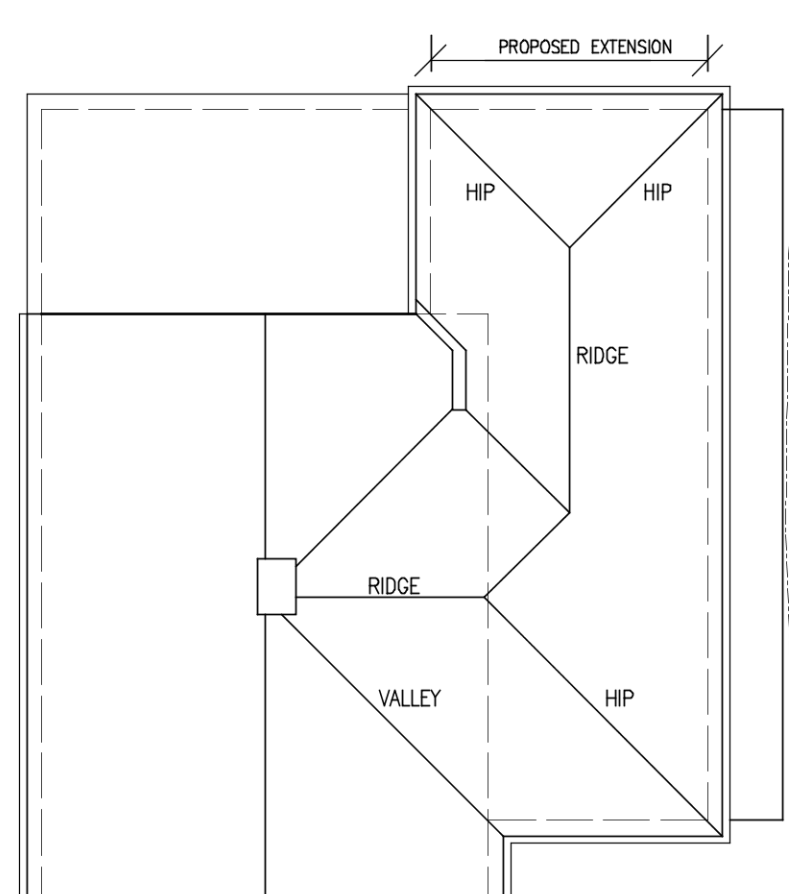

ROOF PLAN

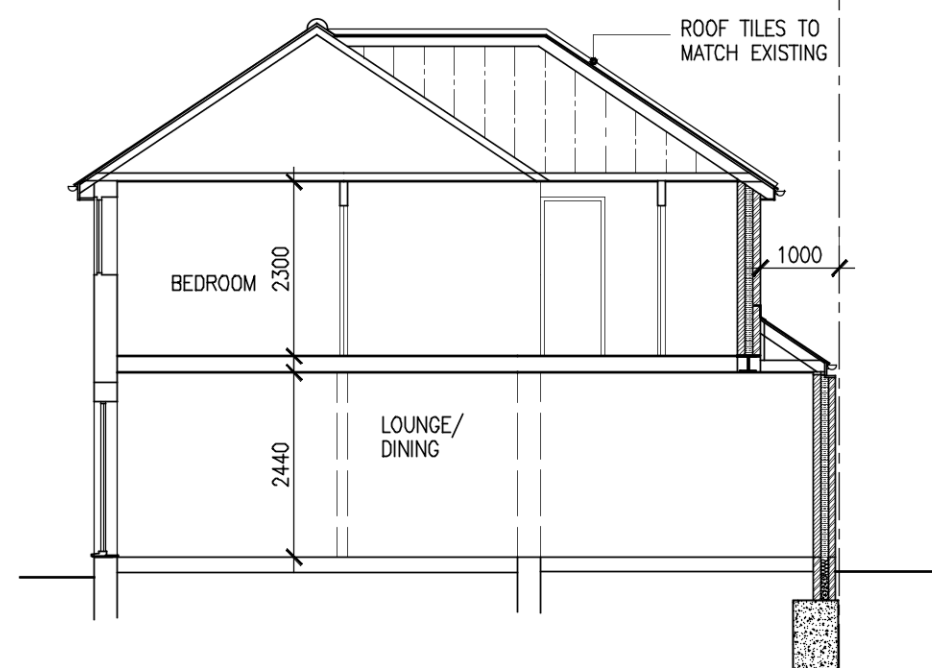


SECTION AA

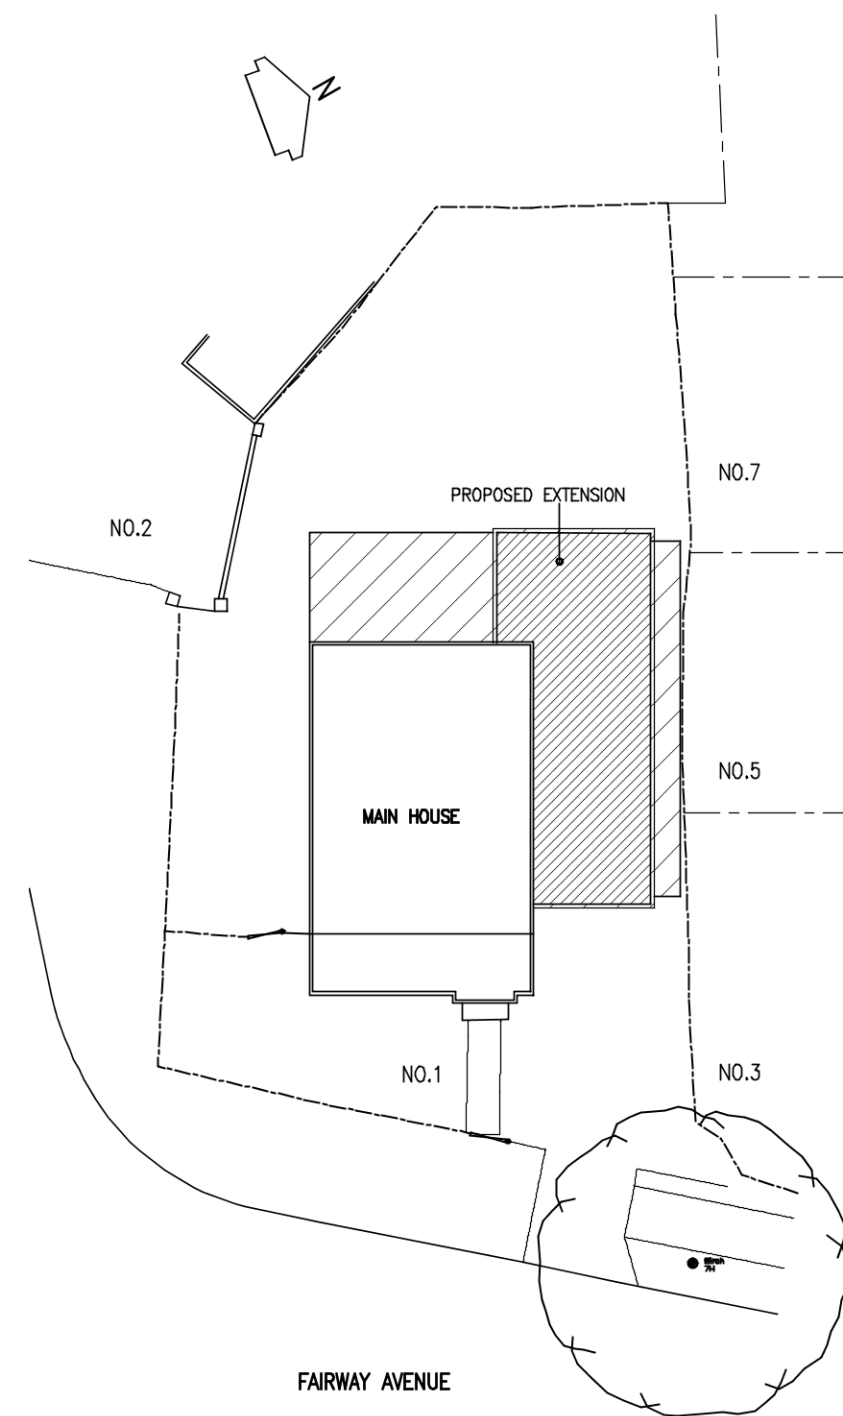


SITE PLAN
SCALE : 1/200


Project		Drawing		
PROPOSED REAR SINGLE STOREY & SIDE DOUBLE STOREY EXTENSION		PLANS		
TO NO.1 FAIRWAY AVENUE WEST DRAYTON UB7 7AN		Scale	Date	Drawing No.
		1/100@A3	MARCH 2021	A/620/03
			Drawn	

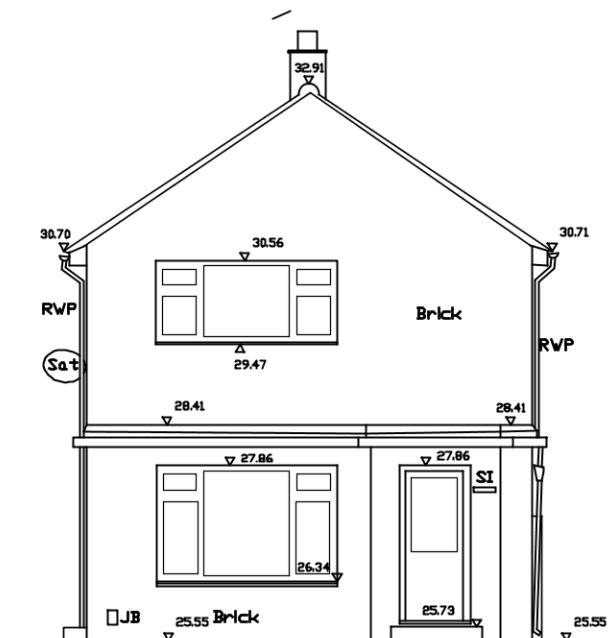


FRONT ELEVATION

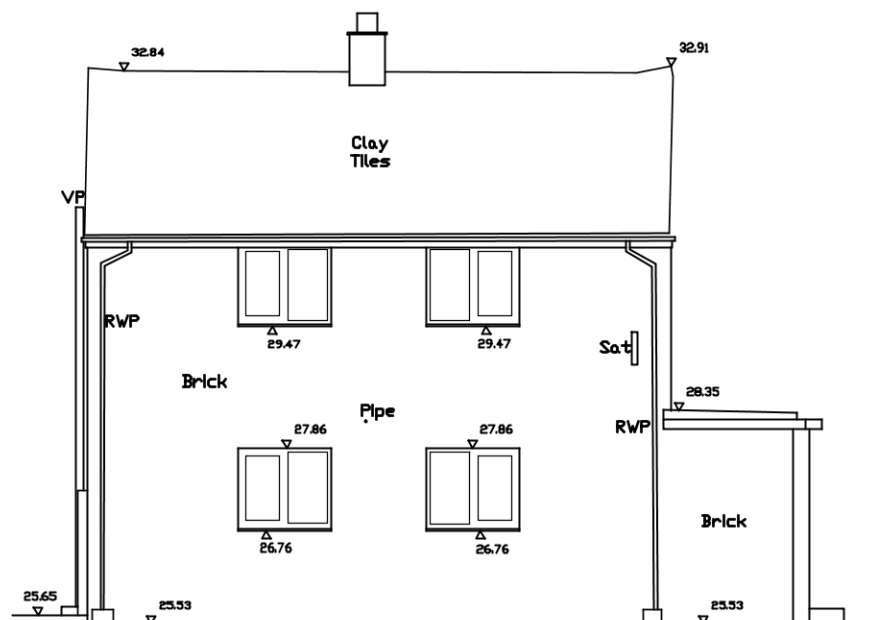


SIDE ELEVATION

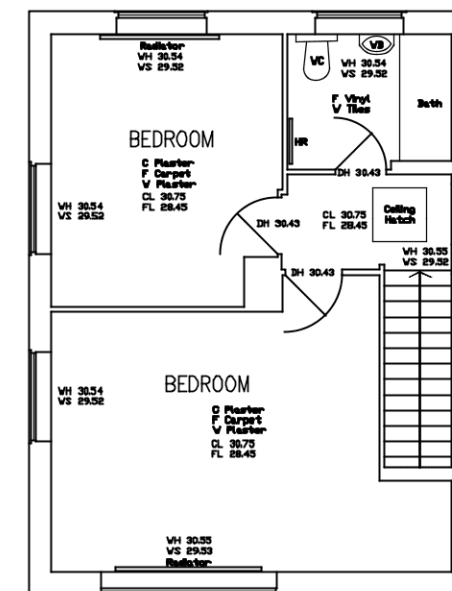

FIRST FLOOR PLAN

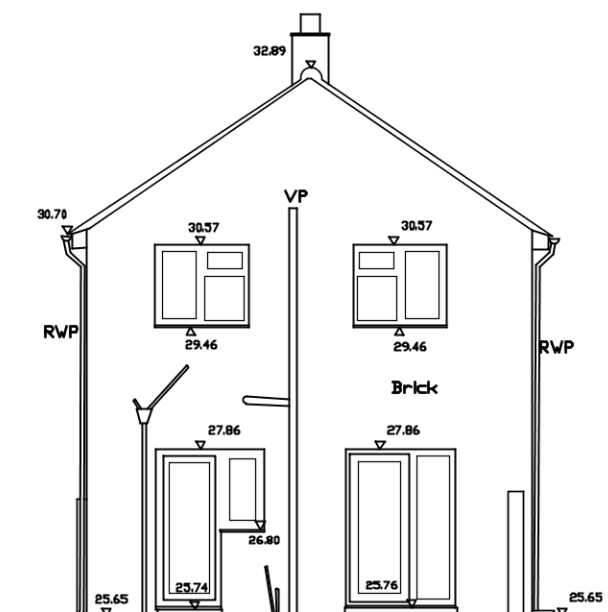


REAR ELEVATION

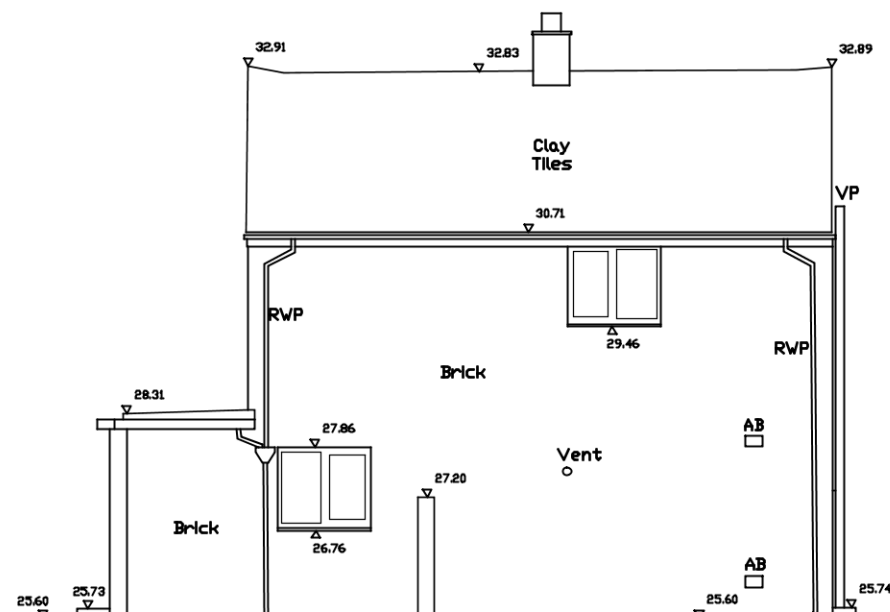

SIDE ELEVATION

EXISTING

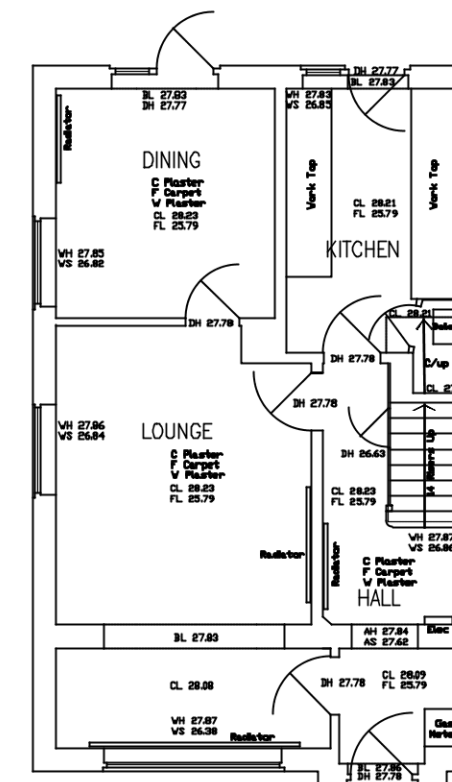

EXISTING

GROUND FLOOR PLAN

Project		Drawing		
PROPOSED REAR SINGLE STOREY & SIDE DOUBLE STOREY EXTENSION		EXISTING PLANS, ELEVATIONS		
TO NO.1 FAIRWAY AVENUE WEST DRAYTON UB7 7AN		Scale	Date	Drawing No.
		1/100@A3	MARCH 2021	A/620/04
			Drawn	

