




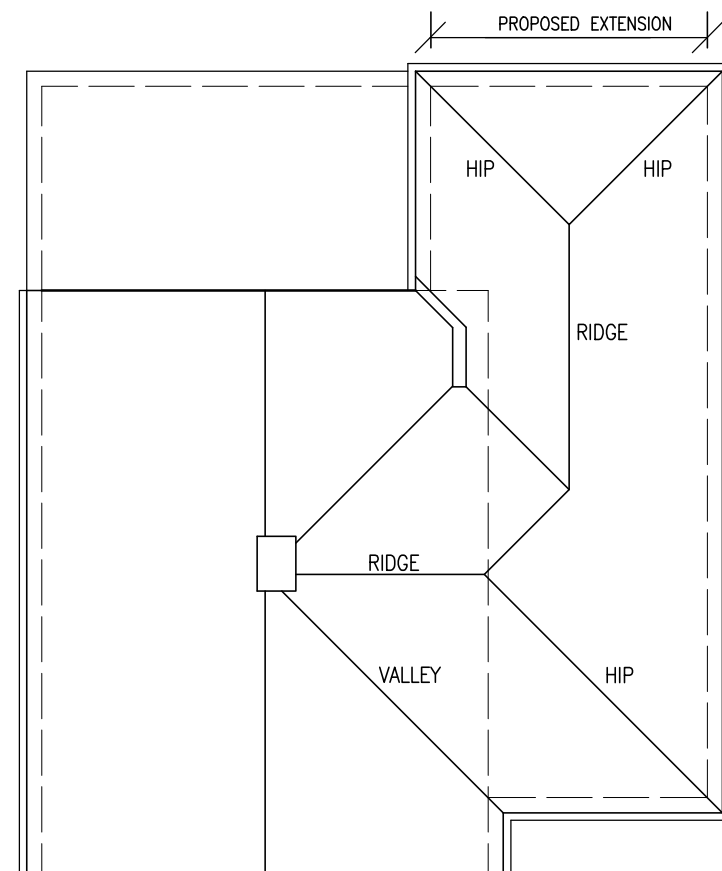

ROOF PLAN

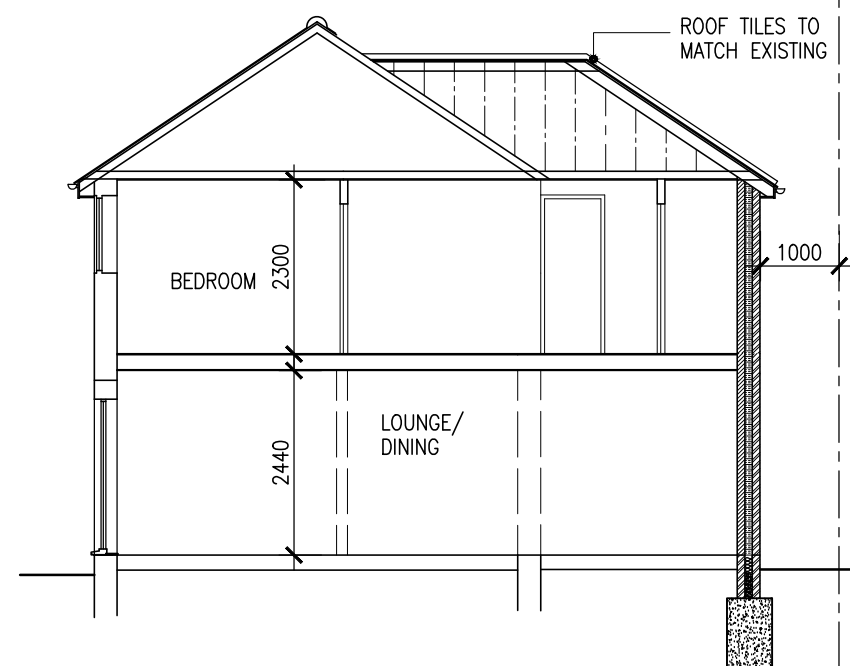

SECTION AA

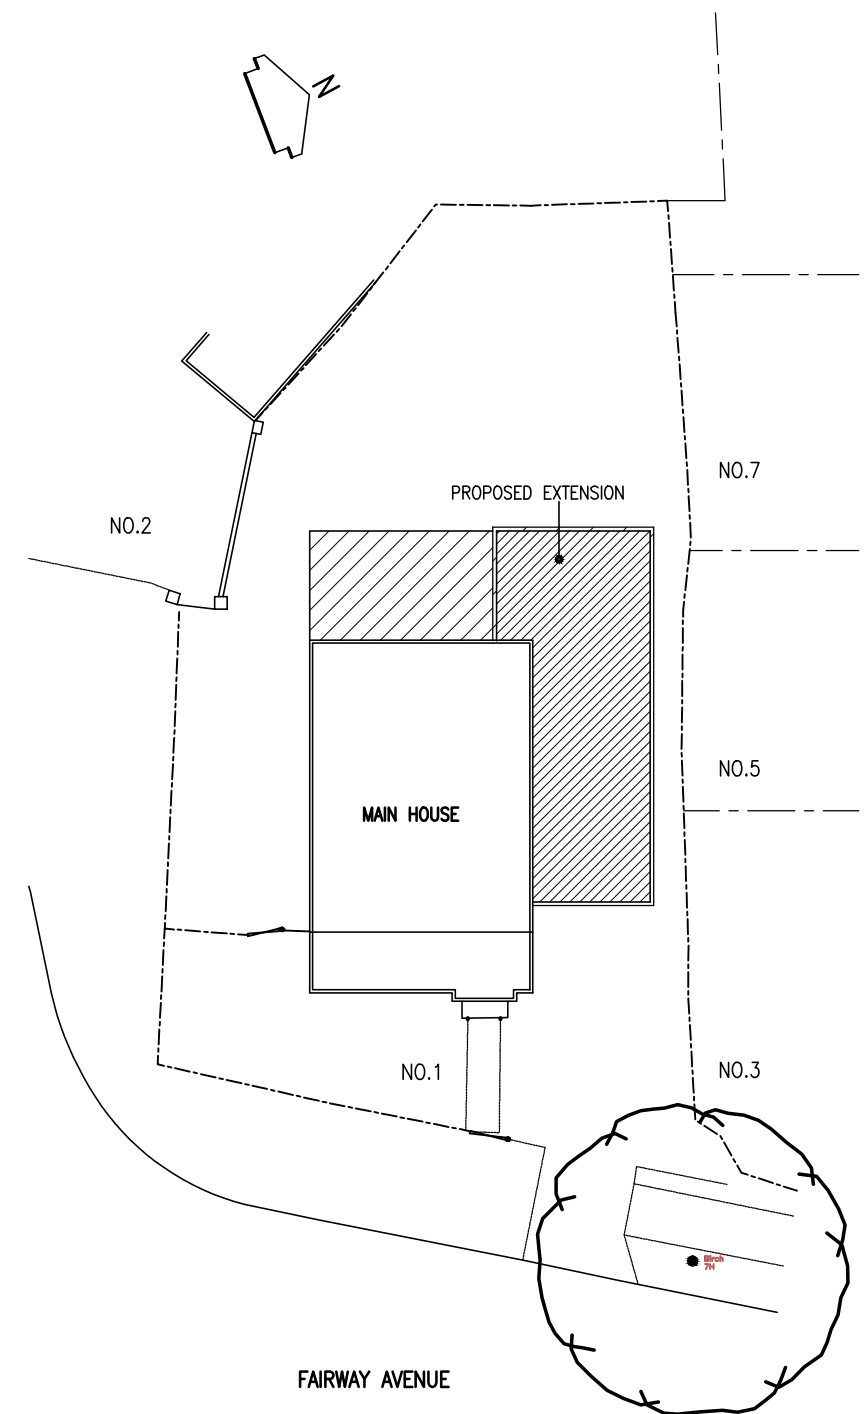

SITE PLAN
SCALE : 1/200

Project		Drawing		
PROPOSED REAR SINGLE STOREY & SIDE DOUBLE STOREY EXTENSION		PLANS		
TO NO.1 FAIRWAY AVENUE WEST DRAYTON UB7 7AN		Scale	Date	Drawing No.
		1/100@A3	MARCH 2021	A/620/03
			Drawn	A